


PROPOSED

REAR ELEVATION(PART)

SCALE : 1:100

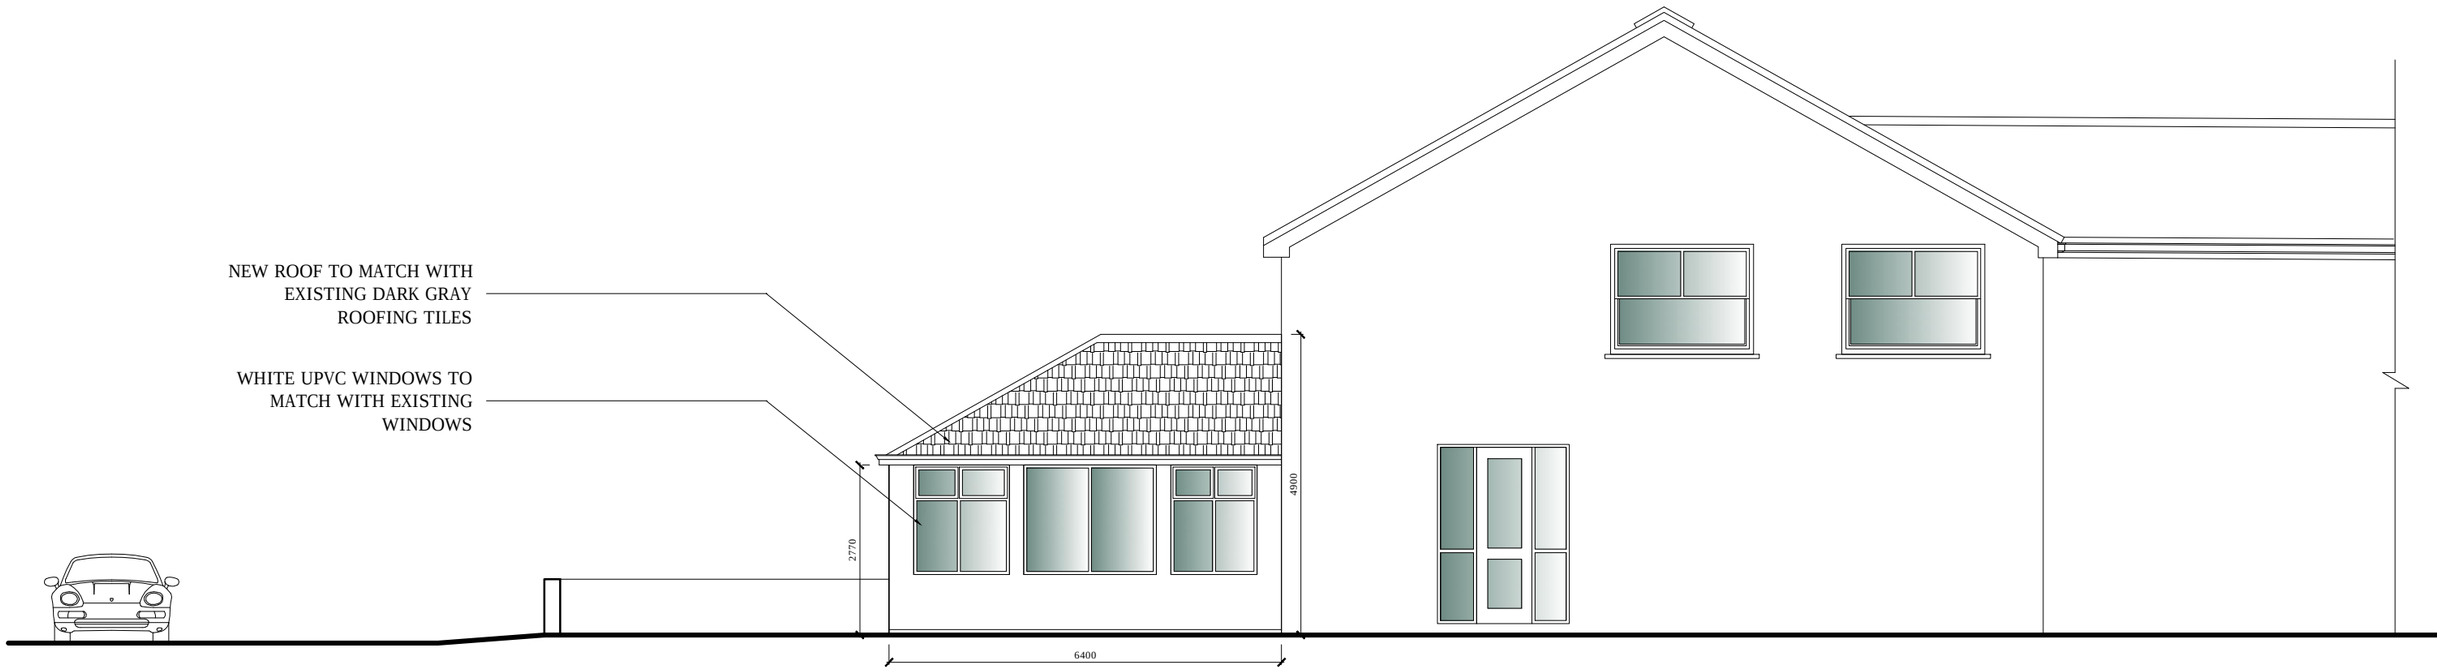

© This Drawing is Copy Right. Do not Scale.
Contractor to check all dimensions on site and to report any discrepancies directly to the SO

Date : 22.04.2025

Project : Glyn Bargoed House, Glyn Bargoed Road, Trelewis, Treharris, CF46 6AA

Client :

Description :
PROPOSED
REAR ELEVATION

Job No :

Scale : 1 : 100 ON A3

Dwg No : 104

Drawn By : S W

DESIGNS
S K DESIGNS
58B, Clearwater Way, Lakeside, Cardiff. CF23 6DJ
Tel : 029 20 761 950
Fax : 029 20 761 950
Email : info@skdesigns.org.uk