


Front Elevation

Side Elevation

Rear Elevation

Rear Elevation

Rear Elevation

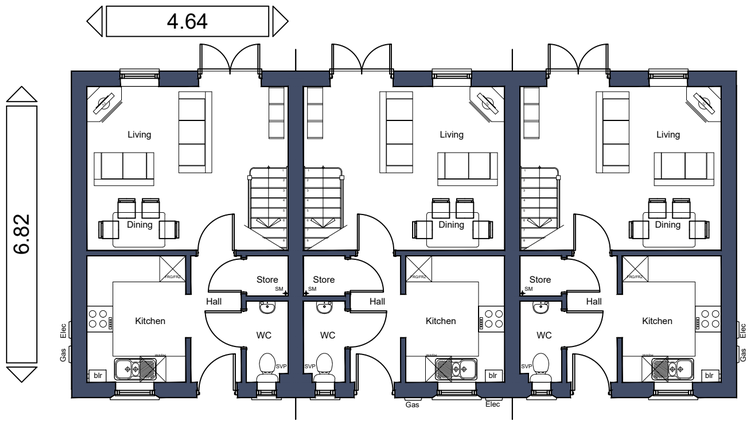


Ground Floor Plan
As
Plots 34, 51, 65

Opp
Plots 33, 50, 64

Opp
Plots 32, 44, 63

First Floor Plan

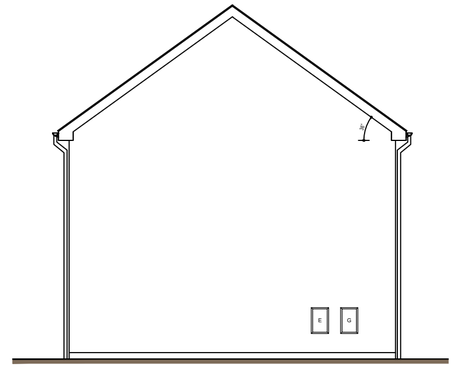

Side Elevation

Scale 1:100

0 1 2 3 4 5 10 15

CLIENT Davies Homes	SCALE @ A2 1:100	DATE Feb '23	DRAWN BY EH	REV.	DESCRIPTION	DATE
JOB TITLE Dragon Parc, Merthyr Tydfil	JOB NO. 2124	DRAWING NO. WAR-02	REVISION -			
DRAWING TITLE Warwick House Type Terrace	© Hammond Architectural Limited 2023 Figured dimensions must be taken in preference to scaled dimensions and any discrepancies are to be referred to Hammond Architectural Ltd. Contractors, subcontractors and suppliers must verify all dimensions on site before commencing any work or making any workshop drawings.					

hammond
Architectural Ltd
10 Gold Tops
Newport
NP20 4PH
t. 01633 844970
e. info@hammond-ltd.co.uk
www.hammond-ltd.co.uk