

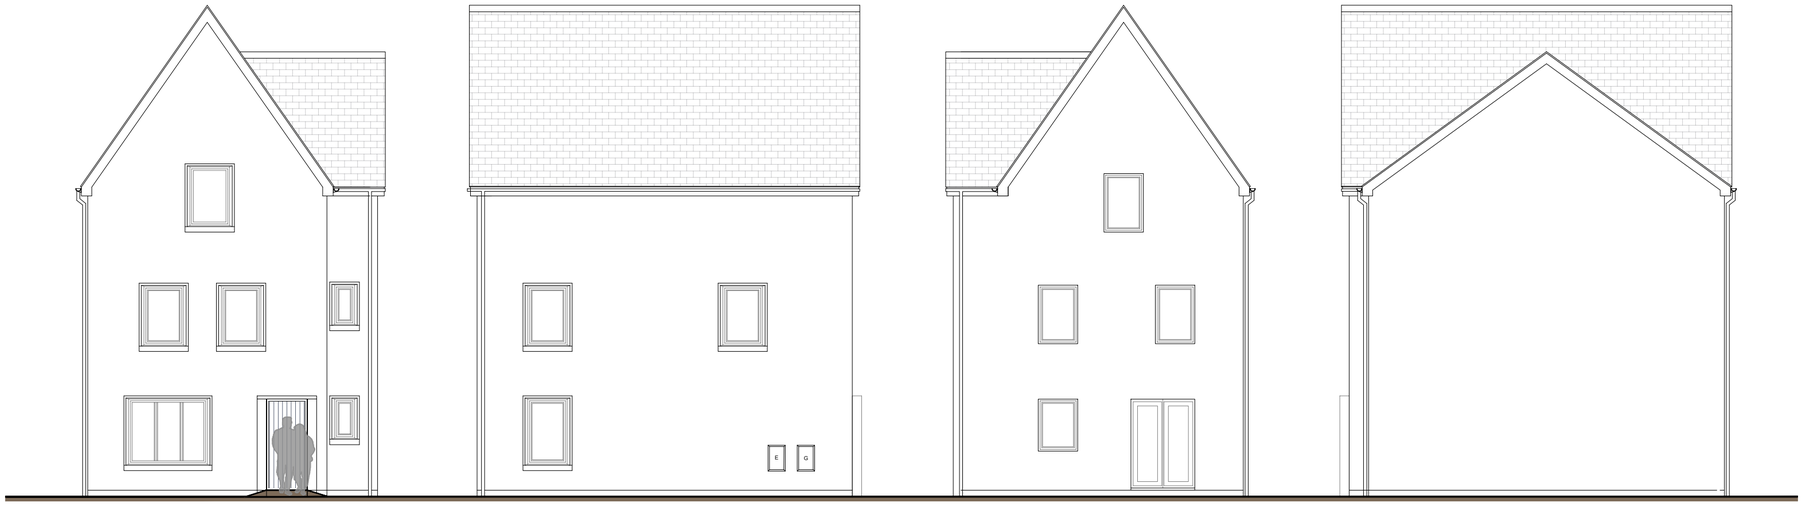



Front Elevation | Side Elevation | Rear Elevation | Side Elevation

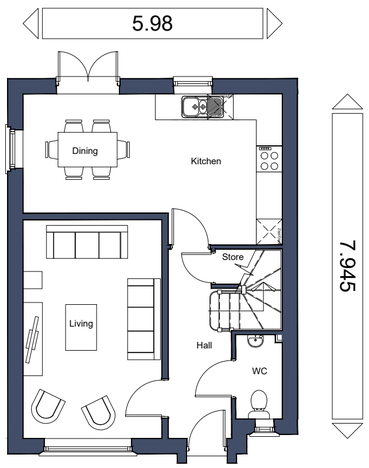

Ground Floor Plan
As - Plot 8

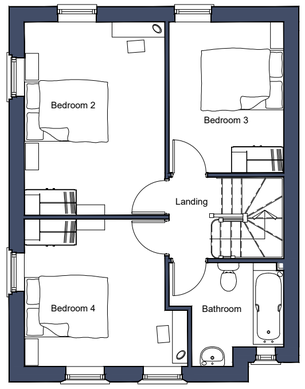

First Floor Plan

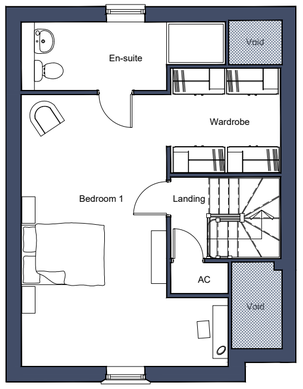

Second Floor Plan

Scale 1:100

0 1 2 3 4 5 10 15

CLIENT: Davies Homes	SCALE @ A2: 1:100	DATE: Feb '23	DRAWN BY: EH
JOB TITLE: Dragon Parc, Merthyr Tydfil	JOB NO.: 2124	DRAWING NO.: WIN-01	REVISION: -
DRAWING TITLE: Windermere House Type Detached As Handing			

© Hammond Architectural Limited 2023
Figured dimensions must be taken in preference to scaled dimensions and any discrepancies are to be referred to Hammond Architectural Ltd. Contractors, subcontractors and suppliers must verify all dimensions on site before commencing any work or making any workshop drawings.

REV.	DESCRIPTION	DATE

hammond Architectural Ltd
10 Gold Tops
Newport
NP20 4PH
t. 01633 844970
e. info@hammond-ltd.co.uk
www.hammond-ltd.co.uk