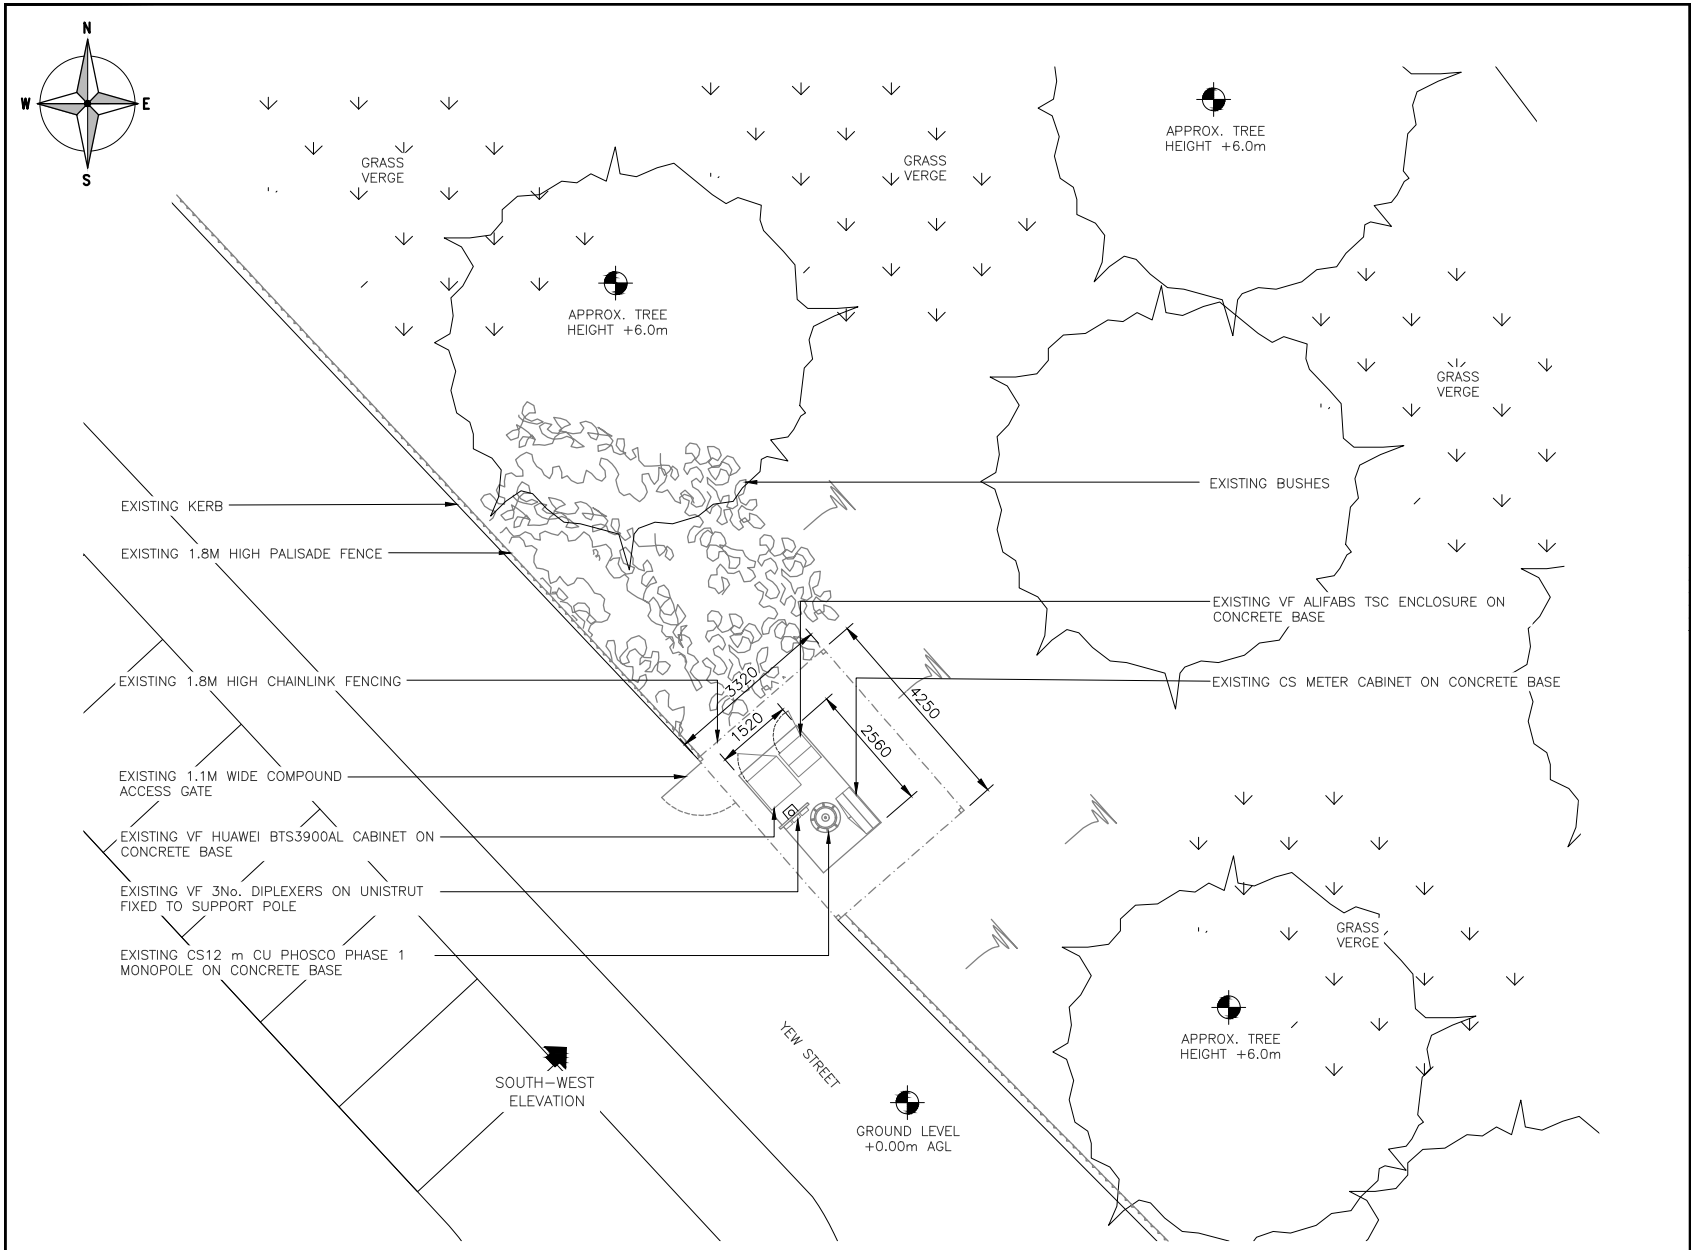


EXISTING SITE PLAN

(1:100)

0 1 2 3 4 5m
1:100

ALL DIMENSIONS ARE IN mm UNLESS NOTED OTHERWISE

N.G.R E: 305086 N: 205796

NOTES:

REV	MODIFICATION	BY	CH	DATE
A	Issued for Approval	MSR	CT	11.01.2023

WHP Telecoms Ltd
Faraday Court
401 Faraday Street
Birchwood Park
Warrington WA3 6GA
Tel: 01925 424100 Fax: 01925 424101
e-mail: info@whptelecoms.com

cornerstone

Cell Name	Opt.
BRITISH RAIL	–

Cell ID No

CORNERSTONE	VMO2	VF
12275921	N/A	4014_14

Site Address / Contact Details

PLYMOUTH STREET
VANGUARD YARD
MERTHYR TYDFIL
MID GLAMORGAN WALES
CF47 0AZ

Drawing Title: EXISTING SITE PLAN

Purpose of issue: PLANNING — Dwg Rev: A

Drawing Number: 200

Surveyed By: WHP — Original Sheet Size: A3 — Pack Issue: A

Drawn:	Date:	Checked:	Date:
MSR	11.01.2023	CT	11.01.2023