


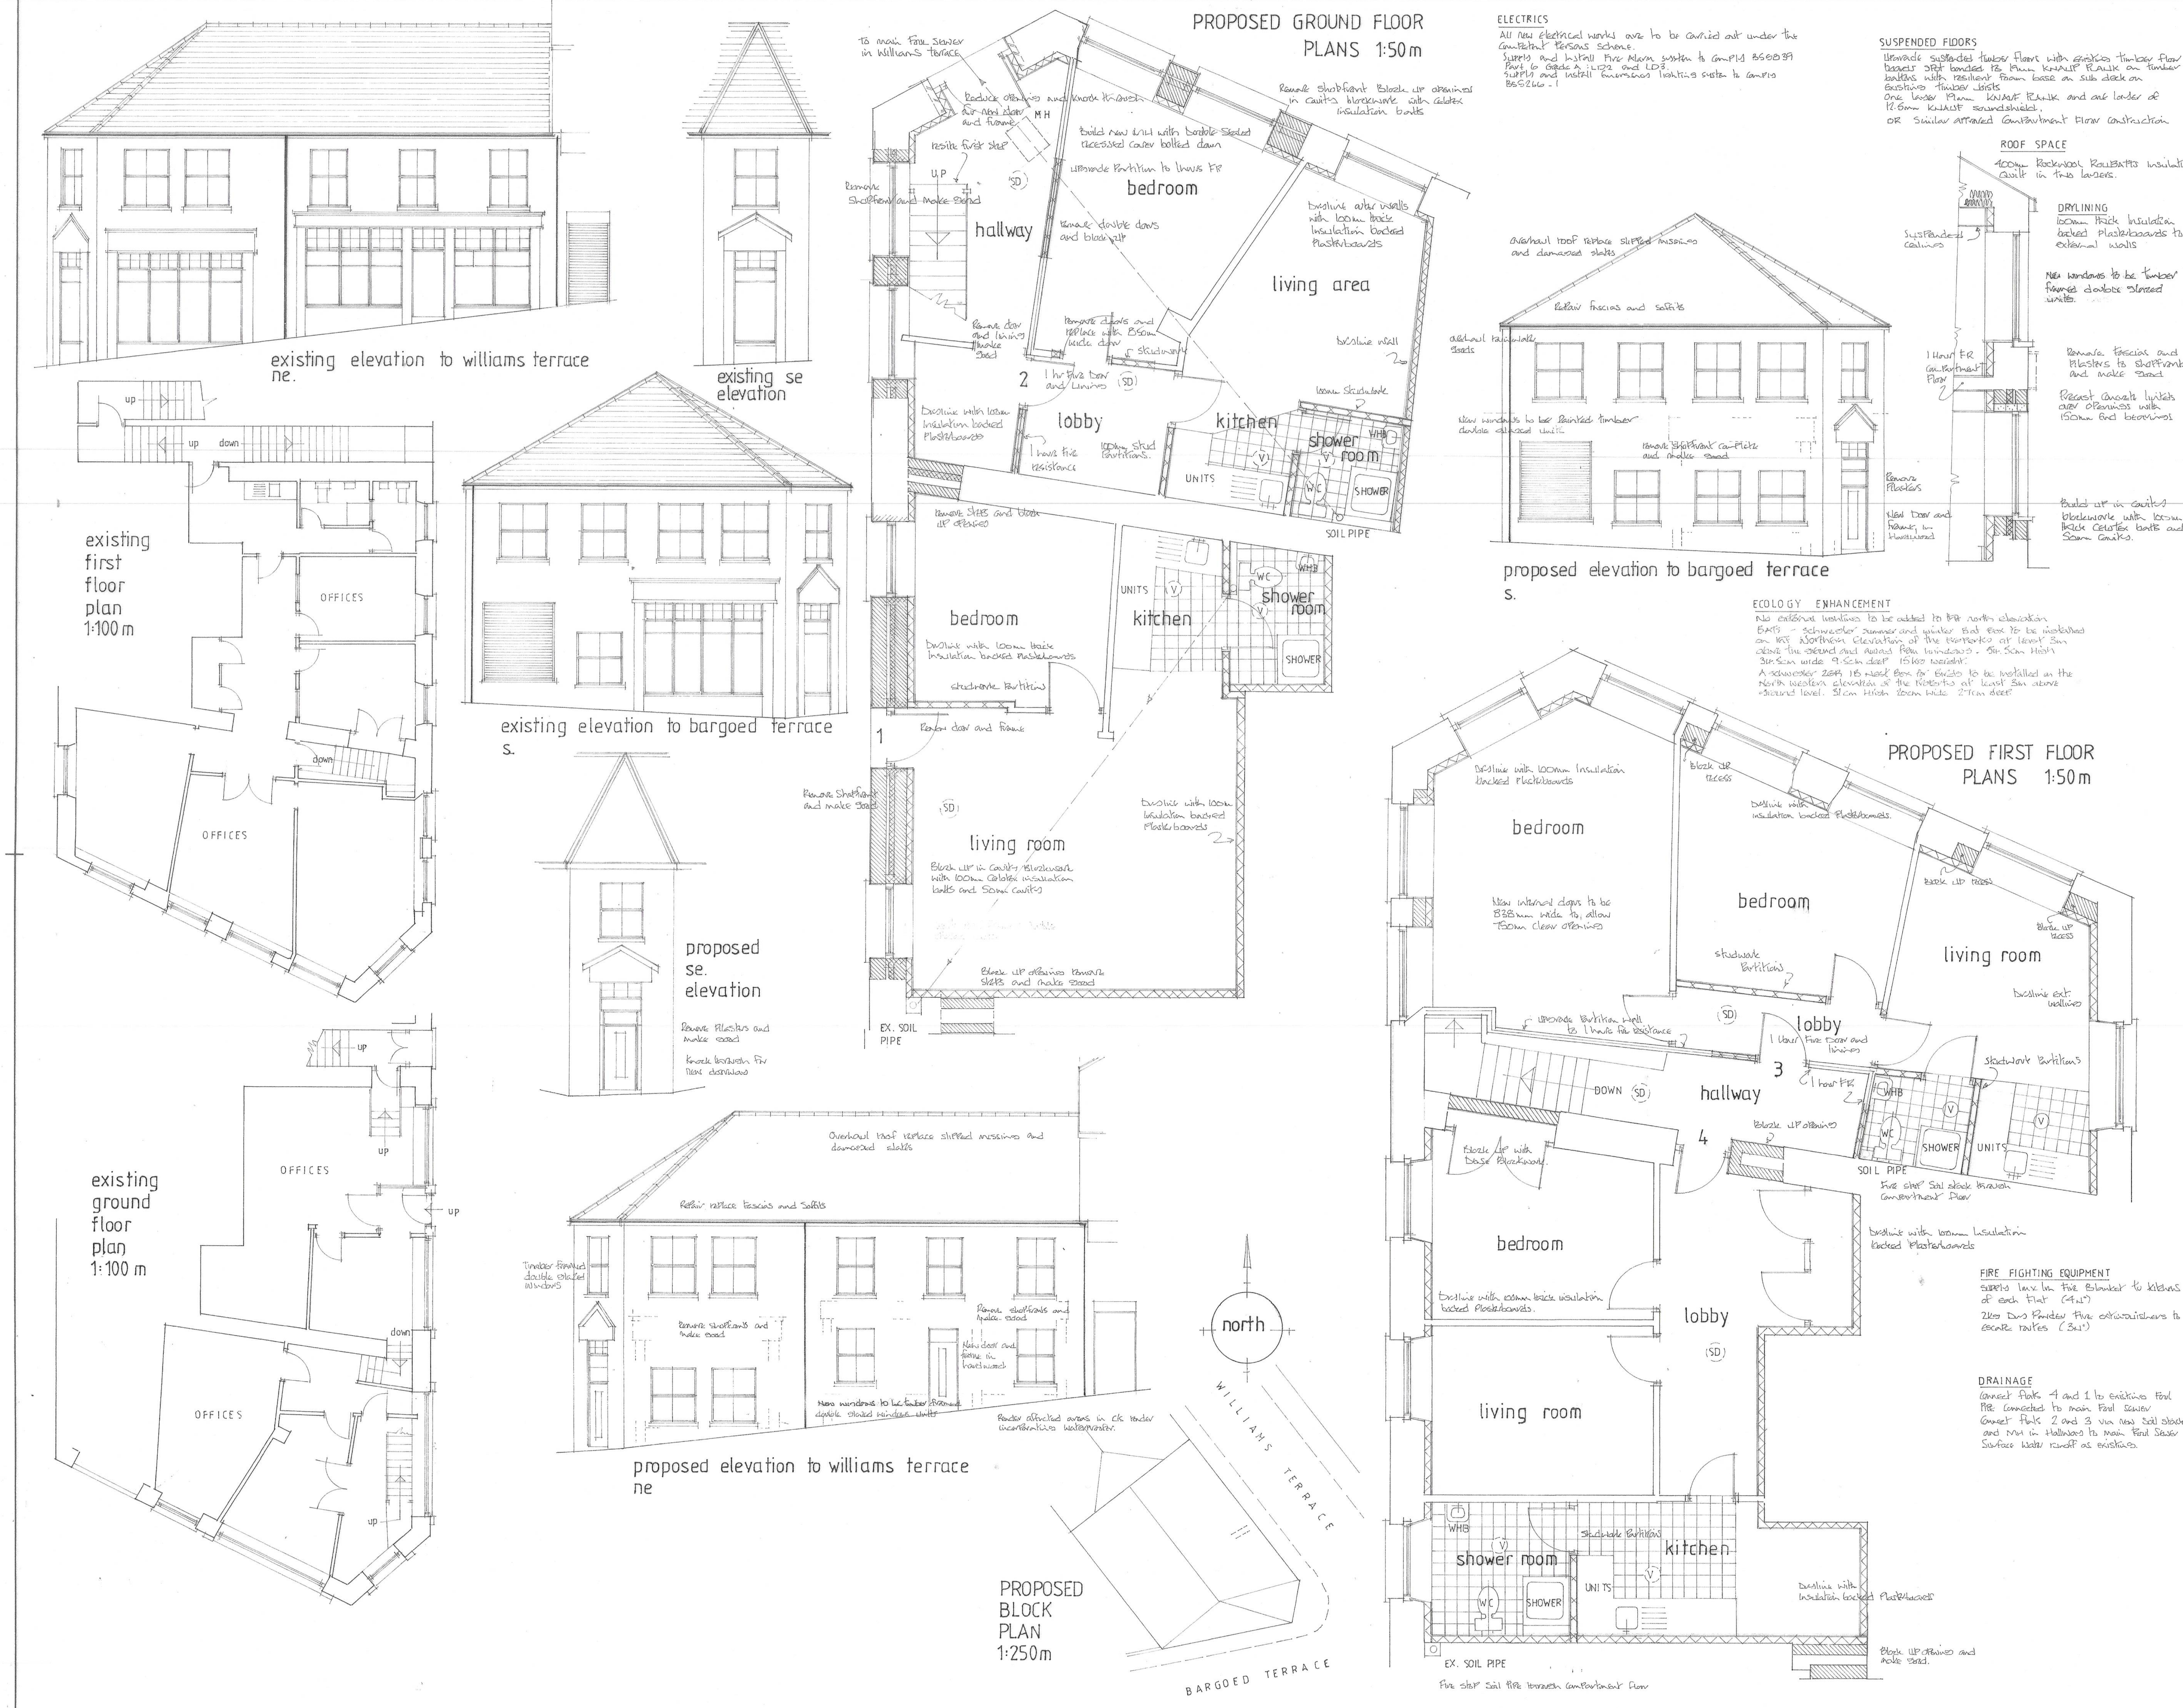

LOCATION PLAN
scale 1:1250

NOTES:

All dimensions must be checked on site and not scaled from this drawing.

This plan has been prepared for Planning and /or Building Regulation purposes only.

Some forms of building works may require action by the owners under The Party Wall Act 1996. The adjoining owners are to be informed of the proposals at least one month before commencement of works and their written approvals obtained.

	Date	Revisions
C	02.10.2024	Rear elevation and Roller Shutter added
B	11.09.2024	ecological enhancement added
A	27.09.2023	Rev windows changed to timber

© copyright

D. Vivian Jones AssocRICS
Building Design Services
114, Brecon Road,
HIRWAUN,
Rhondda Cynon Taff,
CF44 9NS
Tel. 01685 812069
Mobile 07702 380869
Email: vivjonesdesign@yahoo.co.uk
RICS

Client
Mr. A. Rashid and Mr. M. Rafiq,

Job Title
Change of Use and Conversion of Former Offices to Self Contained Flats 4 Nº.

Drawing Title
Former Offices, Williams Terrace, Treharris. MERTHYR TYDFIL. CF46 5HH.

Scale 1:50m 1:100m 1:250m 1:1250

Date 11.08.2023 **Drawn by** VJ

Drg. No. 2949 C **Rev.**

594 x 841mm A1

DS 342