200158


All dimensions shall be verified by the contractor on site prior to work commencing.

Do not scale from this drawing. Only work to written dimensions

This drawing is the property of designcell and copyright is reserved by them. The drawing is not to be copied or disclosed by or to any unauthorised persons without prior written consent.

PLANNING DEPARTMENT
16 JUL 2020
RECEIVED


210249

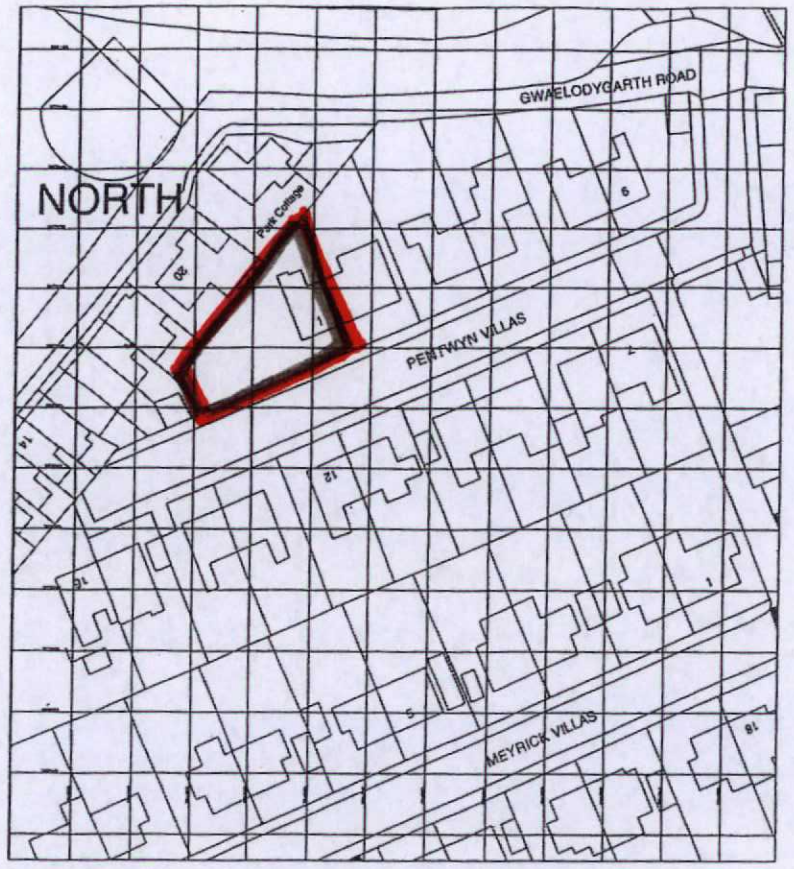


Ordnance Survey, (c) Crown Copyright 2018. All rights reserved. Licence number 100022432

0m 25m 50m

SITE LOCATION PLAN SCALE 1:1250

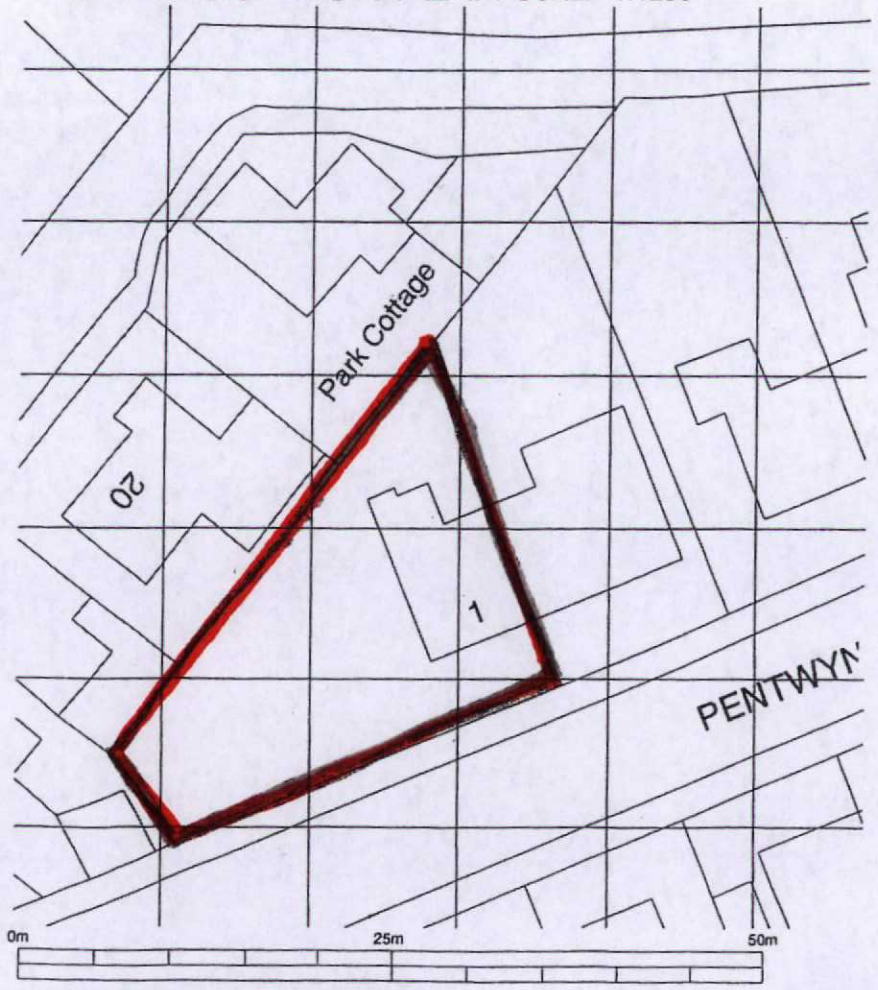

SITE BLOCK PLAN SCALE 1:500

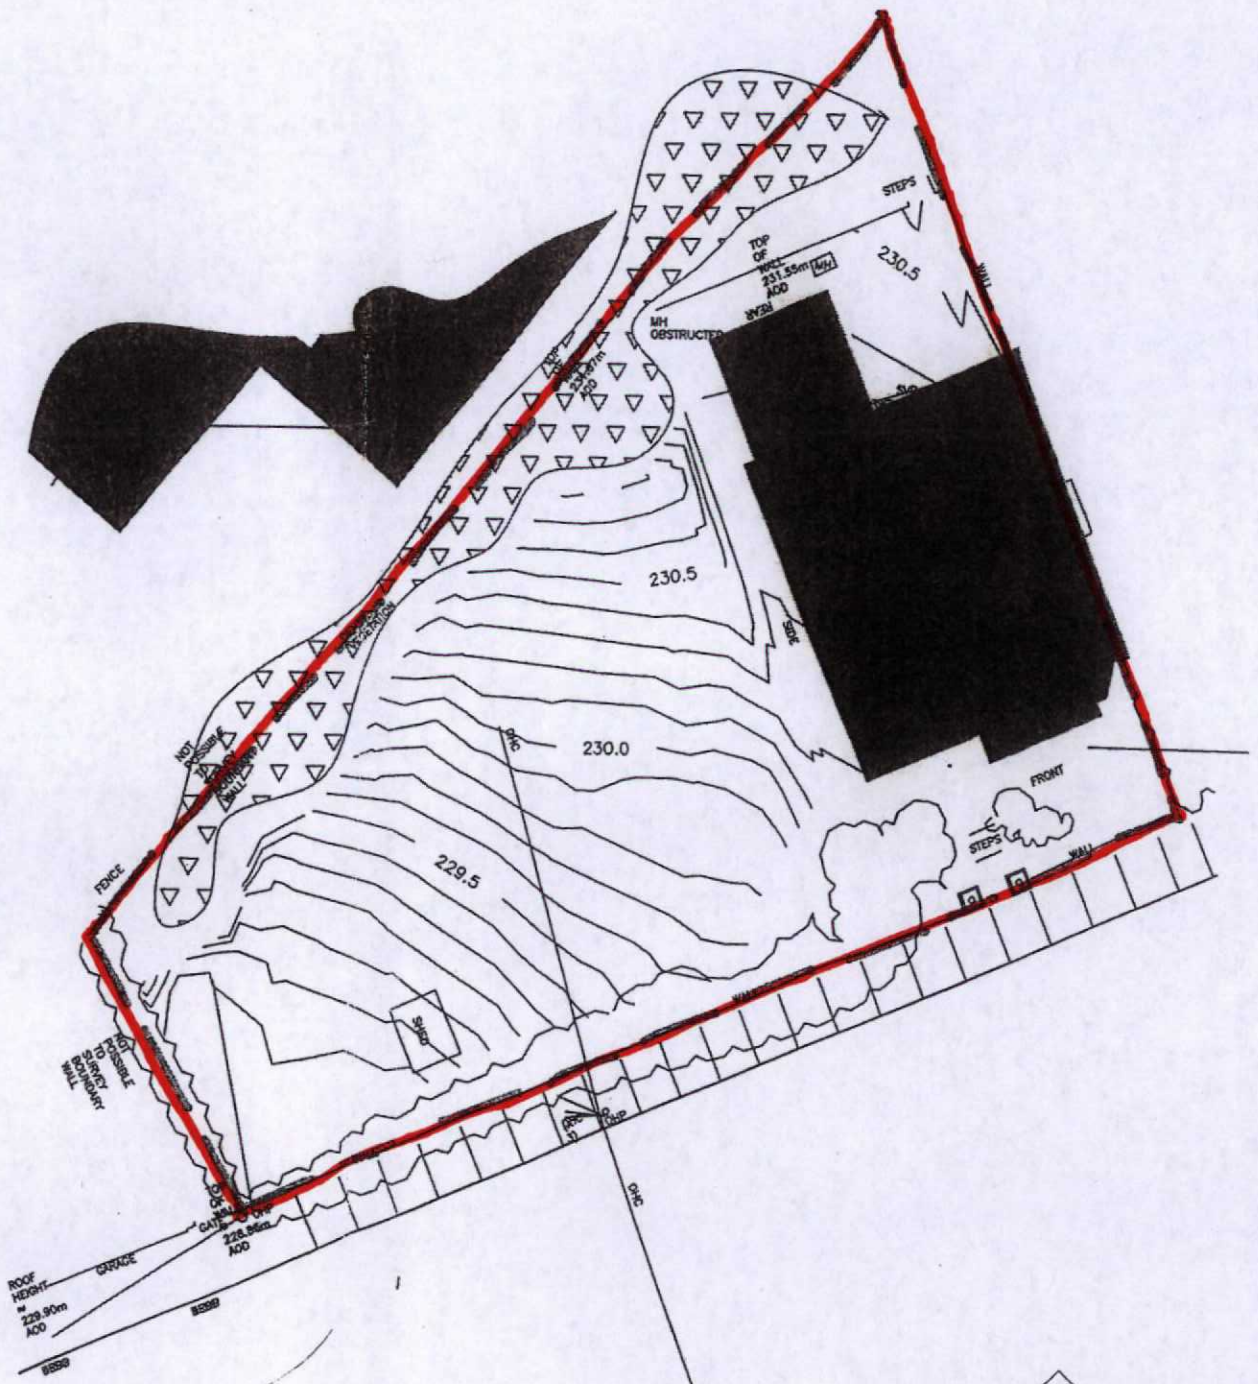

SITE PLAN SCALE 1:200

0m 5m 10m 20m

SURVEY

JOB
Joes house
Merthyr

CLIENT

SUBJECT
SITE LOCATION / SITE PLAN

DRAWN mks | DATE February 2018
CHECKED – | SCALE 1:1250/ 500/200 @A3

designcell
telephone: +44 (0)1874 610873
fax: +44 (0)1874 610873
Designcell
Ely House
The Postern
Bracon
ld3 9df

JOB No.	DWG No.	AMENDMENT
10.00	00 ES01	