



EAST ELEVATION
SCALE 1:100

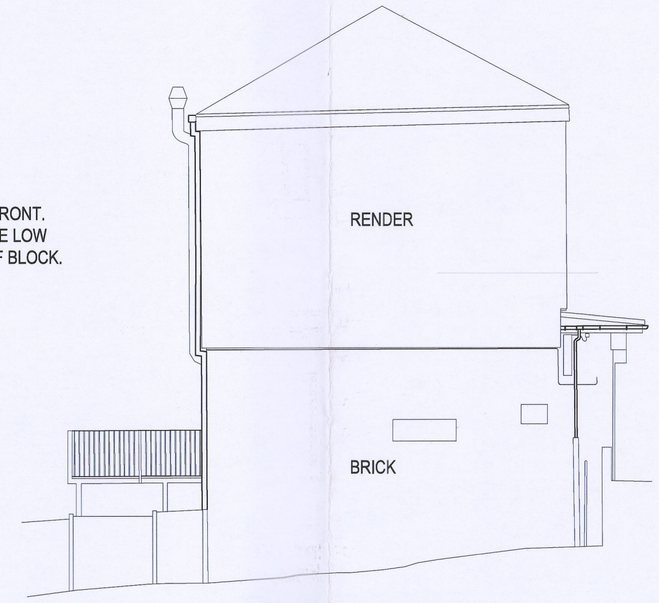

SOUTH ELEVATION
SCALE 1:100

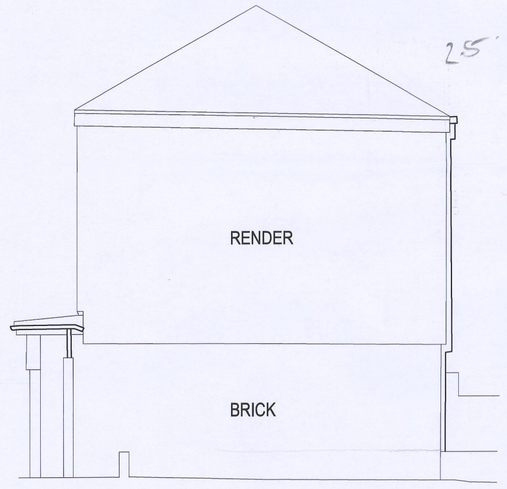


NORTH ELEVATION
SCALE 1:100



WEST ELEVATION
SCALE 1:100

Elevation Location
Not to scale

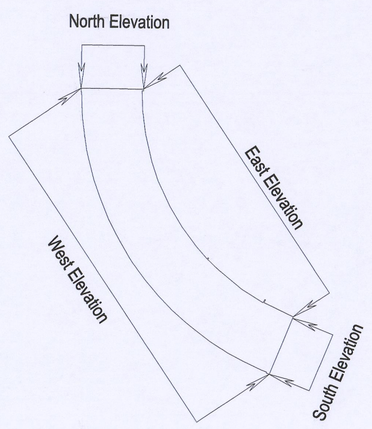

GENERAL NOTES:

1. THIS DRAWING IS TO BE READ IN CONJUNCTION WITH ALL RELEVANT ARCHITECTS AND ENGINEERS DRAWINGS AND SPECIFICATIONS.
2. DO NOT SCALE THIS DRAWING. ANY AMBIGUITIES, OMISSIONS AND ERRORS ON DRAWINGS SHALL BE BROUGHT TO THE ENGINEERS ATTENTION IMMEDIATELY. ALL DIMENSIONS MUST BE CHECKED / VERIFIED ON SITE.
3. ALL DIMENSIONS ARE IN MILLIMETRES UNLESS NOTED OTHERWISE.
4. FOR GENERAL NOTES REFER TO DRAWING.

NOTE:
EAST SIDE OF ROOF APPROXIMATELY 150mm HIGHER THAN WEST DUE TO SLOPE ON FLAT ROOF CEILING.

210245

PLANNING DEPARTMENT
14 JUL 2021
RECEIVED

MERTHYR TYDFIL
COUNTY BOROUGH
COUNCIL
OFFICE COPY
PLEASE DO NOT
REMOVE

Rev:	Description:	Date:	By:	Chkd:

curtins

Civils & Structures • Transport Planning • Environmental • Infrastructure • Geotechnical • Conservation & Heritage • Principal Designer
Birmingham • Bristol • Cambridge • Cardiff • Douglas • Dublin • Edinburgh • Glasgow • Kendal • Leeds • Liverpool • London • Manchester • Nottingham

Status: SUITABLE FOR TENDER — D2

Project: Merthyr Valleys Homes

Drg Title: The Green, Trefechan
PROPOSED
ELEVATIONS

Size:	Date:	Drawn By:	Designed By:	Checked By:
A1	10/02/21	MU	MC	MC

Scale: 1:100

Project No:	Originator:	Volume:	Level:	Type:	Role:	Category / Number:	Rev:
75213	- CUR -	ZZ -	ZZ -	DR -	S -	21001	- P01

\\cdfs04\Projects\WISION B PROJECTS\80\75213 The Green\04-Production\4A-Models-Drawings\S\CAD\