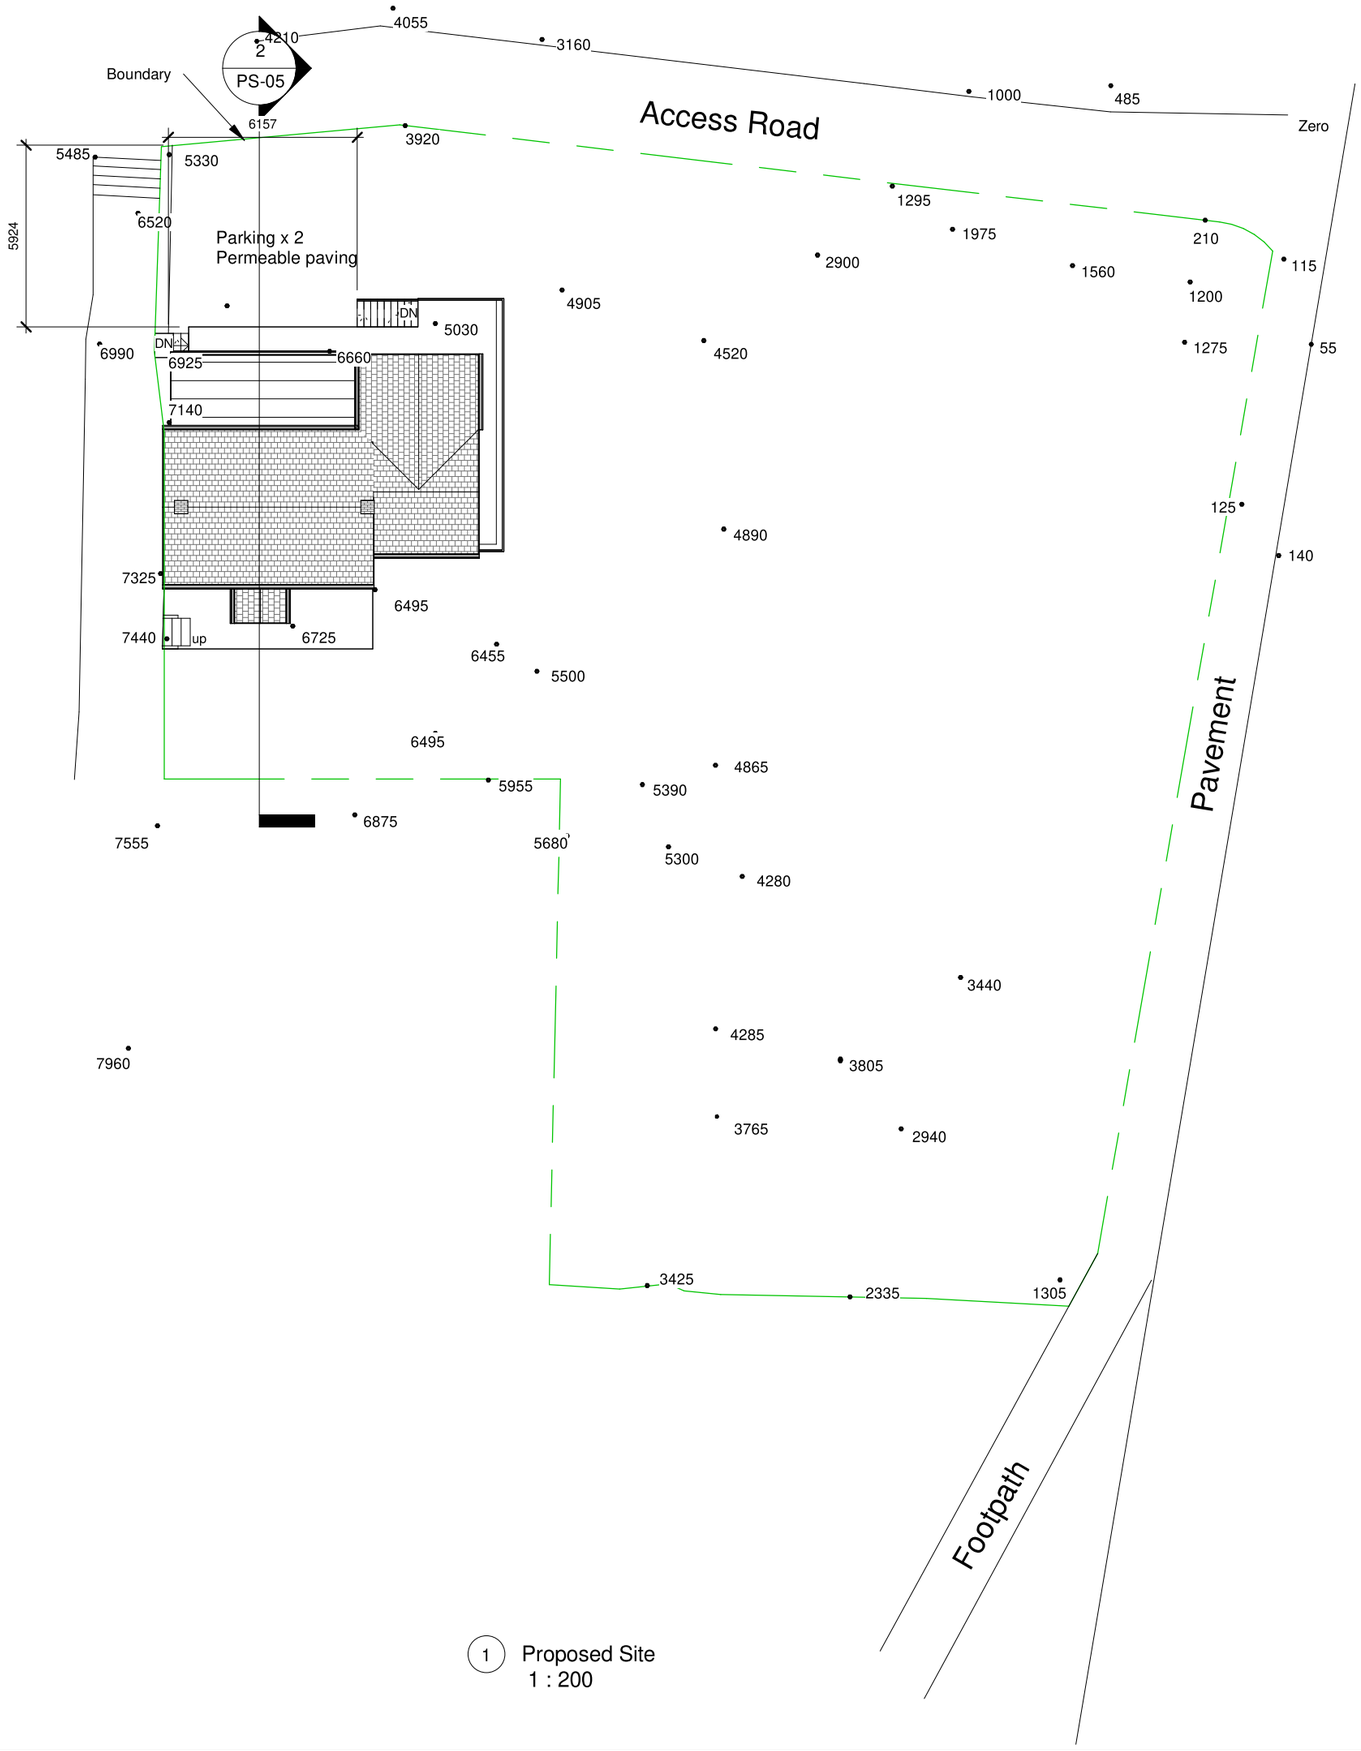


1 Proposed Site
1 : 200

INDIGO DESIGN (Part of 3dcadwales Ltd) 5 Ashlea Drive, Merthyr Tydfil, CF47 0NY Tele 01685 385746 Mob - 07940913216 Email: philip@3dcadwales.co.uk

This Drawing is Copyright, Dimensions to be checked on site and not scaled from this drawing

Indigo 3d Design

PURPOSE OF ISSUE: Planning Approval

DRWAING NUMBER: PS-04

PROJECT: New first floor and rear extensions

SHEET: Proposed site plan

Address: 20 Plantation Square, Troedyrhiw, Merthyr Tytdfil. CF48 4HQ

Checked by	Drawn by	Scale (@ A3)
JH	PH	1 : 200

Rev No	Description	Date
A	Issue	29/06/2024
B	Side path removed	13/02/2025
C	Retain wall and path added	15/04/2025
D	Site plans & Elevations amended	28/01/2026