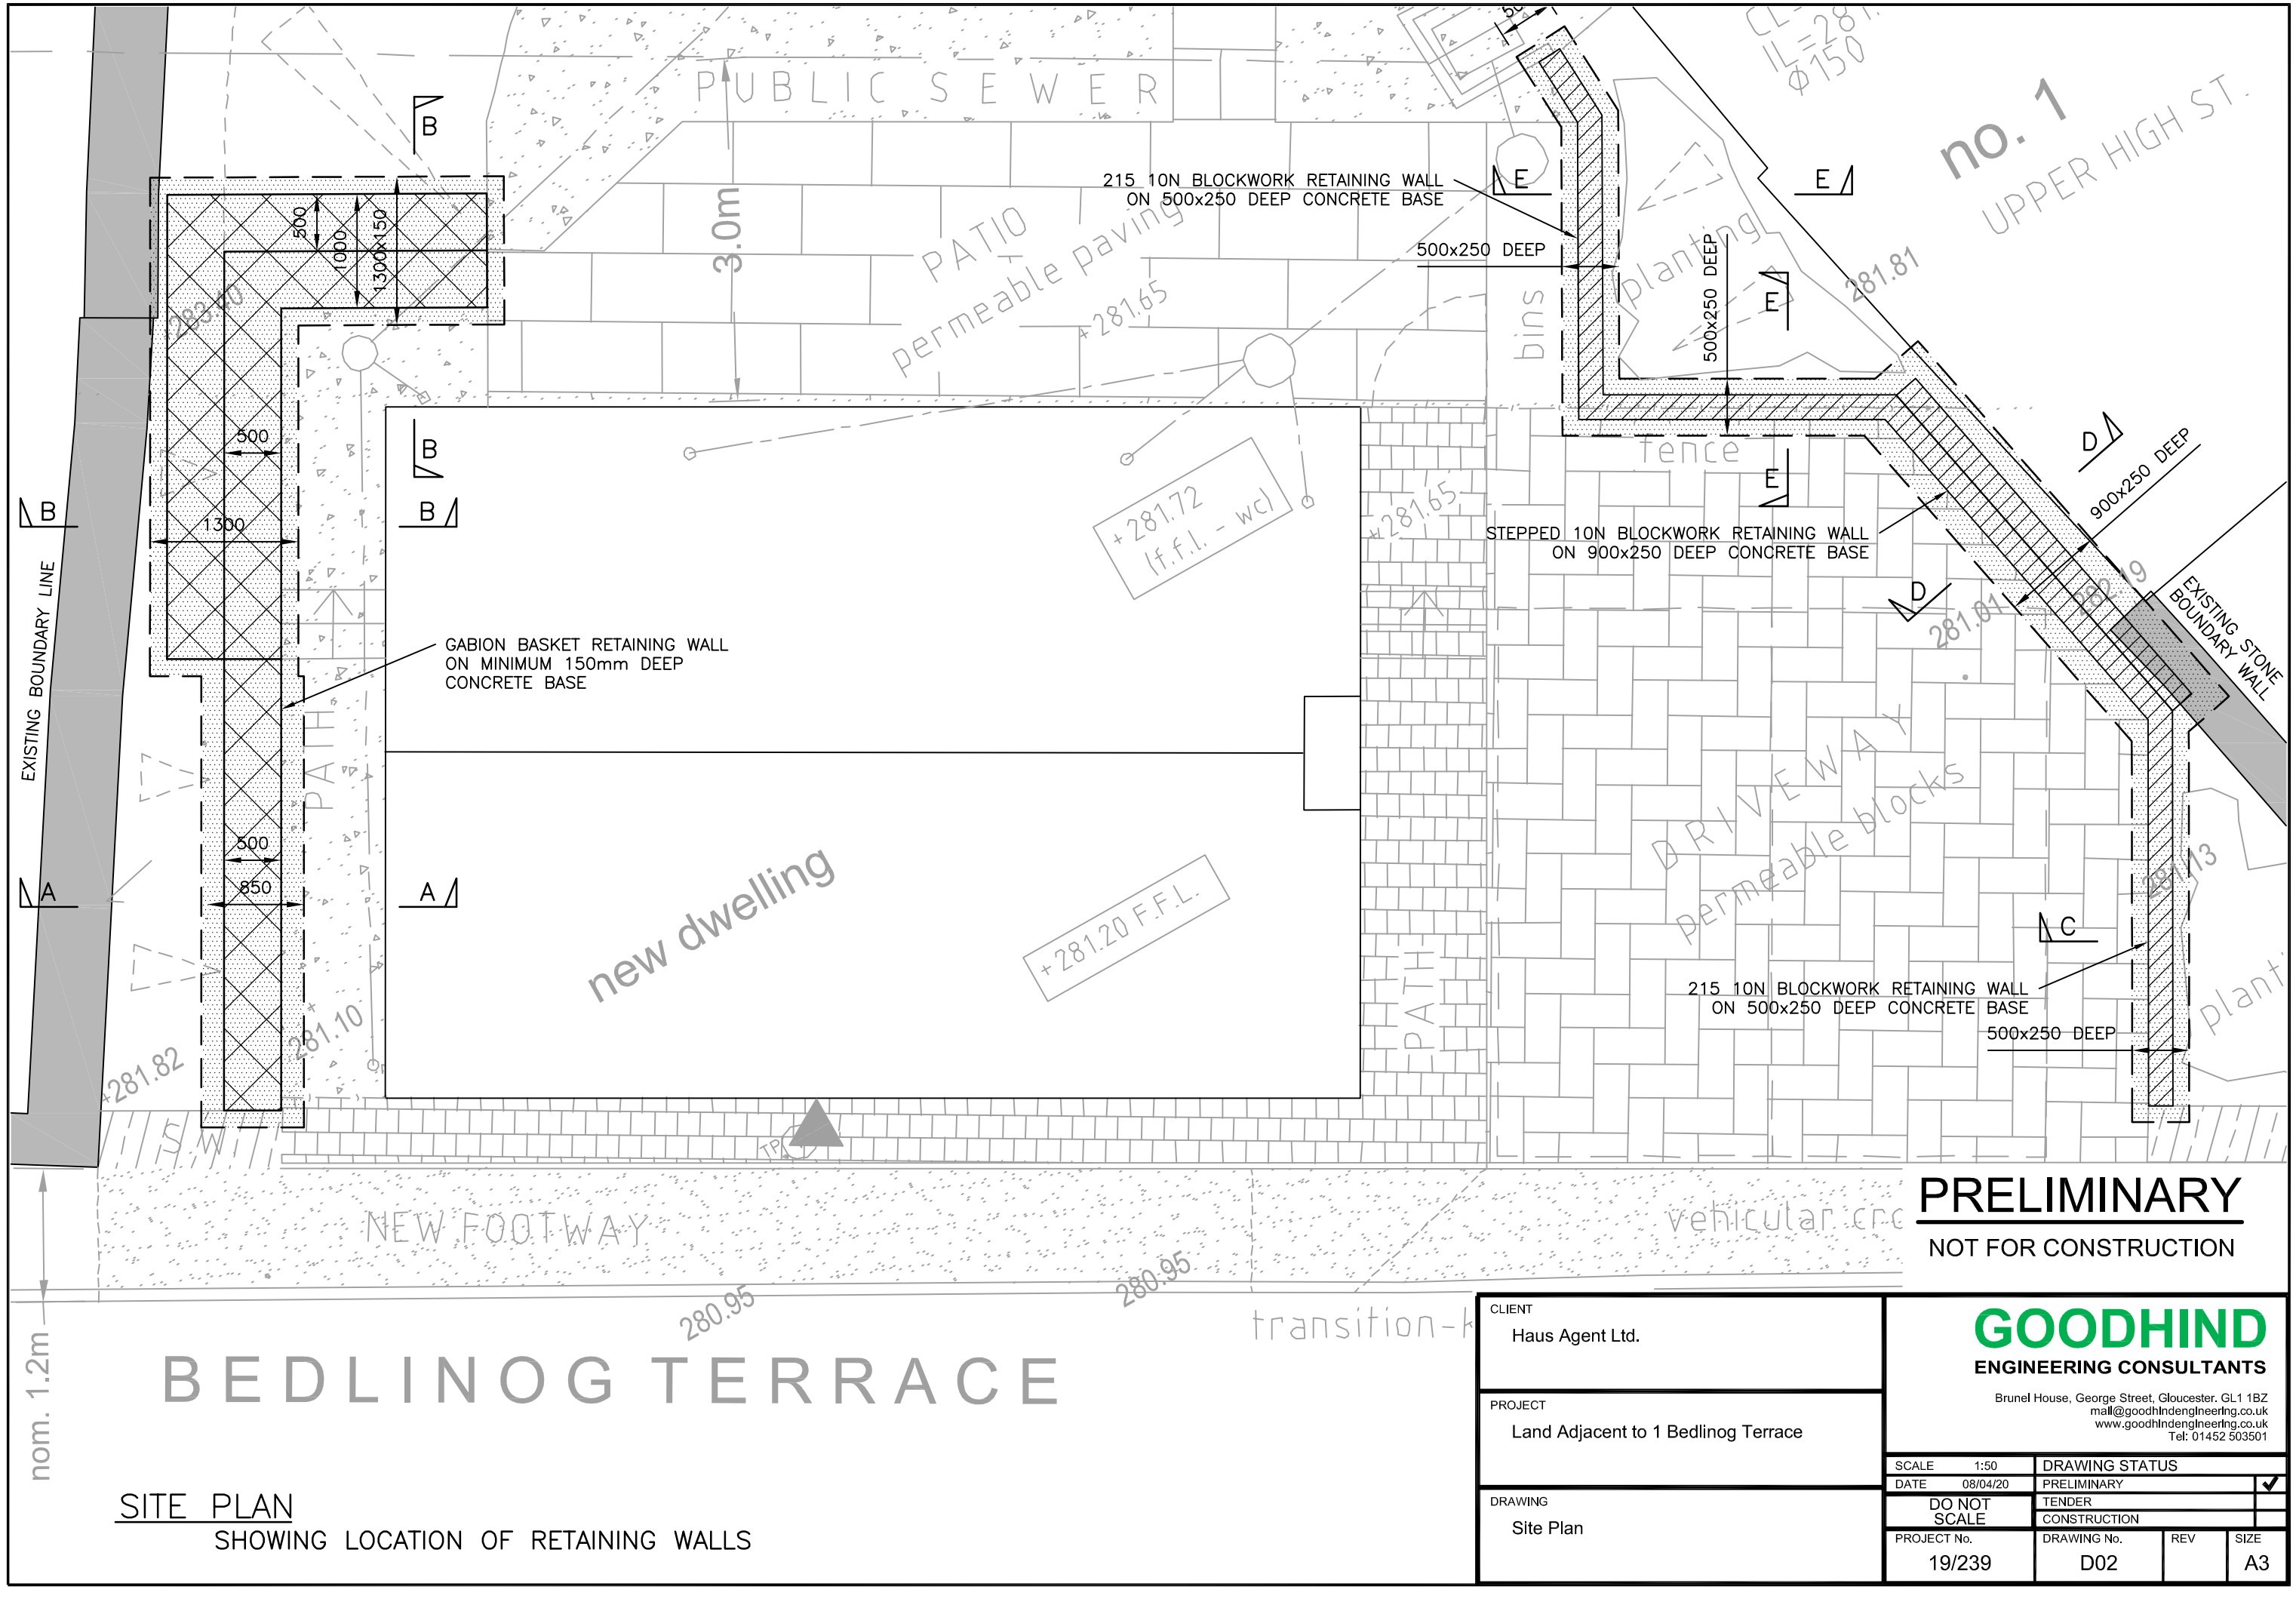


PRELIMINARY

NOT FOR CONSTRUCTION

SITE PLAN

SHOWING LOCATION OF RETAINING WALLS

CLIENT	Haus Agent Ltd.
PROJECT	Land Adjacent to 1 Bedlinog Terrace
DRAWING	Site Plan

GOODHIND
ENGINEERING CONSULTANTS
Brunel House, George Street, Gloucester, GL1 1BZ
mail@goodhindengineering.co.uk
www.goodhindengineering.co.uk
Tel: 01452 503501

SCALE 1:50	DRAWING STATUS		
DATE 08/04/20	PRELIMINARY	✓	
DO NOT SCALE	TENDER		
	CONSTRUCTION		

PROJECT No.	DRAWING No.	REV	SIZE
19/239	D02		A3