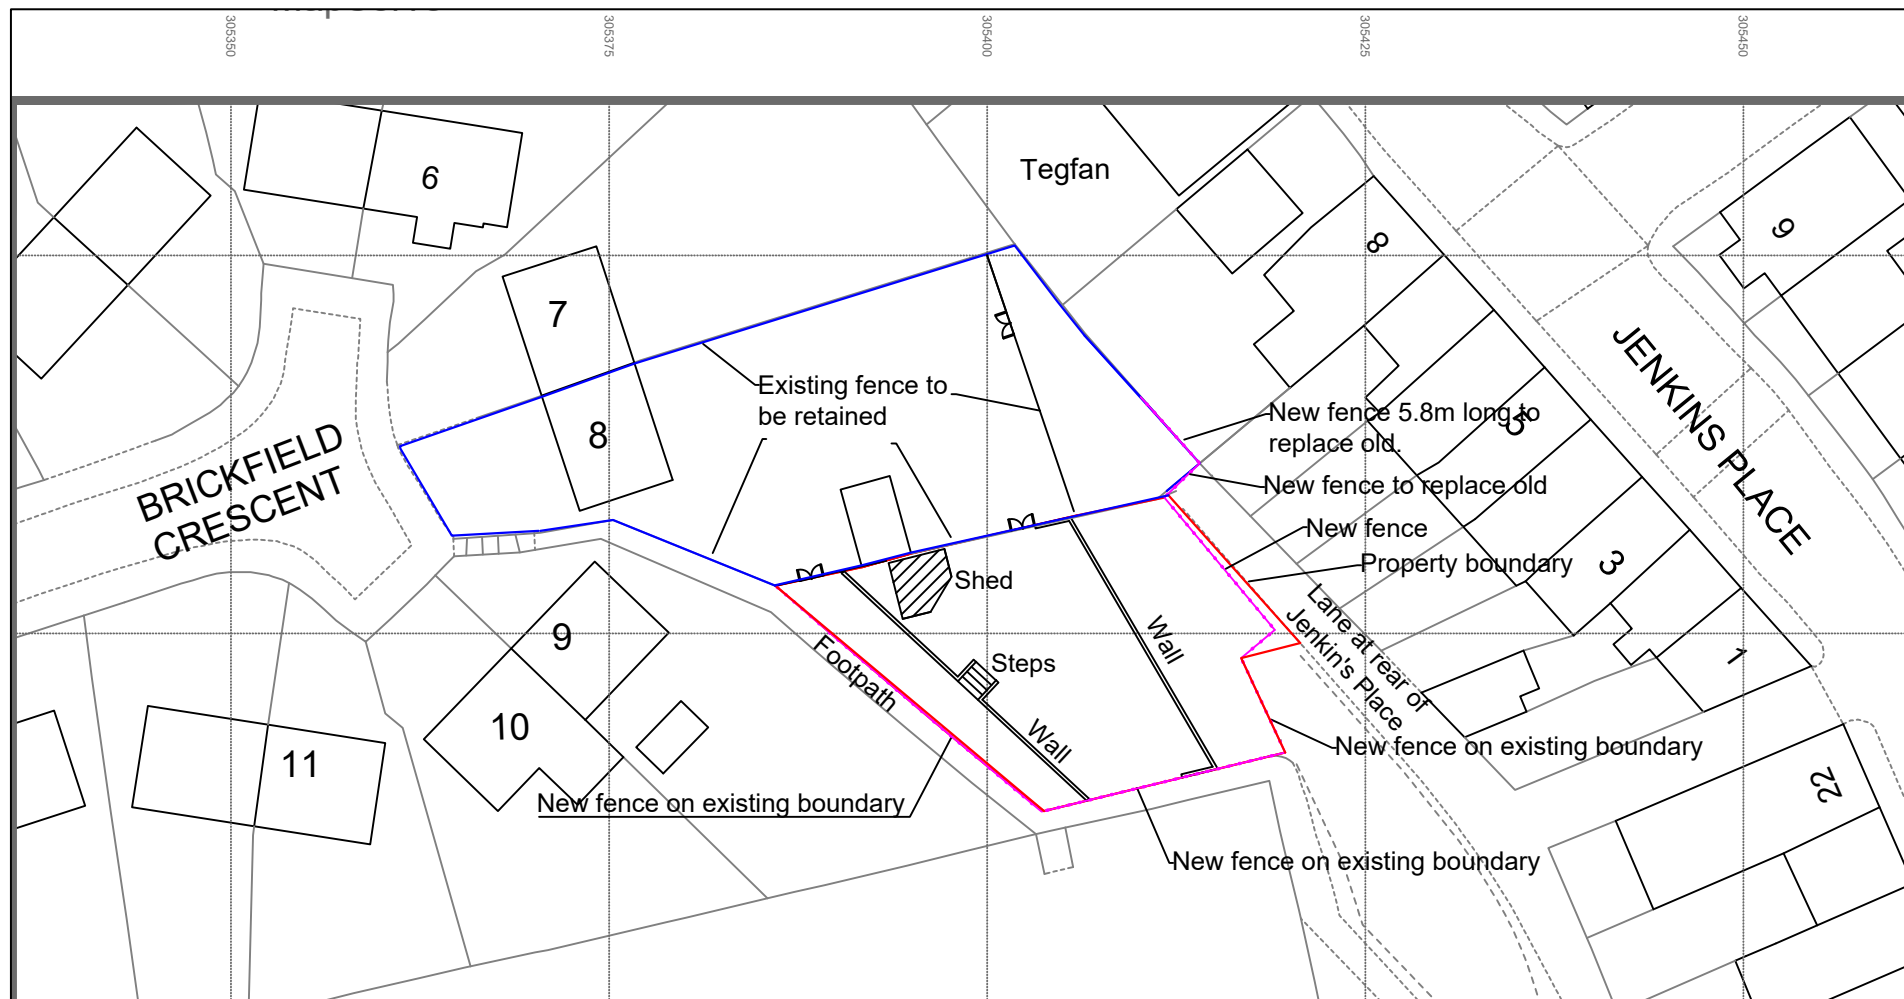


#### KEY

- New wooden fence
- Property boundary referred to in the application
- Adjacent property also owned by the applicant

© Crown cop

Mr & Mrs Astley  
8 Brickfield Crescent  
Twynyrodyn  
Merthyr Tydfil. CF470DW

Block plan showing the property and  
works referred to in the application

Dwg: SA03  
Scale: 1:500  
Date: April 2022  
Drawn: DWA