


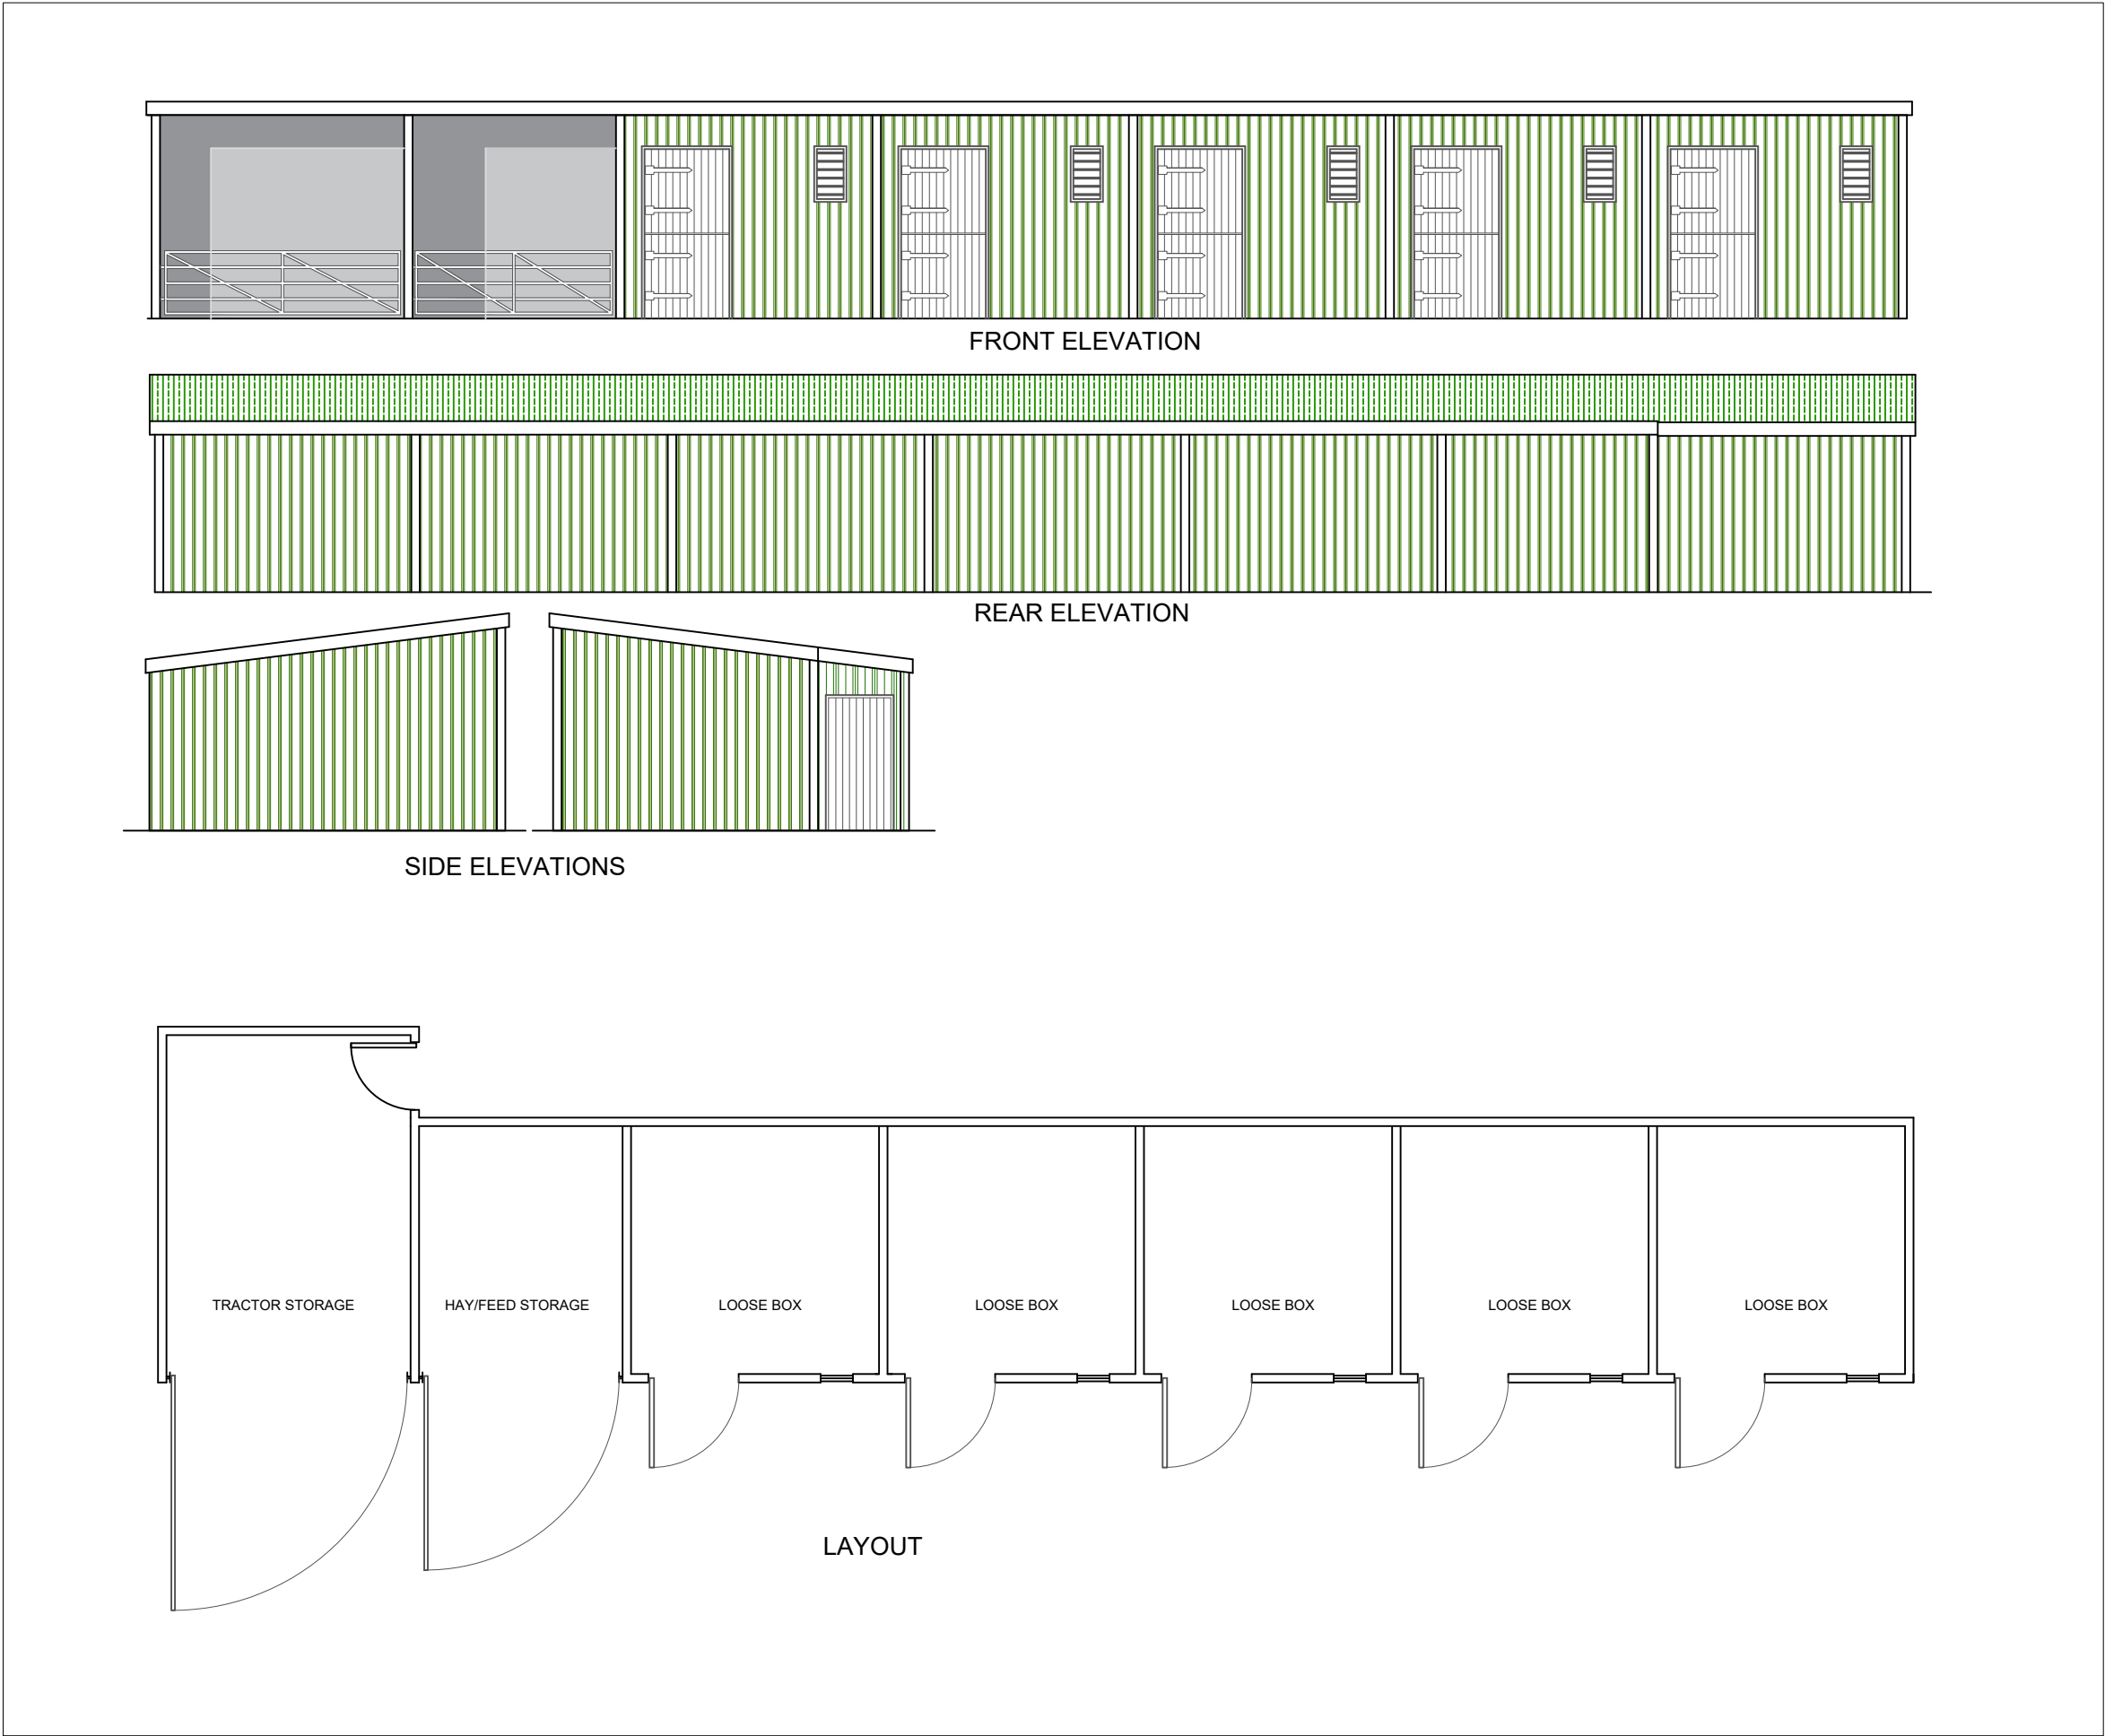

SCALE


- ROOF HEIGHT FRONT 3.2 M
- ROOF HEIGHT REAR 2.5 M
- LENGTH 25.890 M
- WIDTH 5.25/3.9 M
- MONO-ROOF PITCH 6 - 9°
- GROSS FOOTPRINT OF SHED 106 M²

MATERIALS -

- WALLS - METAL BOX PROFILE SHEETING (DARK GREEN)
- ROOF - METAL BOX PROFILE SHEETING (DARK GREEN)
- WITH OPTION OF TRANSLUCENT GRP FIBREGLASS SHEET ROOFLIGHTS

DOORS - TIMBER STABLE DOORS

- GALV. STEEL STOCK GATES
- COMPACTED AGGREGATE INTERNAL FLOOR
- 500MM WIDE SCALPINGS PERIMETER SURROUND

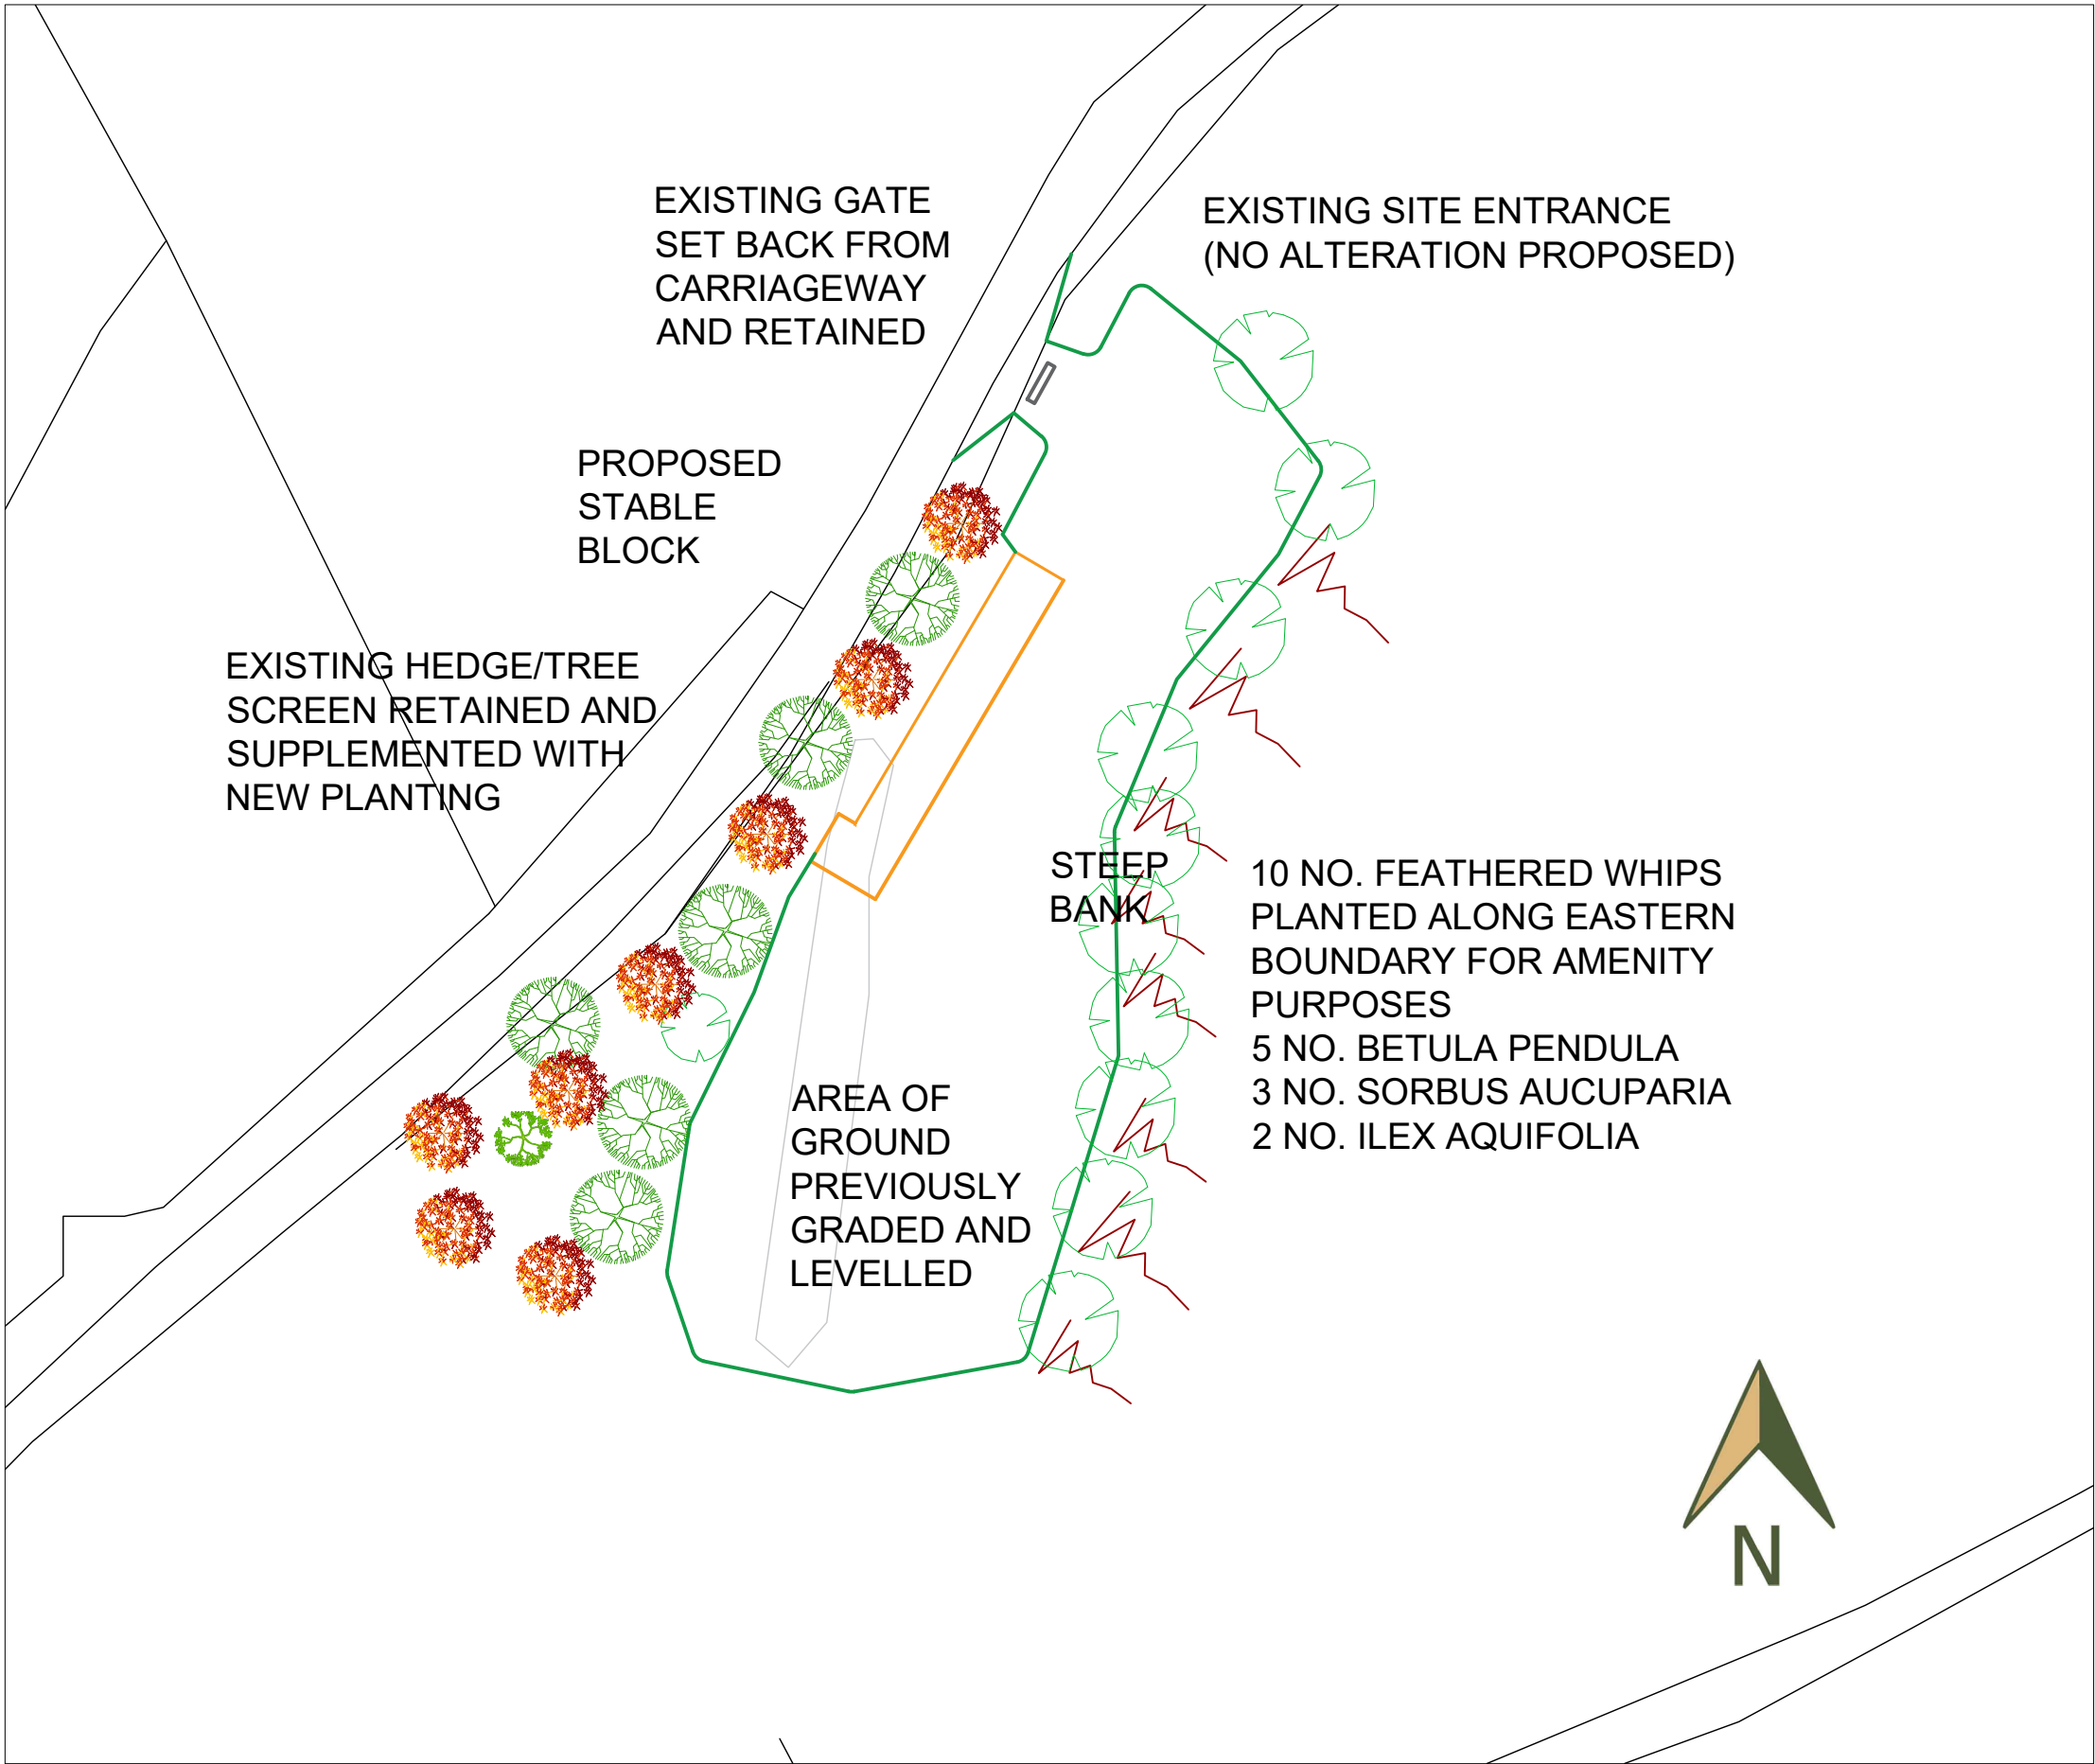

LAND TO THE SOUTH WEST OF NO 152 HEOL GERRIG, HEOL GERRIG, MERTHYR, CF46 1RE.

ELEVATIONS, FLOOR LAYOUT, LOCATION & BLOCK PLAN

CHANGE OF USE OF LAND FOR THE KEEPING OF HORSES INCLUDING STABLES (PROPOSED), AND GRADING OF IMMEDIATE GROUND AREA TO FORM LEVEL AREA FOR ANIMAL WELFARE (RETROSPECTIVE)

SCALE @ A1 1:100, 1:500, 1:1250 DATE OCTOBER 2022 DRAWN BY

JOB NO. 2079 DRAWING NO. GENPL/2079/001(rev) REVISION 1F

THIS DRAWING HAS BEEN PRODUCED SOLELY FOR THE PURPOSES OF OBTAINING PLANNING APPROVAL. ALL CONSTRUCTION DETAIL AT BUILDING REGULATIONS STAGE



PLANNING

PLANNING AND DEVELOPMENT CONSULTANTS

www.jcrplanning.com

UNIT 2 AND 3
CROSS HANDS BUSINESS WORKSHOPS
HEOL PARC MAWR, CROSS HANDS,
CARMARTHENSHIRE, SA14 6RE
tel. 01269 267160
info@jcrplanning.com