




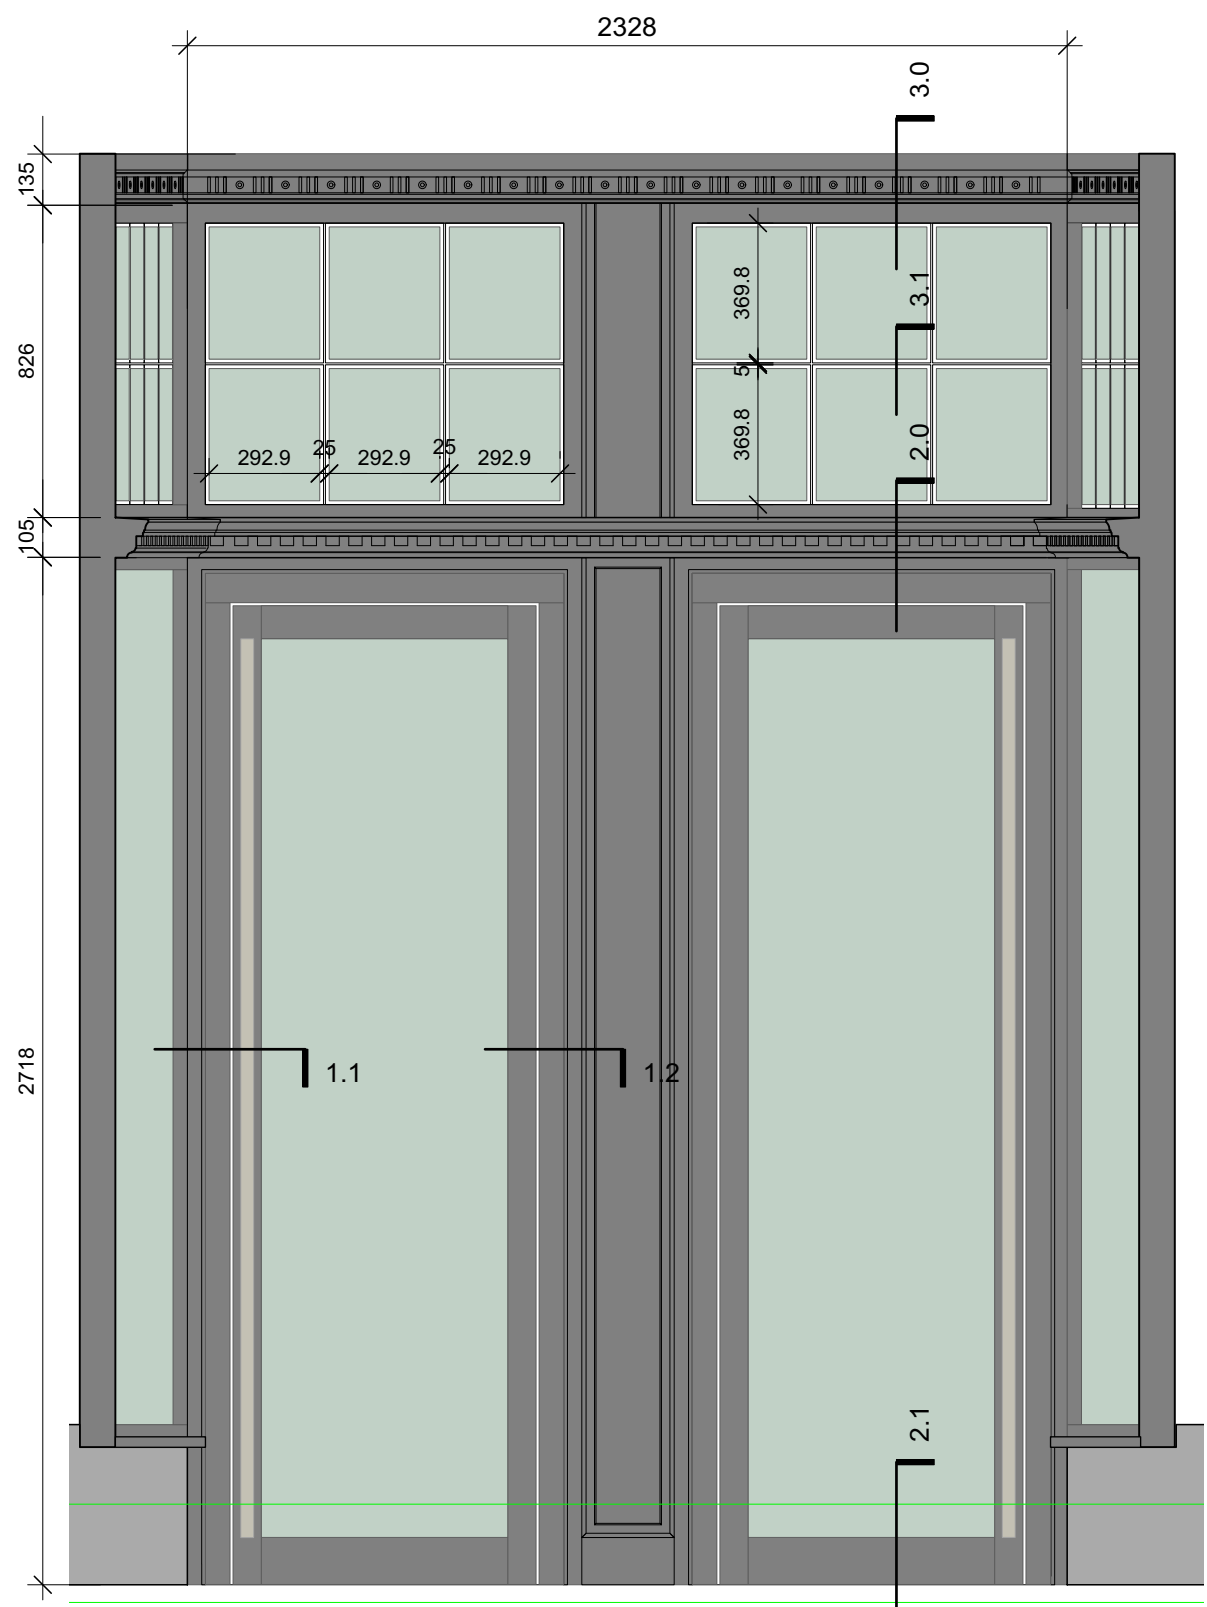


A700.1 Elevation
SCALE 1:20

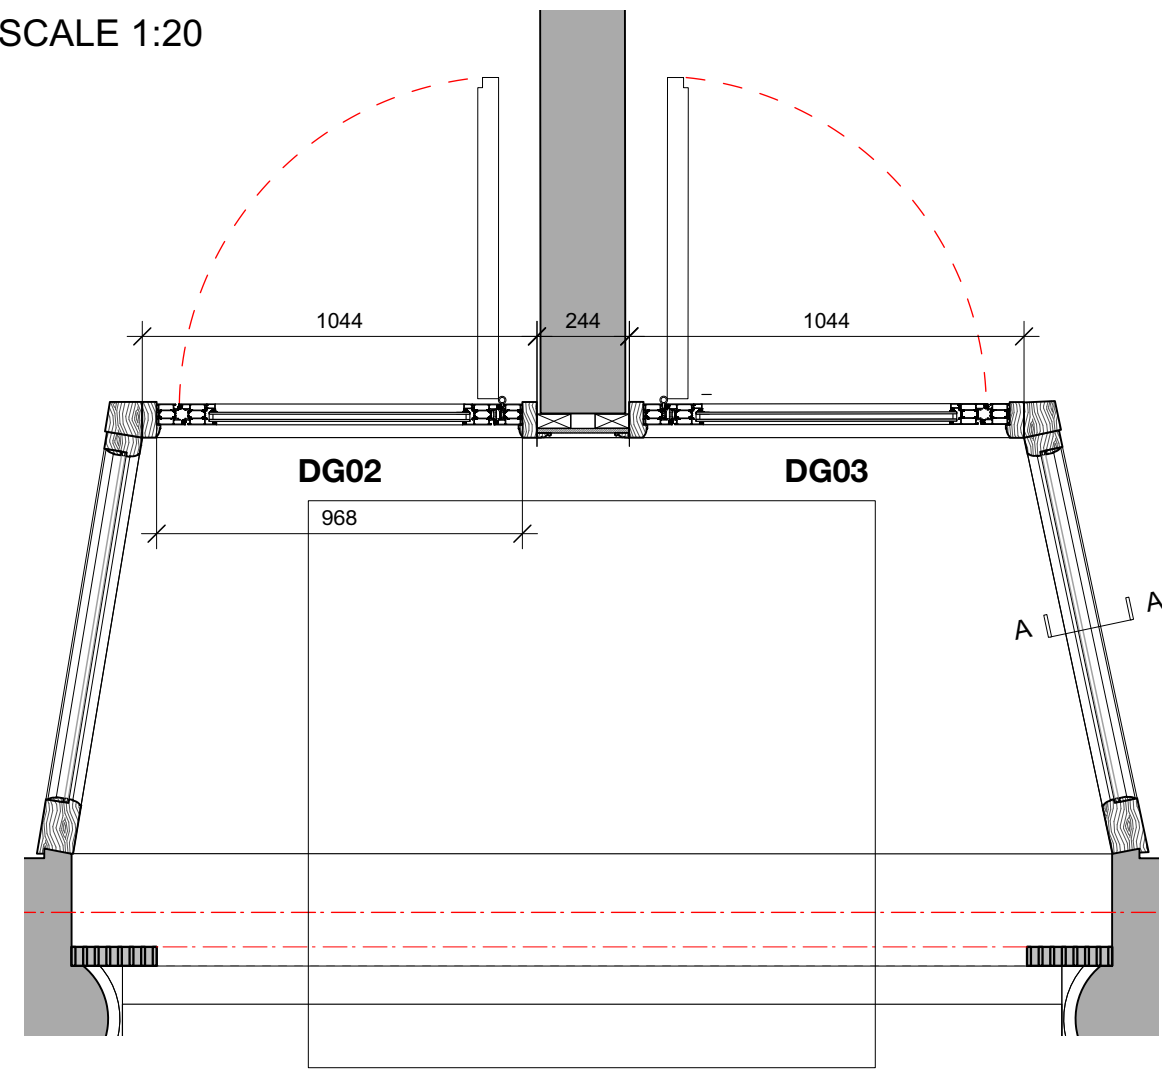


A700.2 PLAN
SCALE 1:20

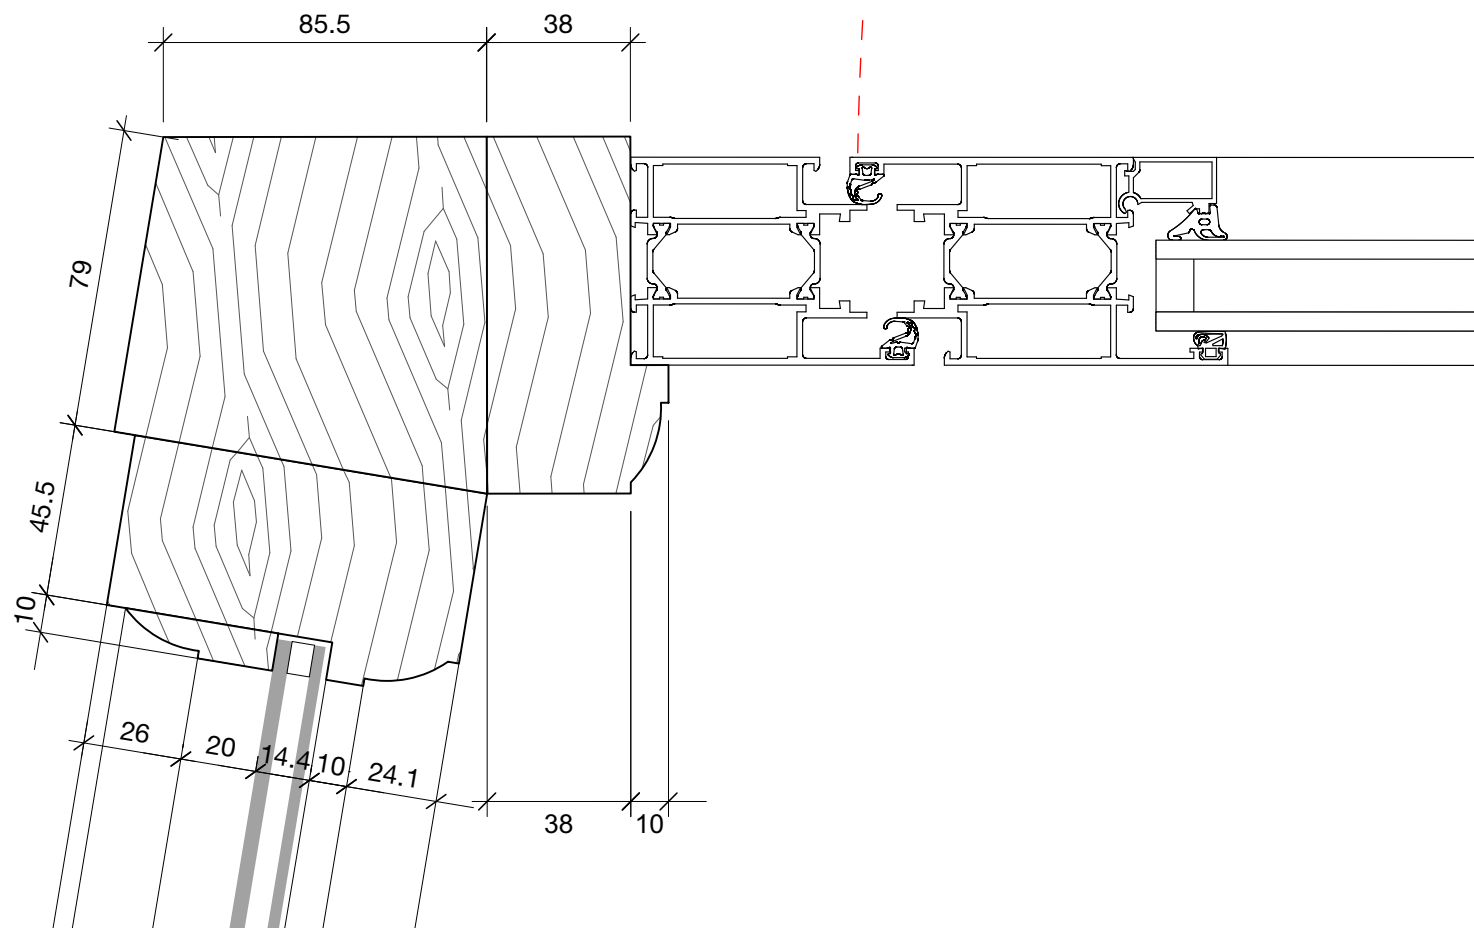

1.1 JAMB
SCALE 1:2

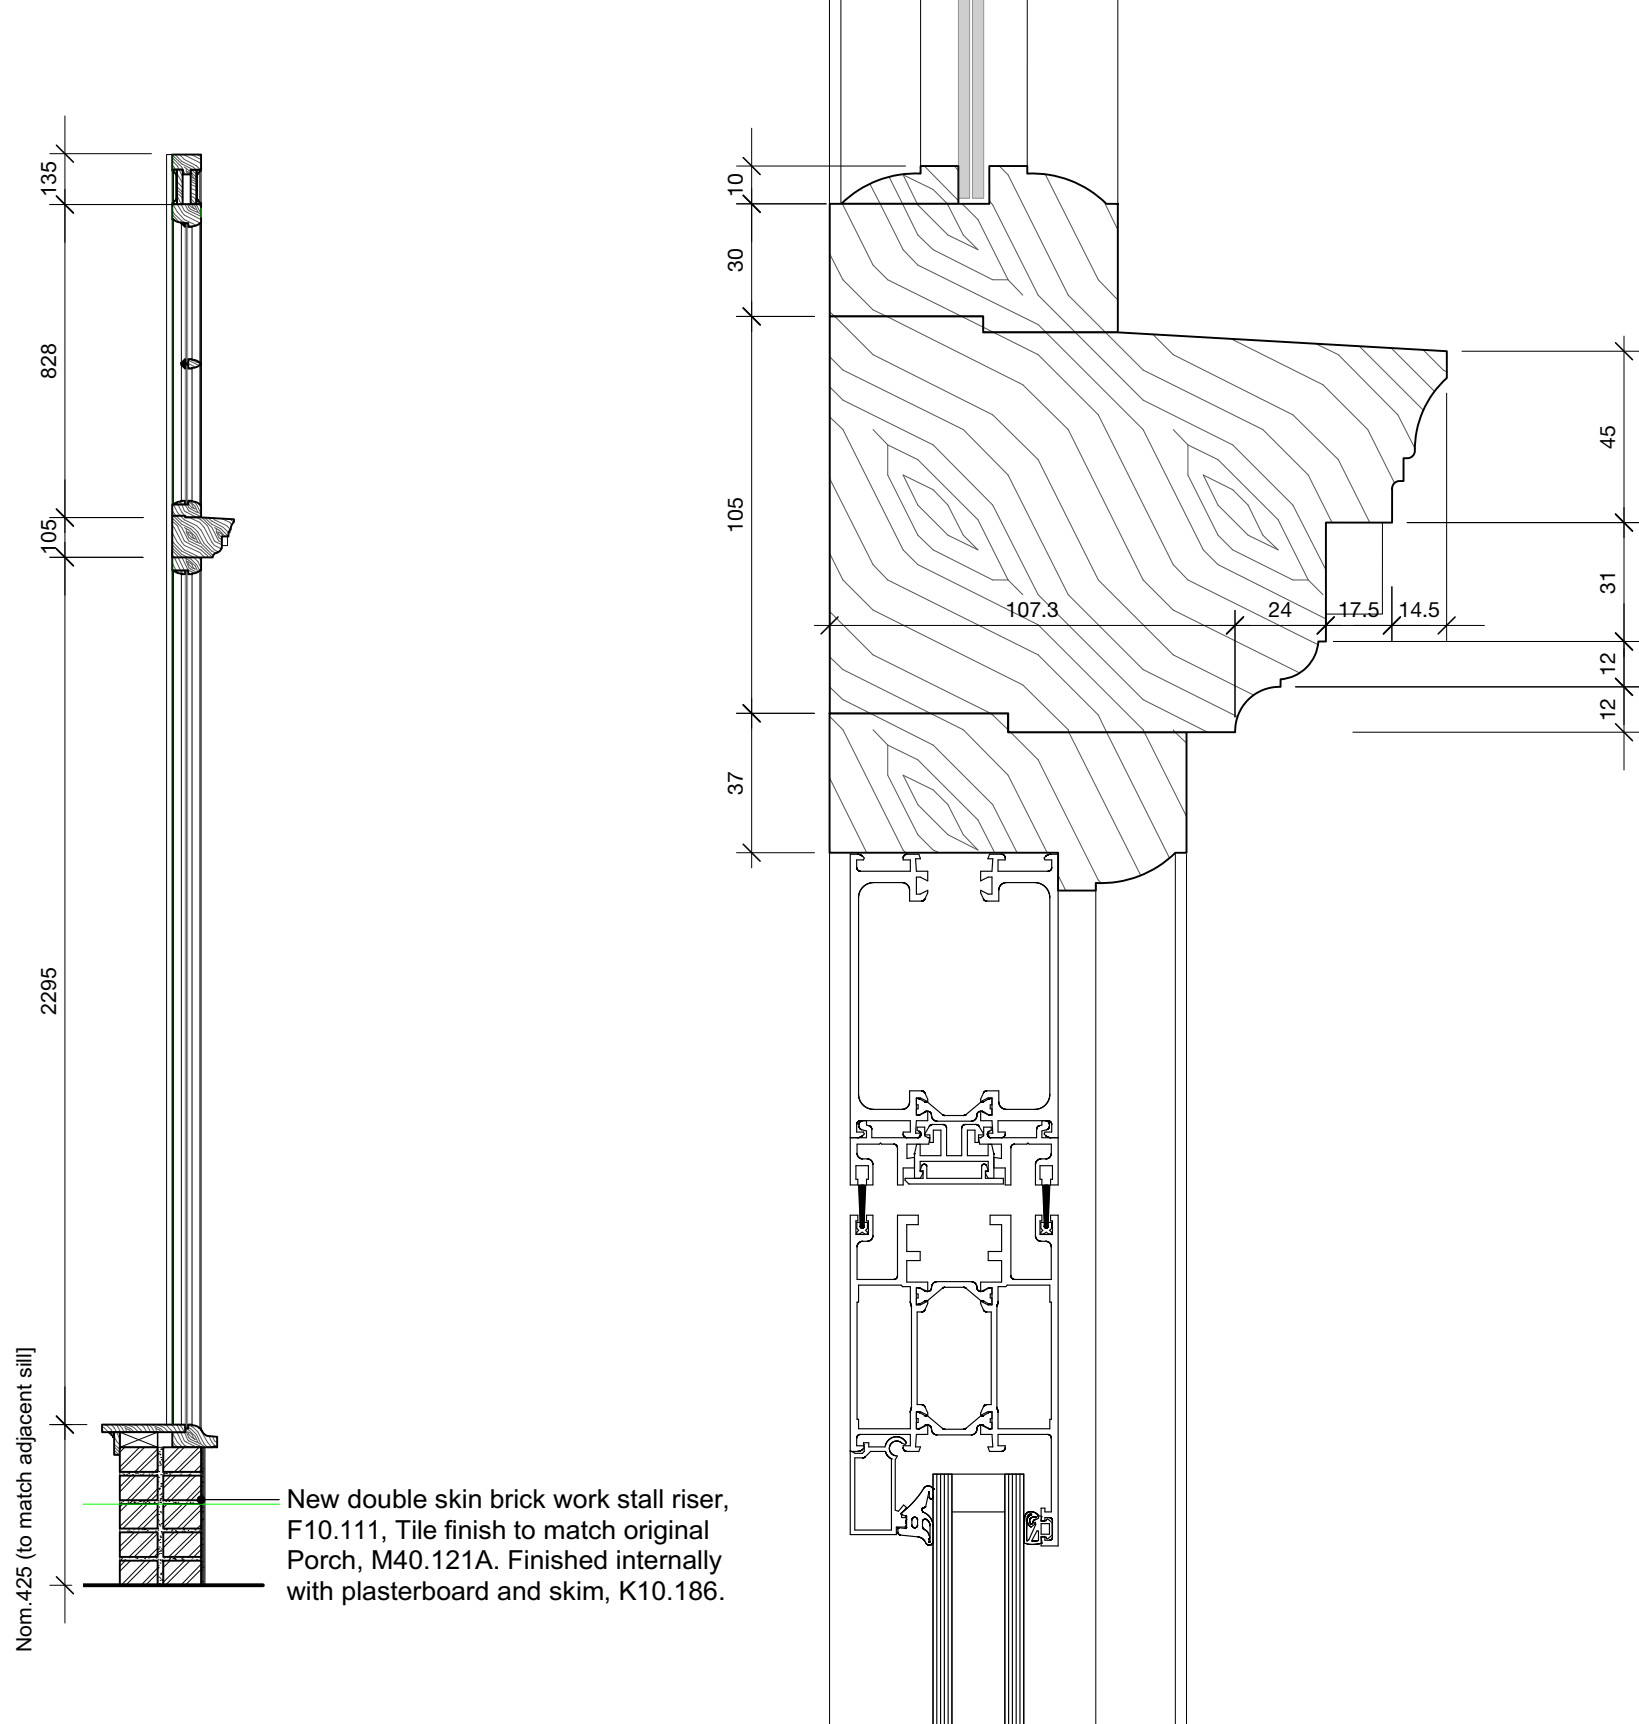


A700.3 SECTION AA
SCALE 1:20

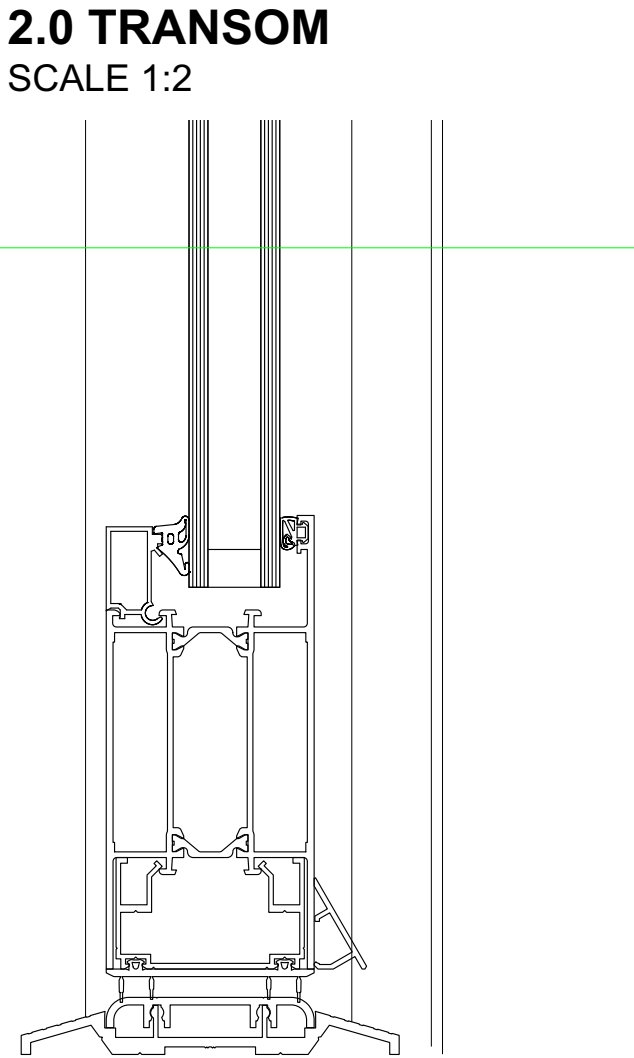


2.0 TRANSOM
SCALE 1:2


2.1 THRESHOLD
SCALE 1:2

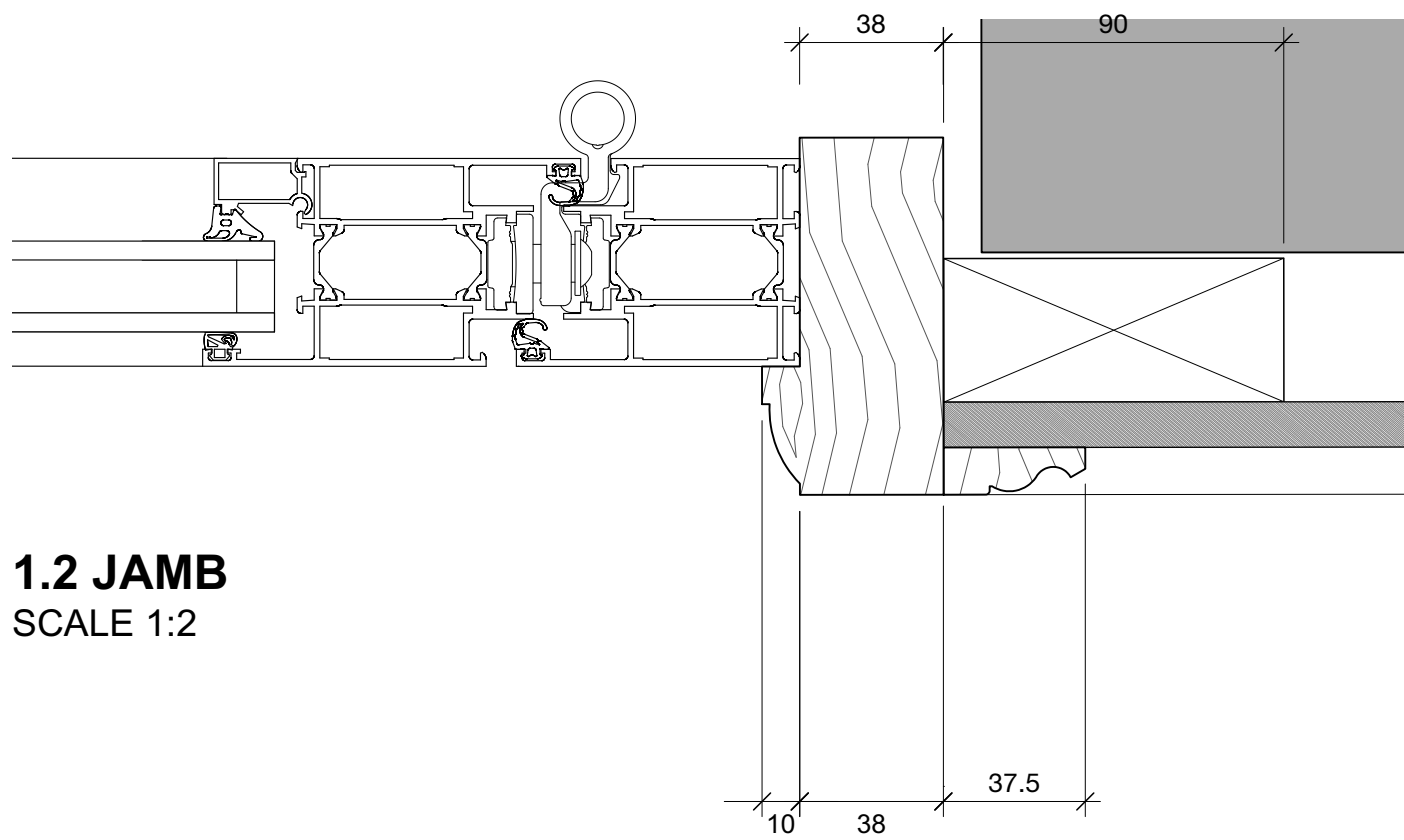


1.2 JAMB
SCALE 1:2

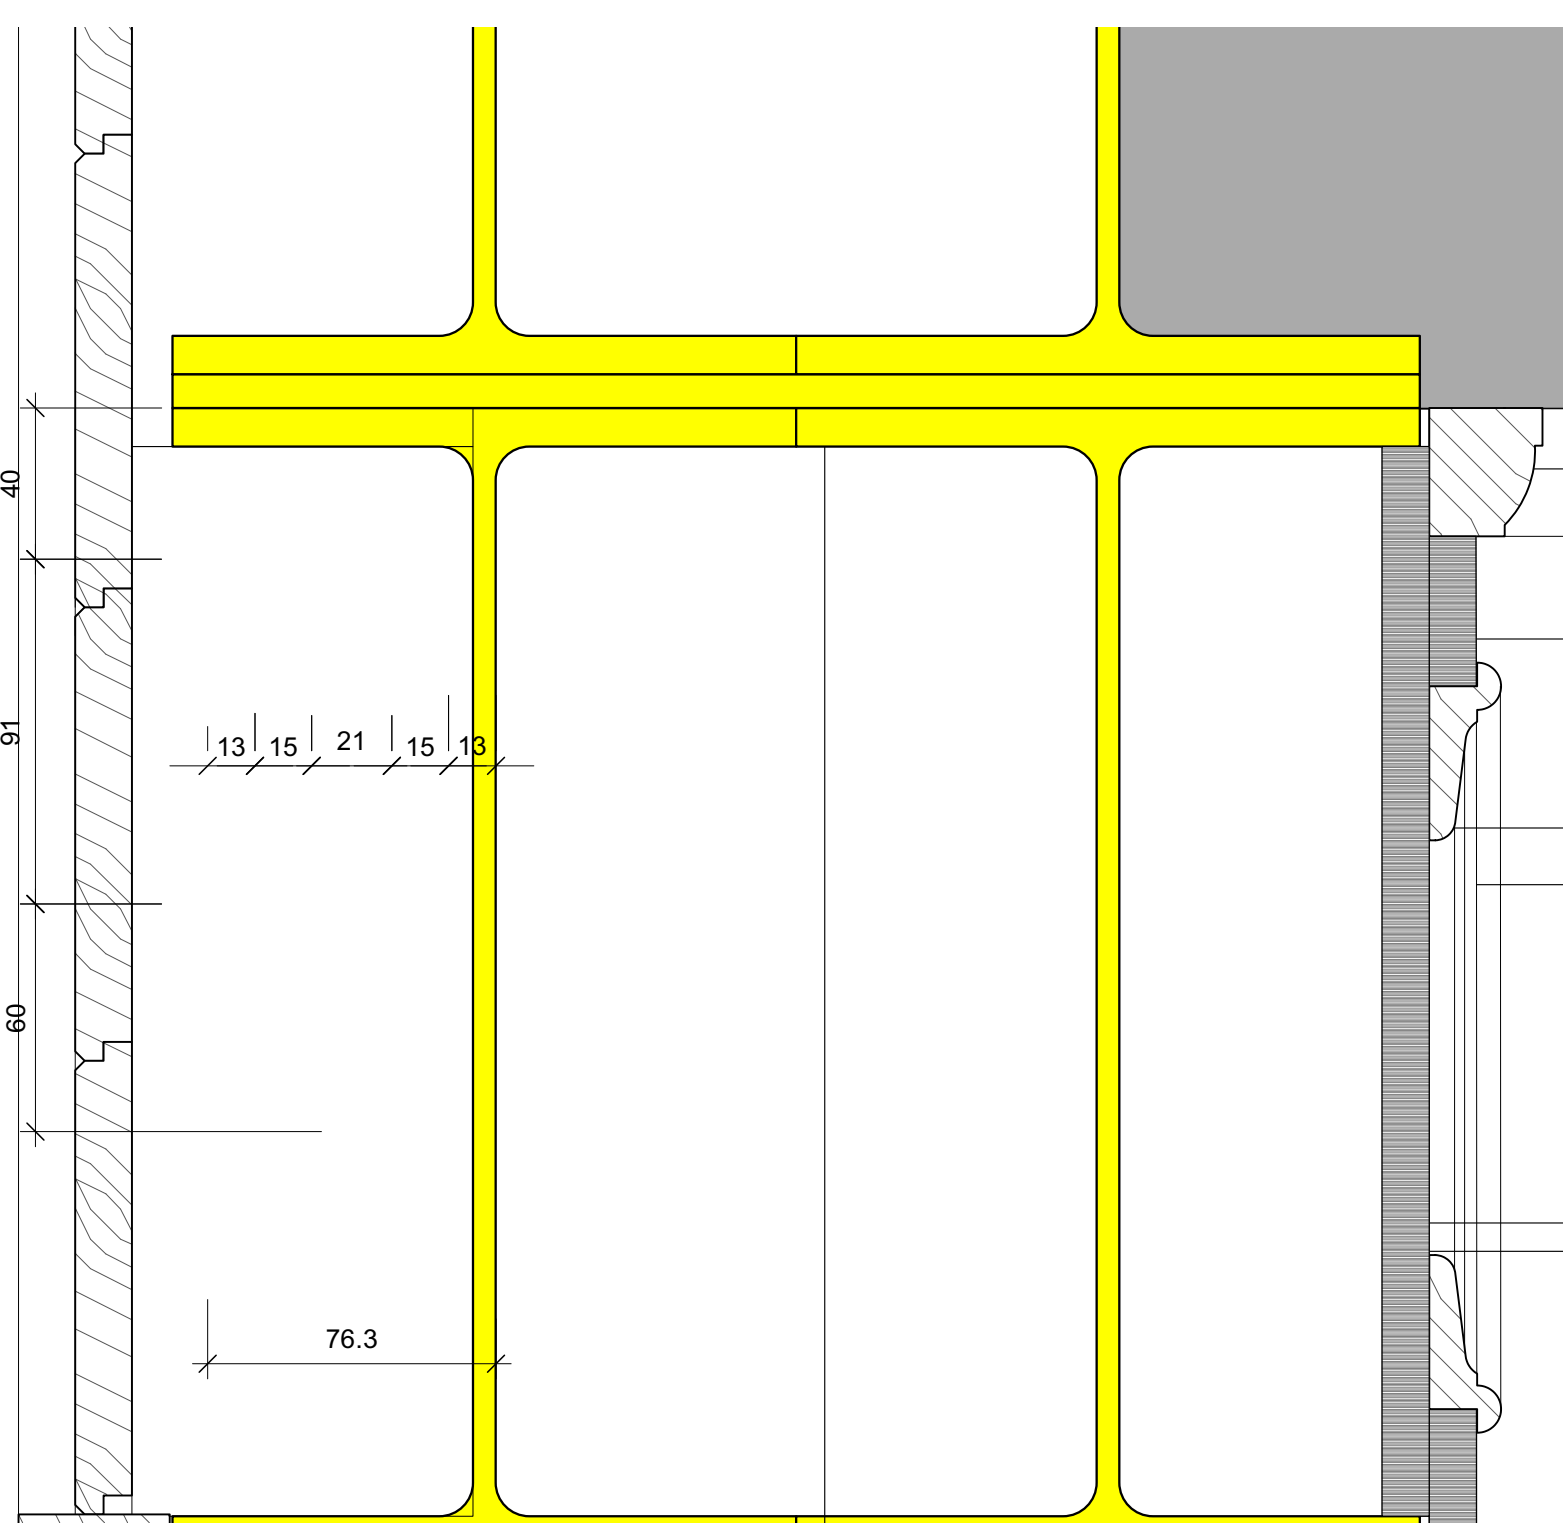


3.0 WINDOW HEAD
SCALE 1:2

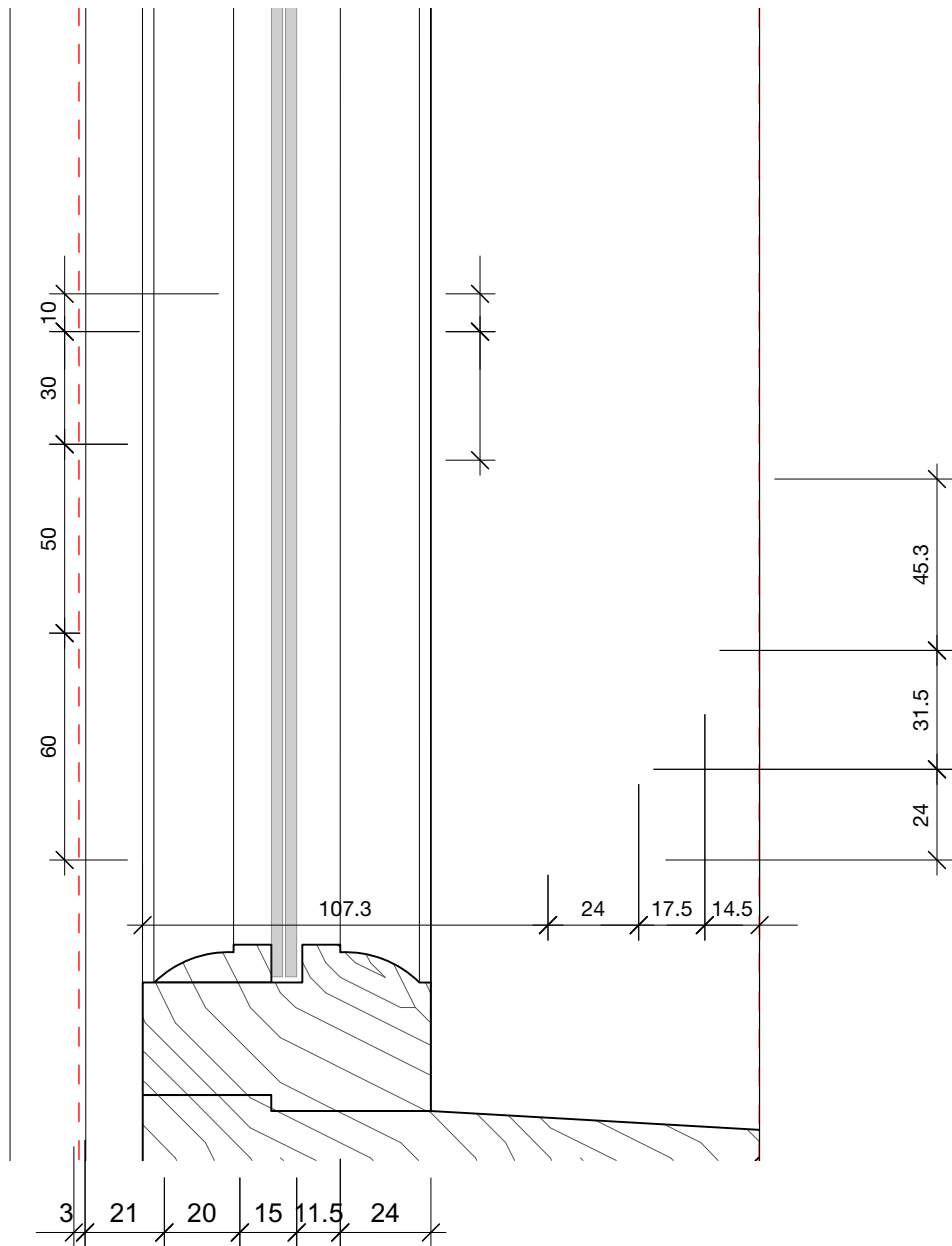

3.2 TRANSOM
SCALE 1:2

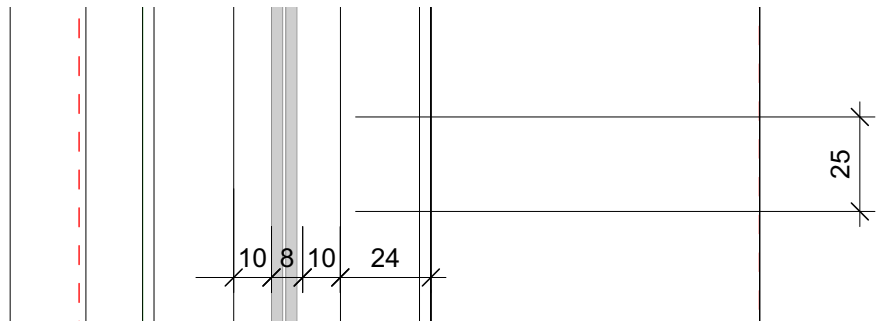

3.1 GLAZING BAR
SCALE 1:2

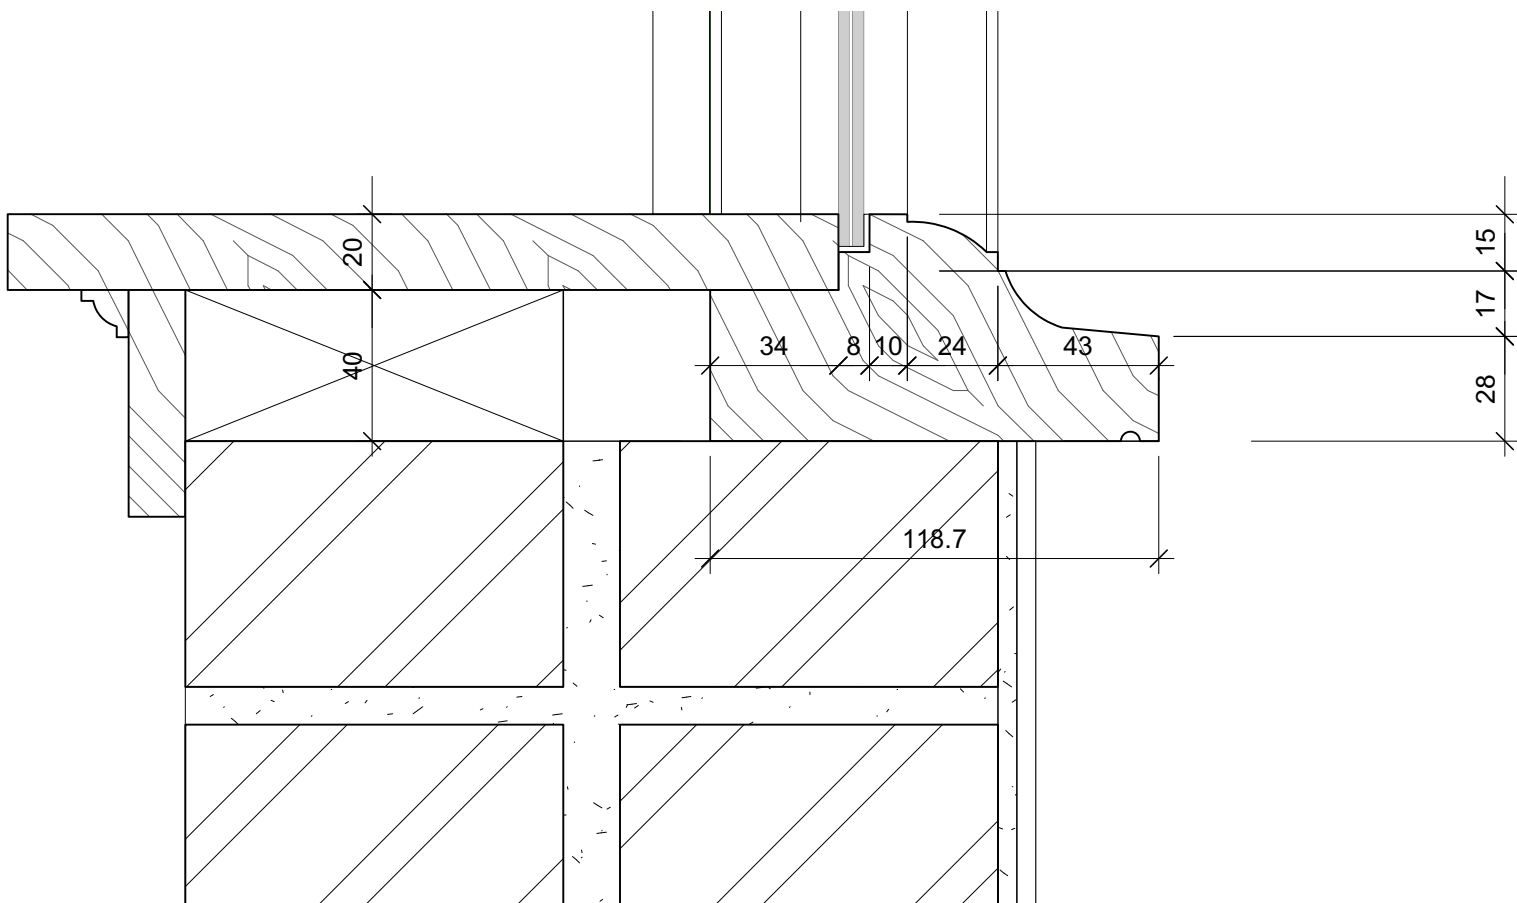

3.3 CILL
SCALE 1:2

NO.	DATE	REVISION
CLIENT		
Merthyr Tydfil CBC		
PROJECT		
YMCA, Merthyr Tydfil		
DRAWING TITLE		
Shop Front (Door Type 01) - DG01 & DG02		
DRAWN/CHECKED	SCALE	DATE
DC, CW	1:50 @ A1	Aug. 2019
DRAWING NO.		REV.
3510_A_702		

DAVIES SUTTON
ARCHITECTS
Penhevad Studios • Penhevad Street
Grangefield • Cardiff • CF11 7LU
Tel: 029 2066 4455 • Fax: 029 2066 4411
E-mail: offices@davies-sutton.co.uk
Web: www.davies-sutton.co.uk

DO NOT SCALE FOR CONSTRUCTION PURPOSES • ALL DIMENSIONS TO BE CHECKED ON SITE • NOTIFY ARCHITECT OF ALL DISCREPANCIES • THIS DRAWING IS COPYRIGHT