


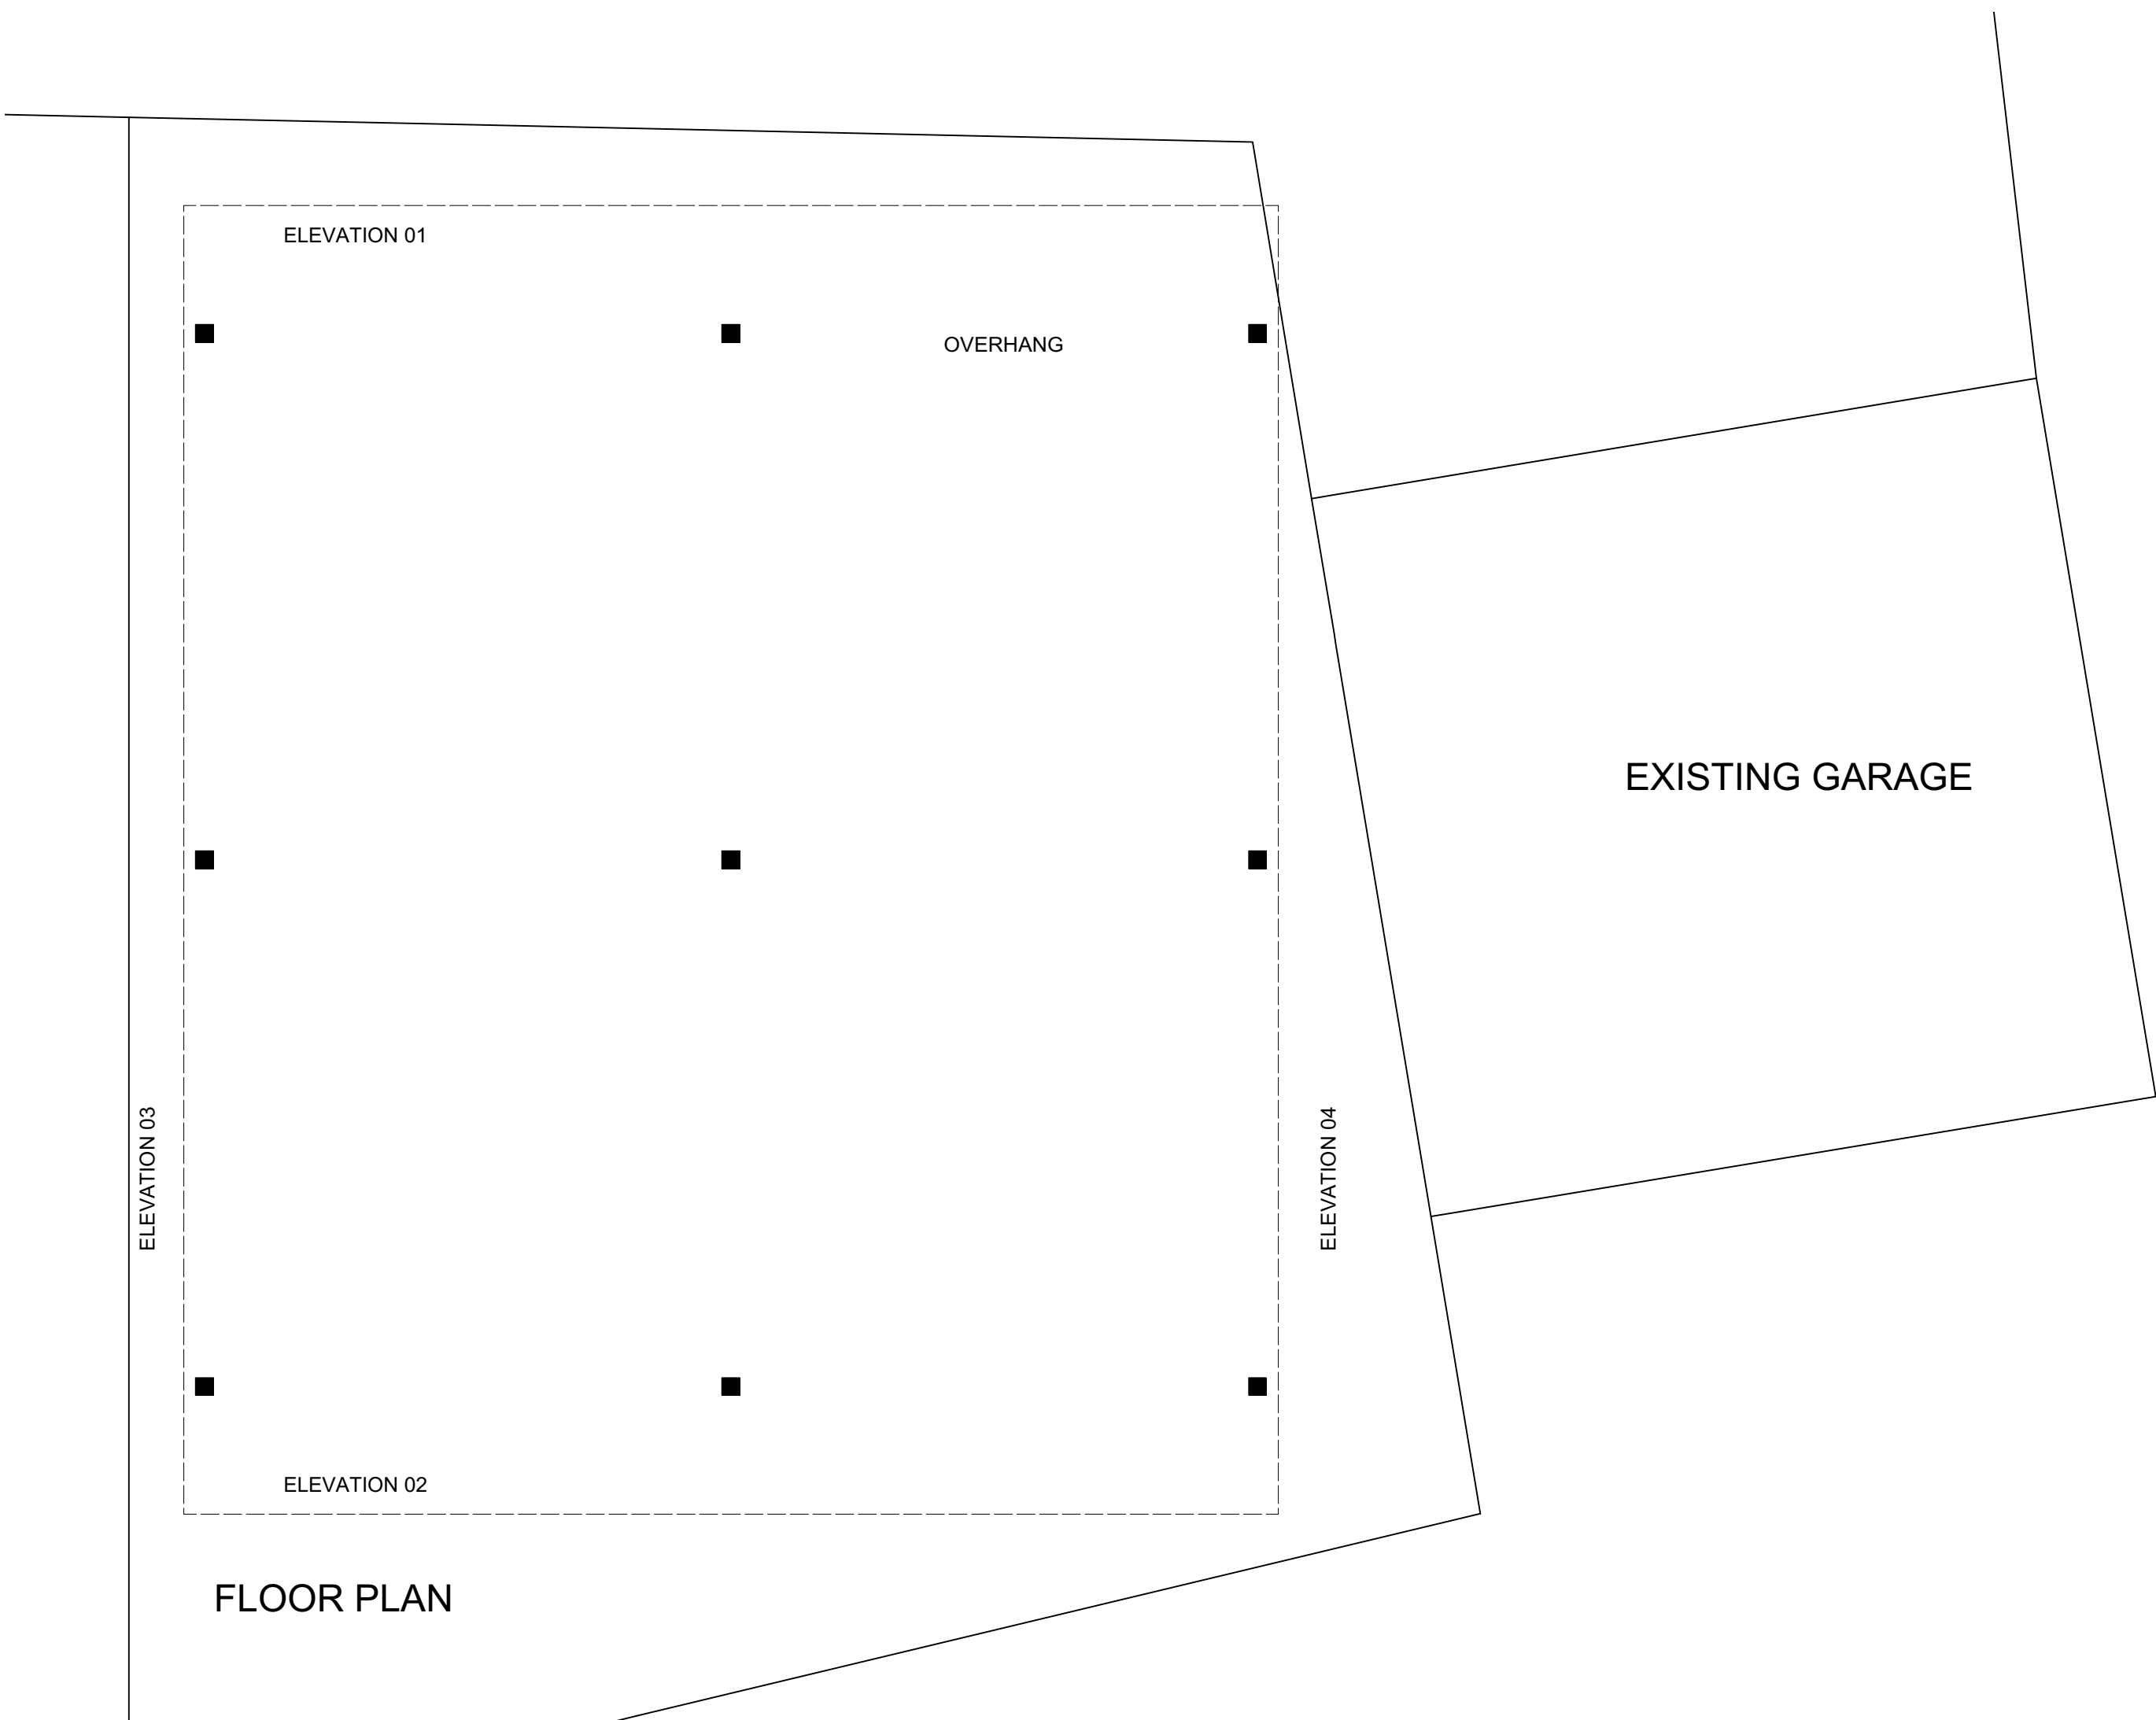


New covered area to The Antelope


floor plans
1:50
March 2021

MATERIALS

Galv steel posts
polycarb roof

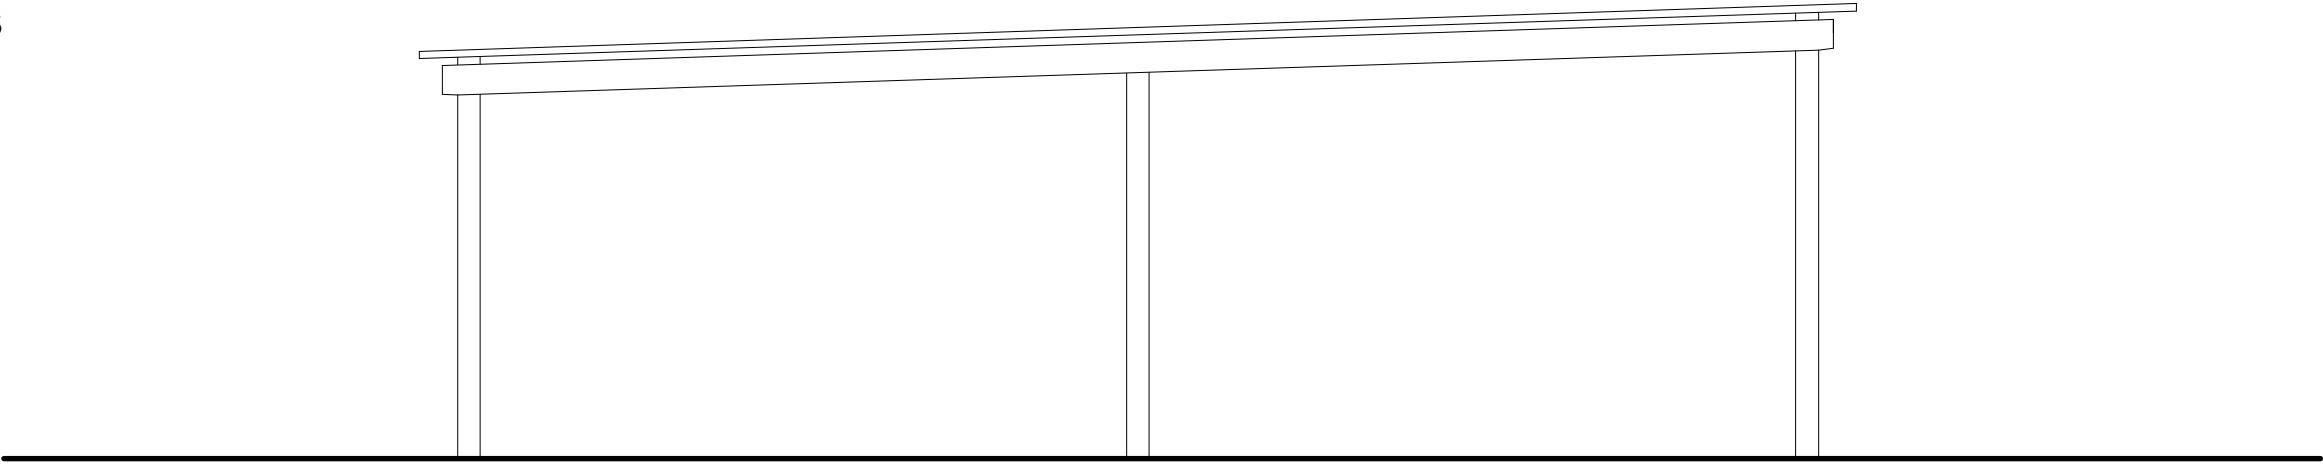

ELEVATION 02

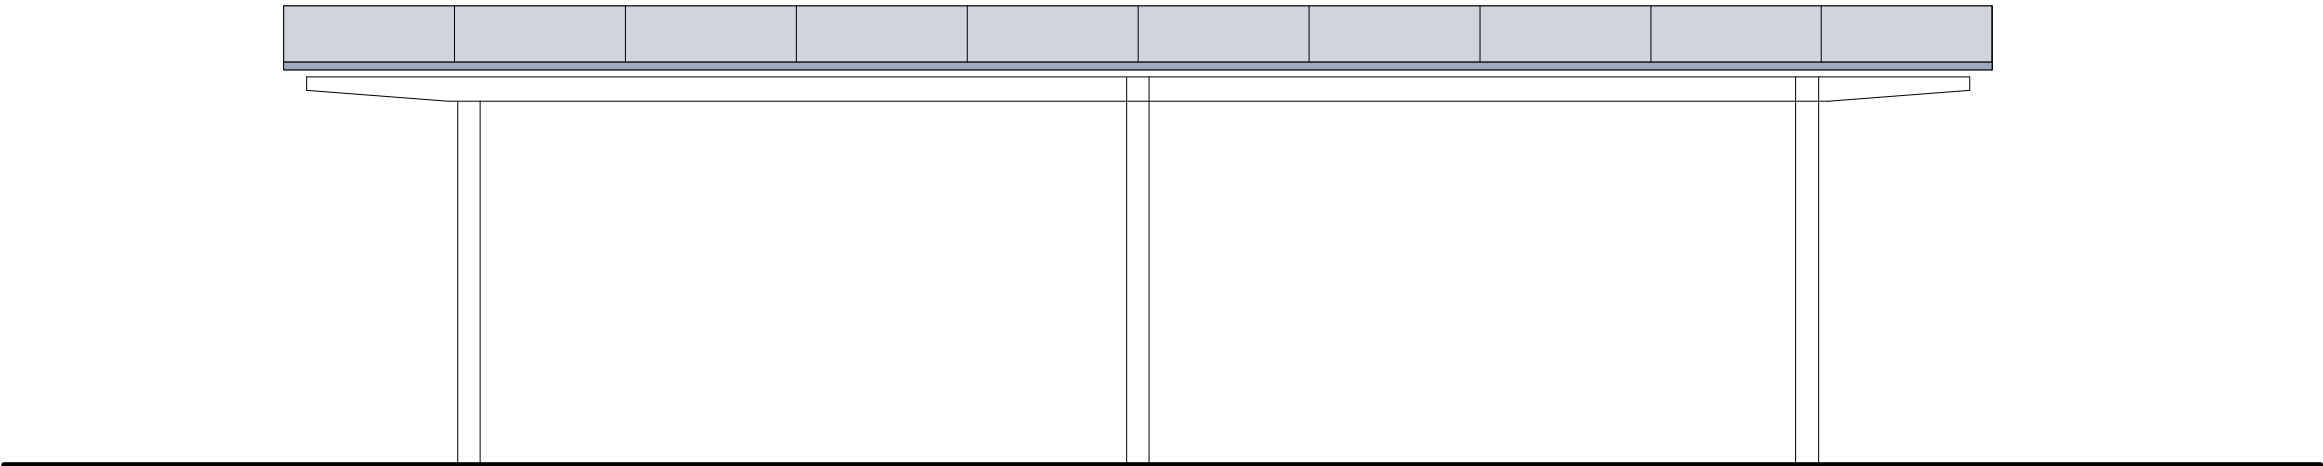


ELEVATION 03

New covered area to The Antelope


elevations
1:50
March 2021

MATERIALS

Galv steel posts
polycarb roof

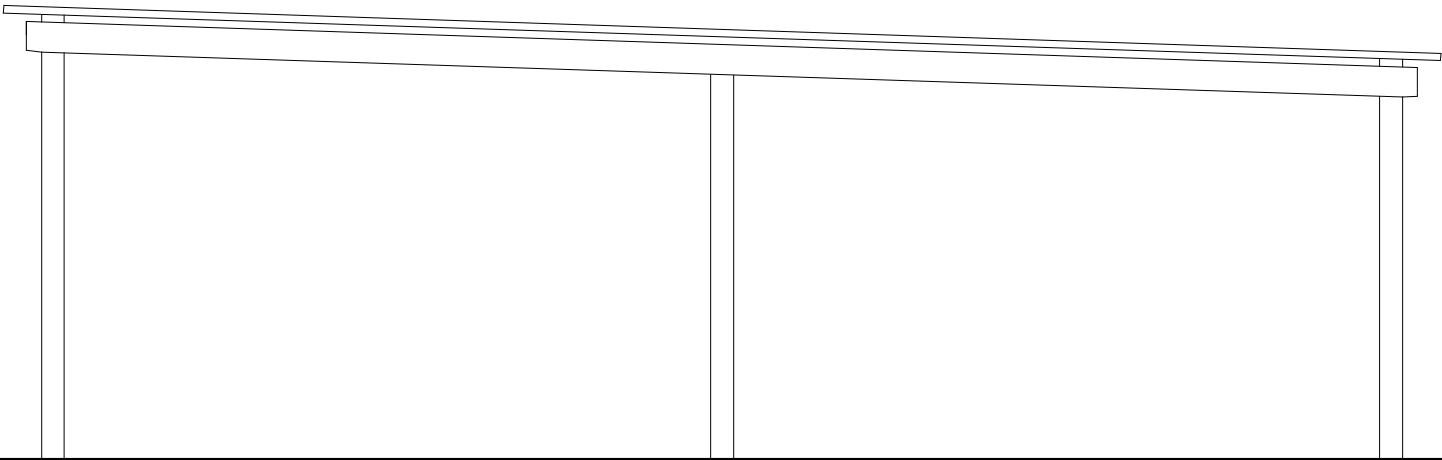

ELEVATION 01

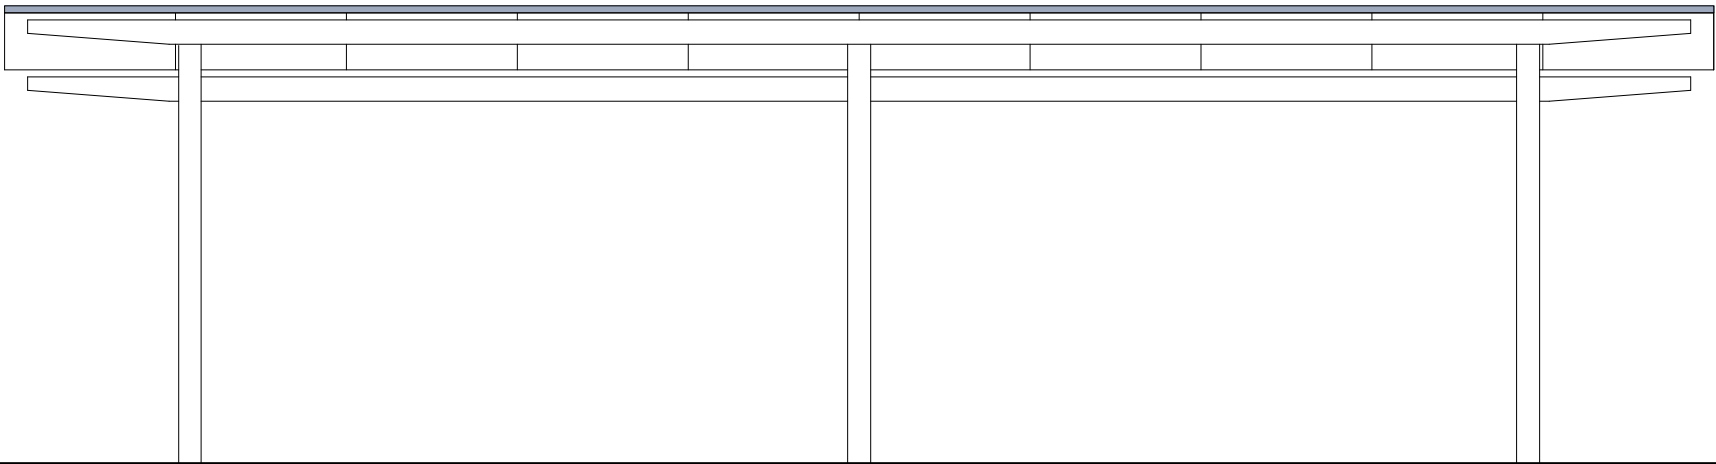

ELEVATION 04

New covered area to The Antelope

elevations
1:50
March 2021



New covered area to The Antelope

block plans
1:200
March 2021