


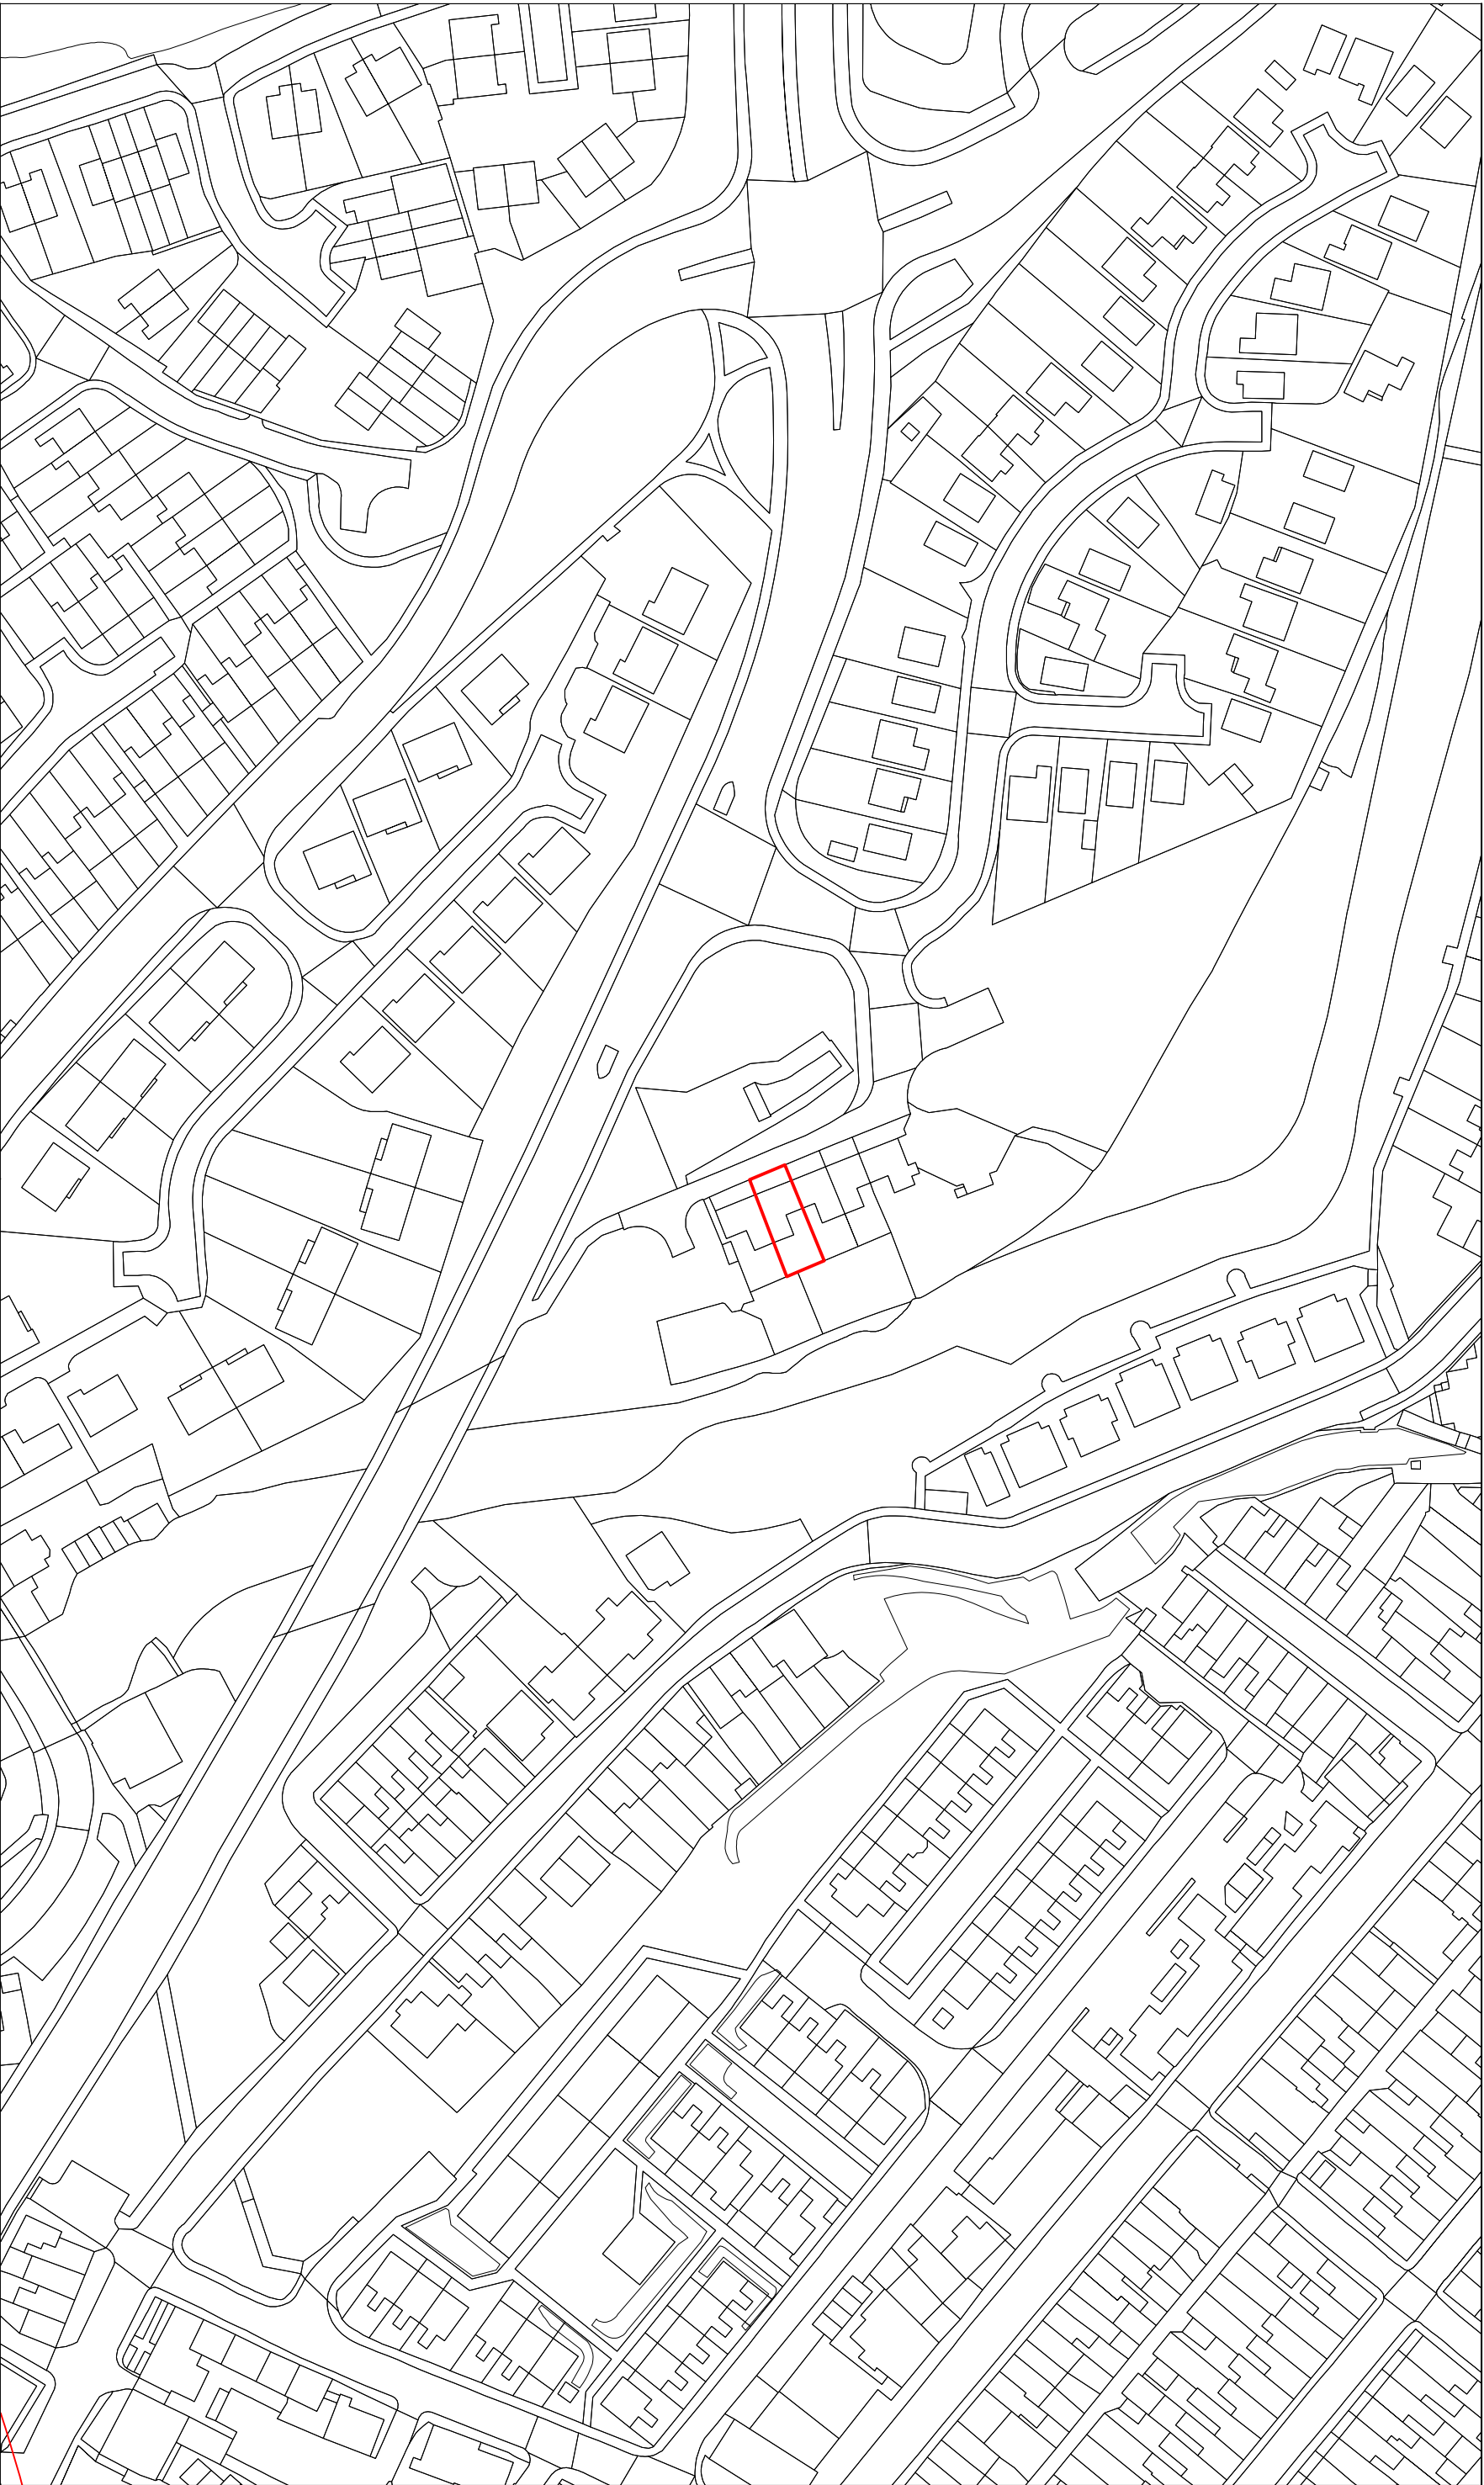

Job		Title	
Location Plan of		Joseph Parry Cottage	
Proposed works at		Joseph Parry's Cottage,	
Joseph Parry Cottage		4 Chapel Row,	
outlining proposed development		Georgetown,	
		Merthyr Tydfil CF48 1BN	
		Scale	1/1250 @ A3
		Date	October 2025
		Drawn	
		Checked	
		Job. Ref.	Dwg. No.
		2024-083	01
		Rev.	

