


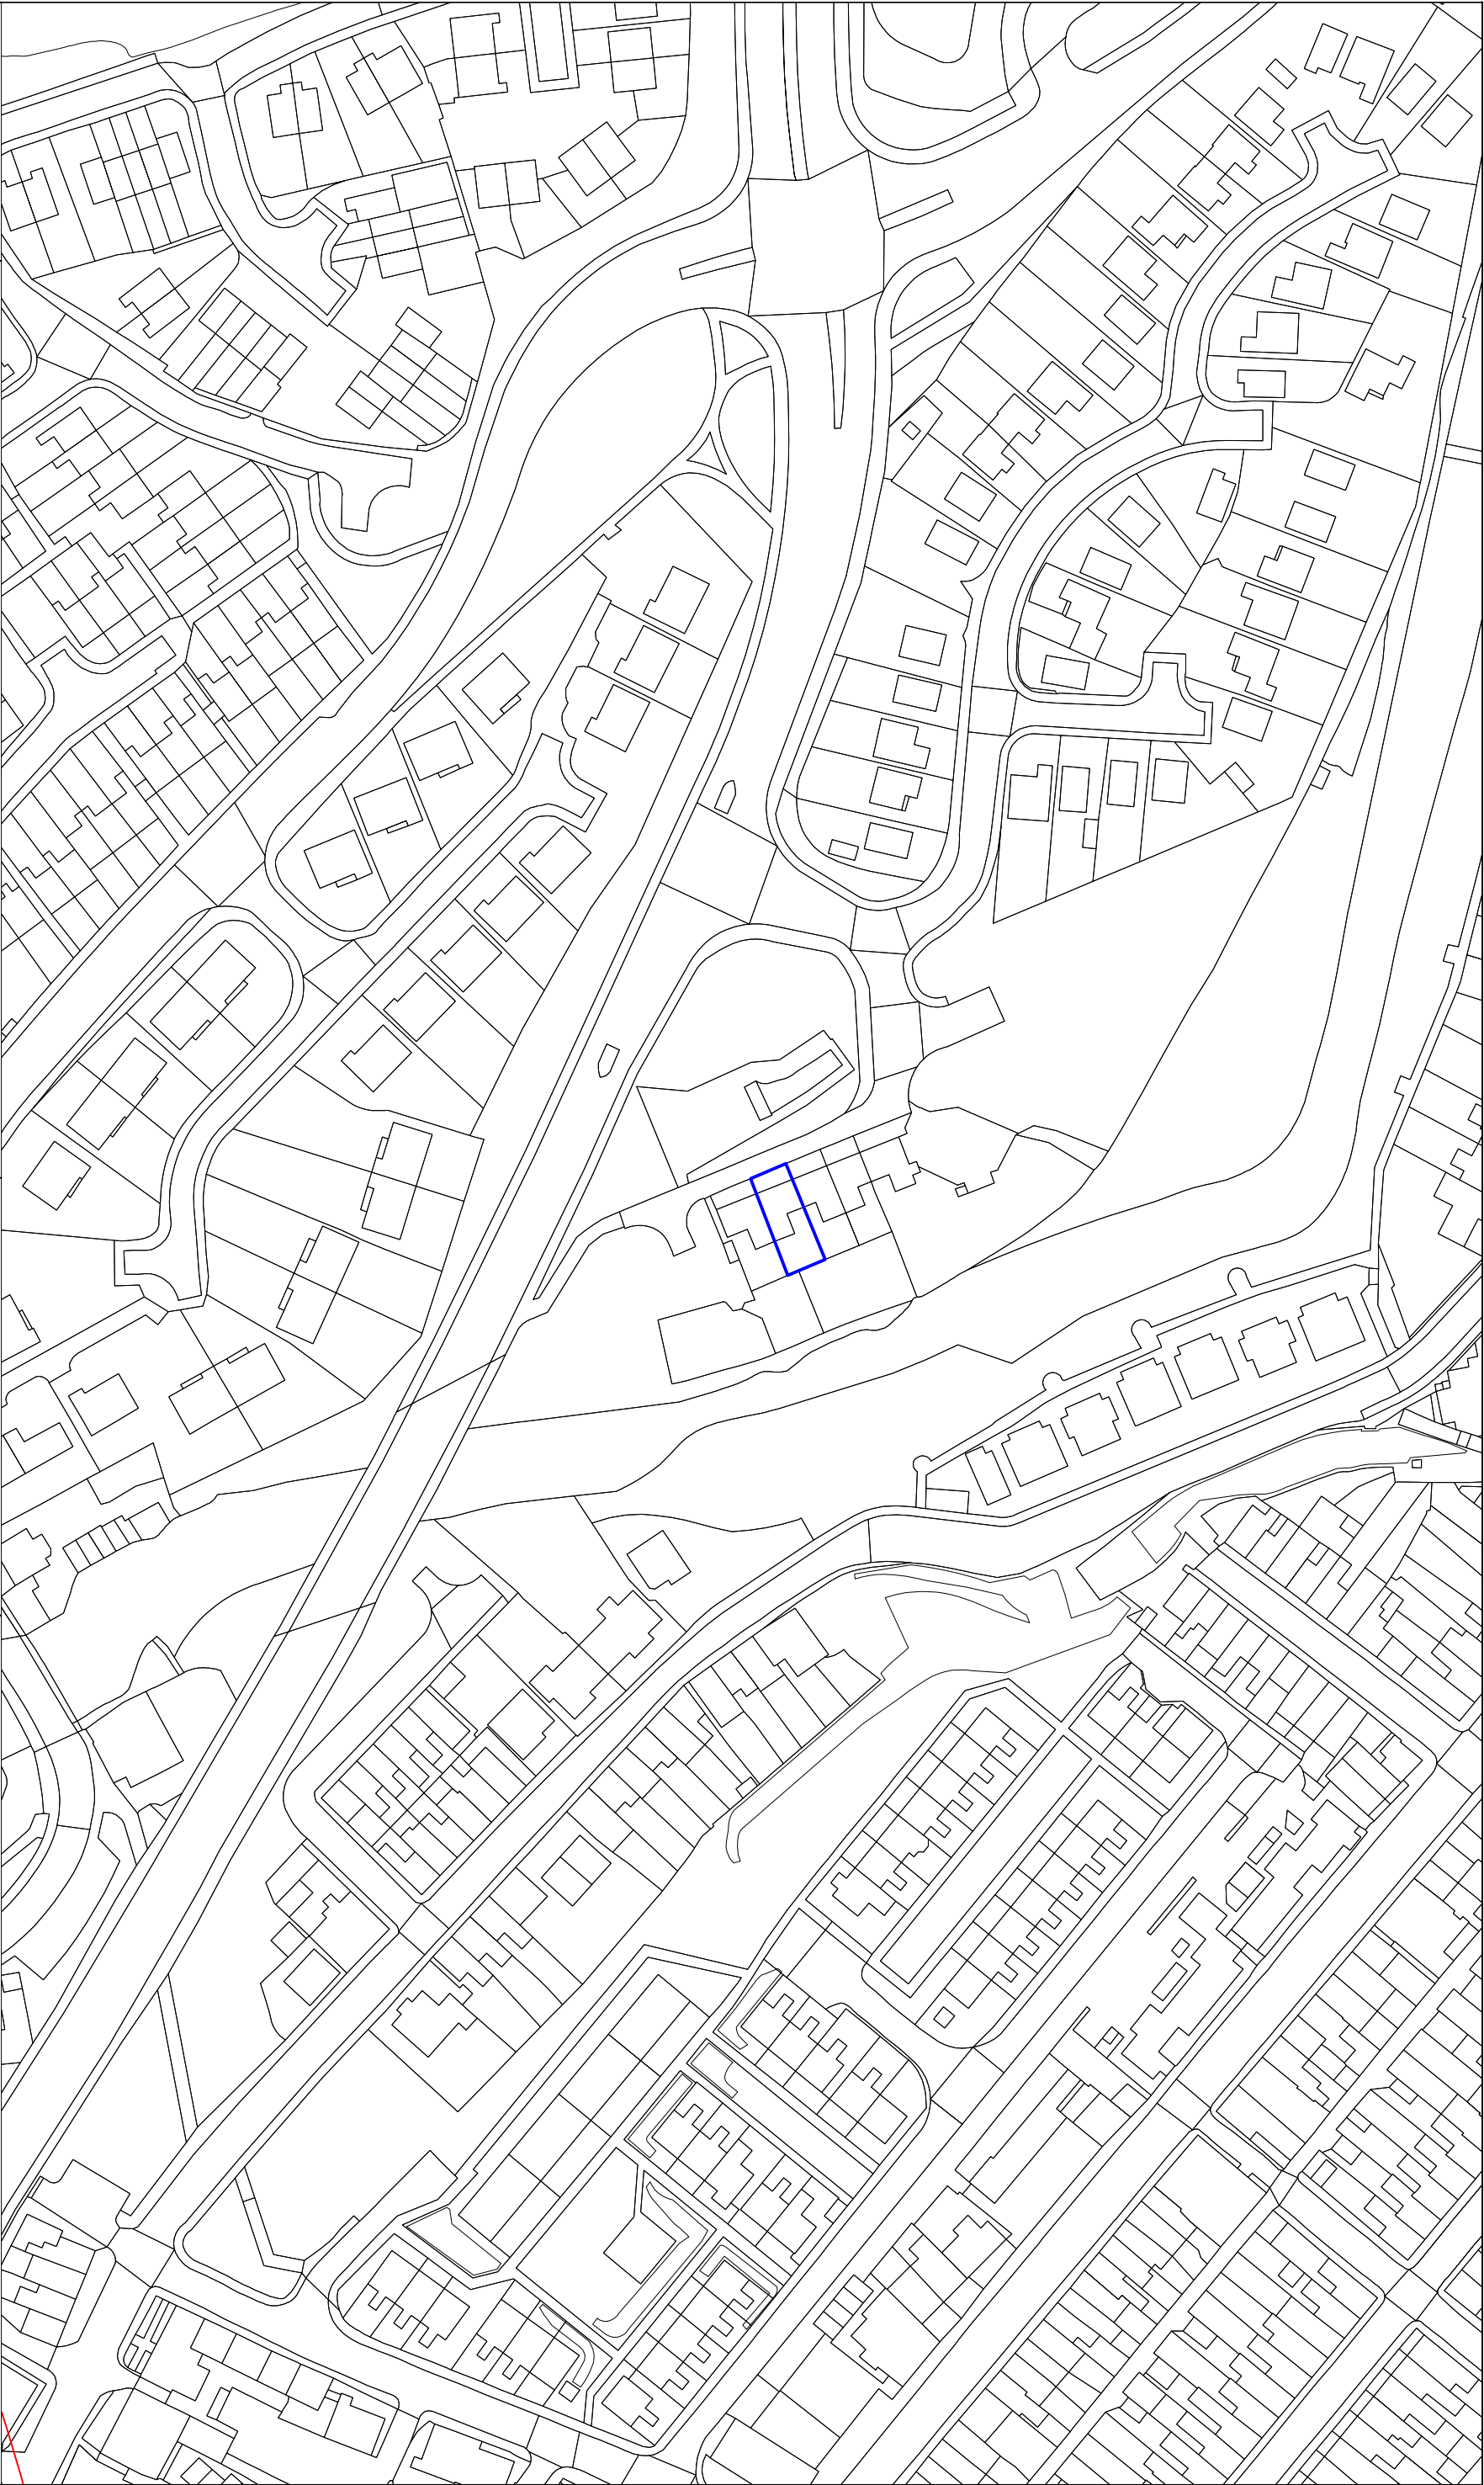

Job		Title		Scale 1/1250 @ A3		
Location Plan of Proposed works at Joseph Parry Cottage outlining proposed development		Joseph Parry Cottage Joseph Parry's Cottage, 4 Chapel Row, Georgetown, Merthyr Tydfil CF48 1BN		Date October 2025		
				Drawn		
				Checked		
				Job. Ref. 2024-083	Dwg. No. 01	Rev.

