


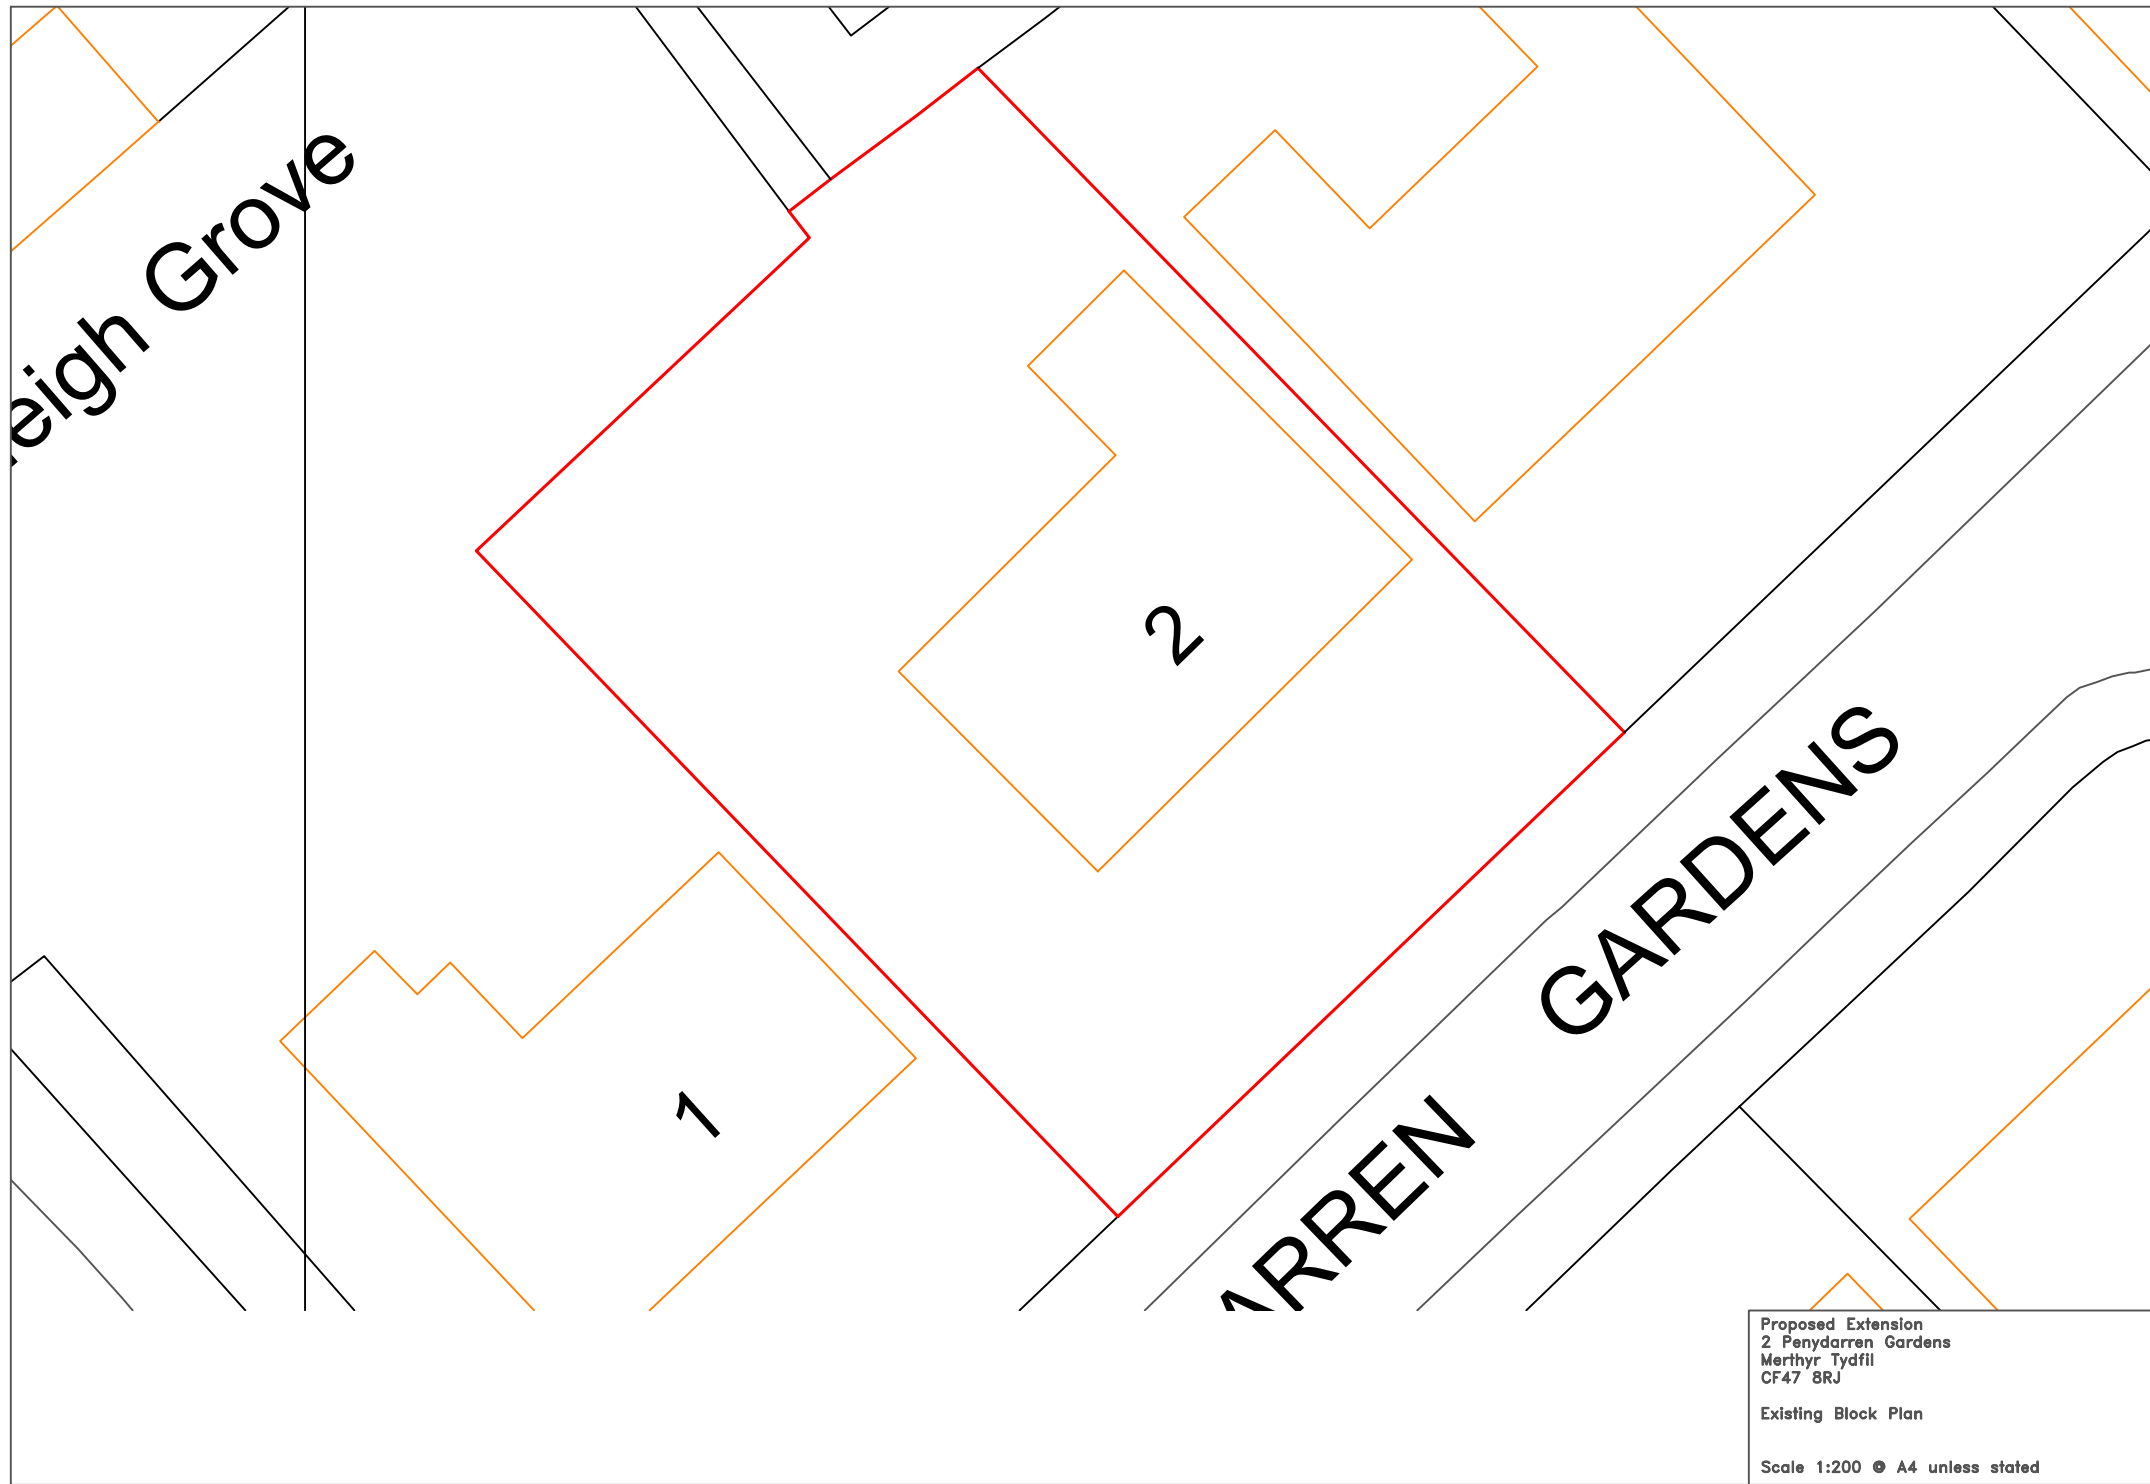

Proposed Extension
2 Penydarren Gardens
Merthyr Tydfil
CF47 8RJ

Existing Block Plan

Scale 1:200 © A4 unless stated