




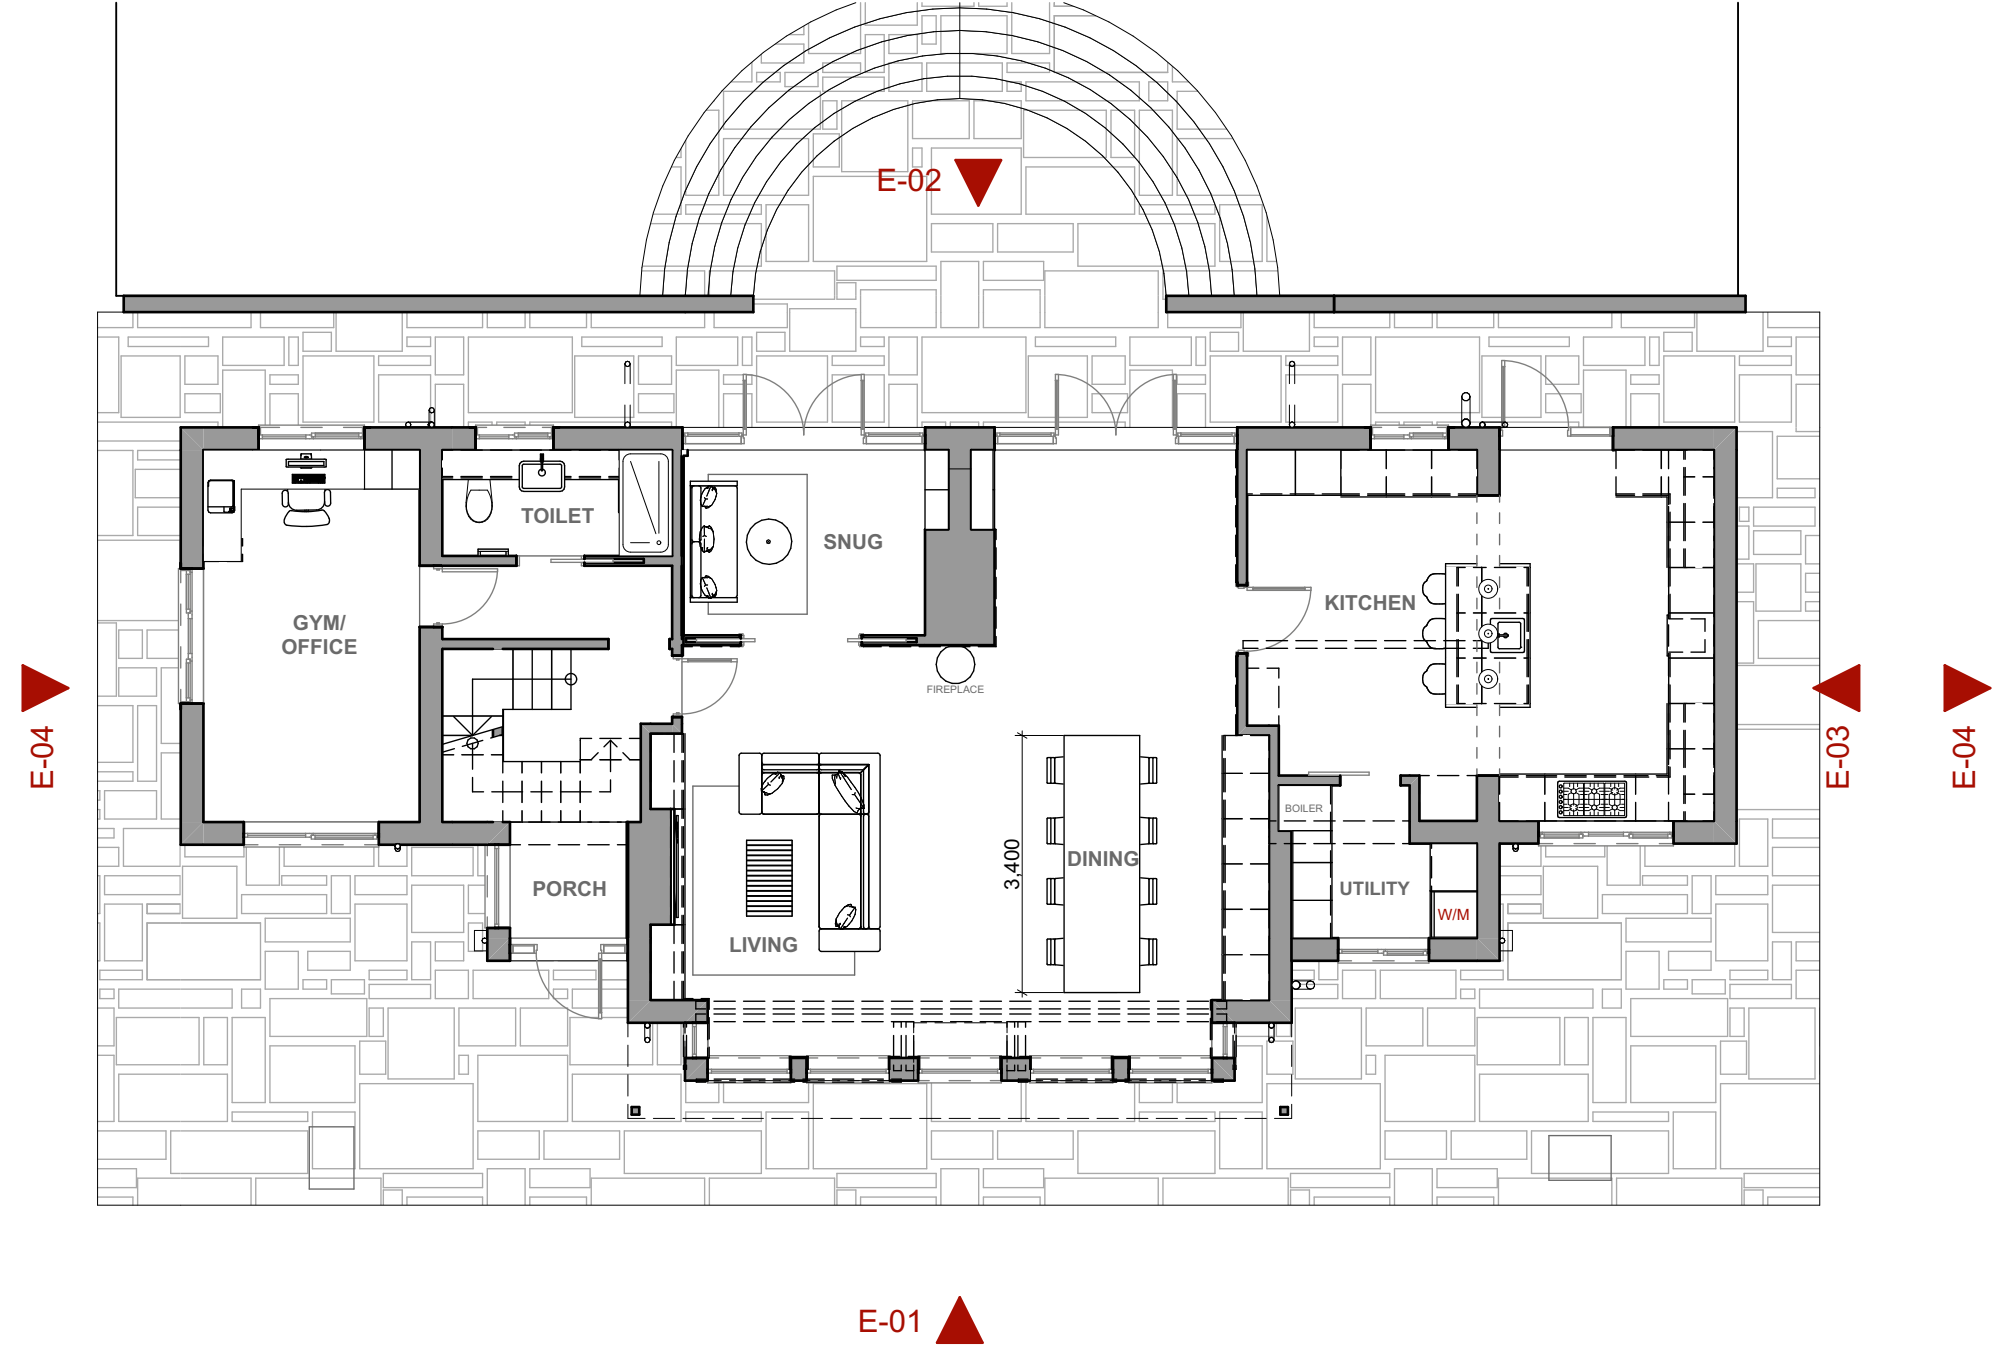

Proposed Ground Floor Plan 1:100

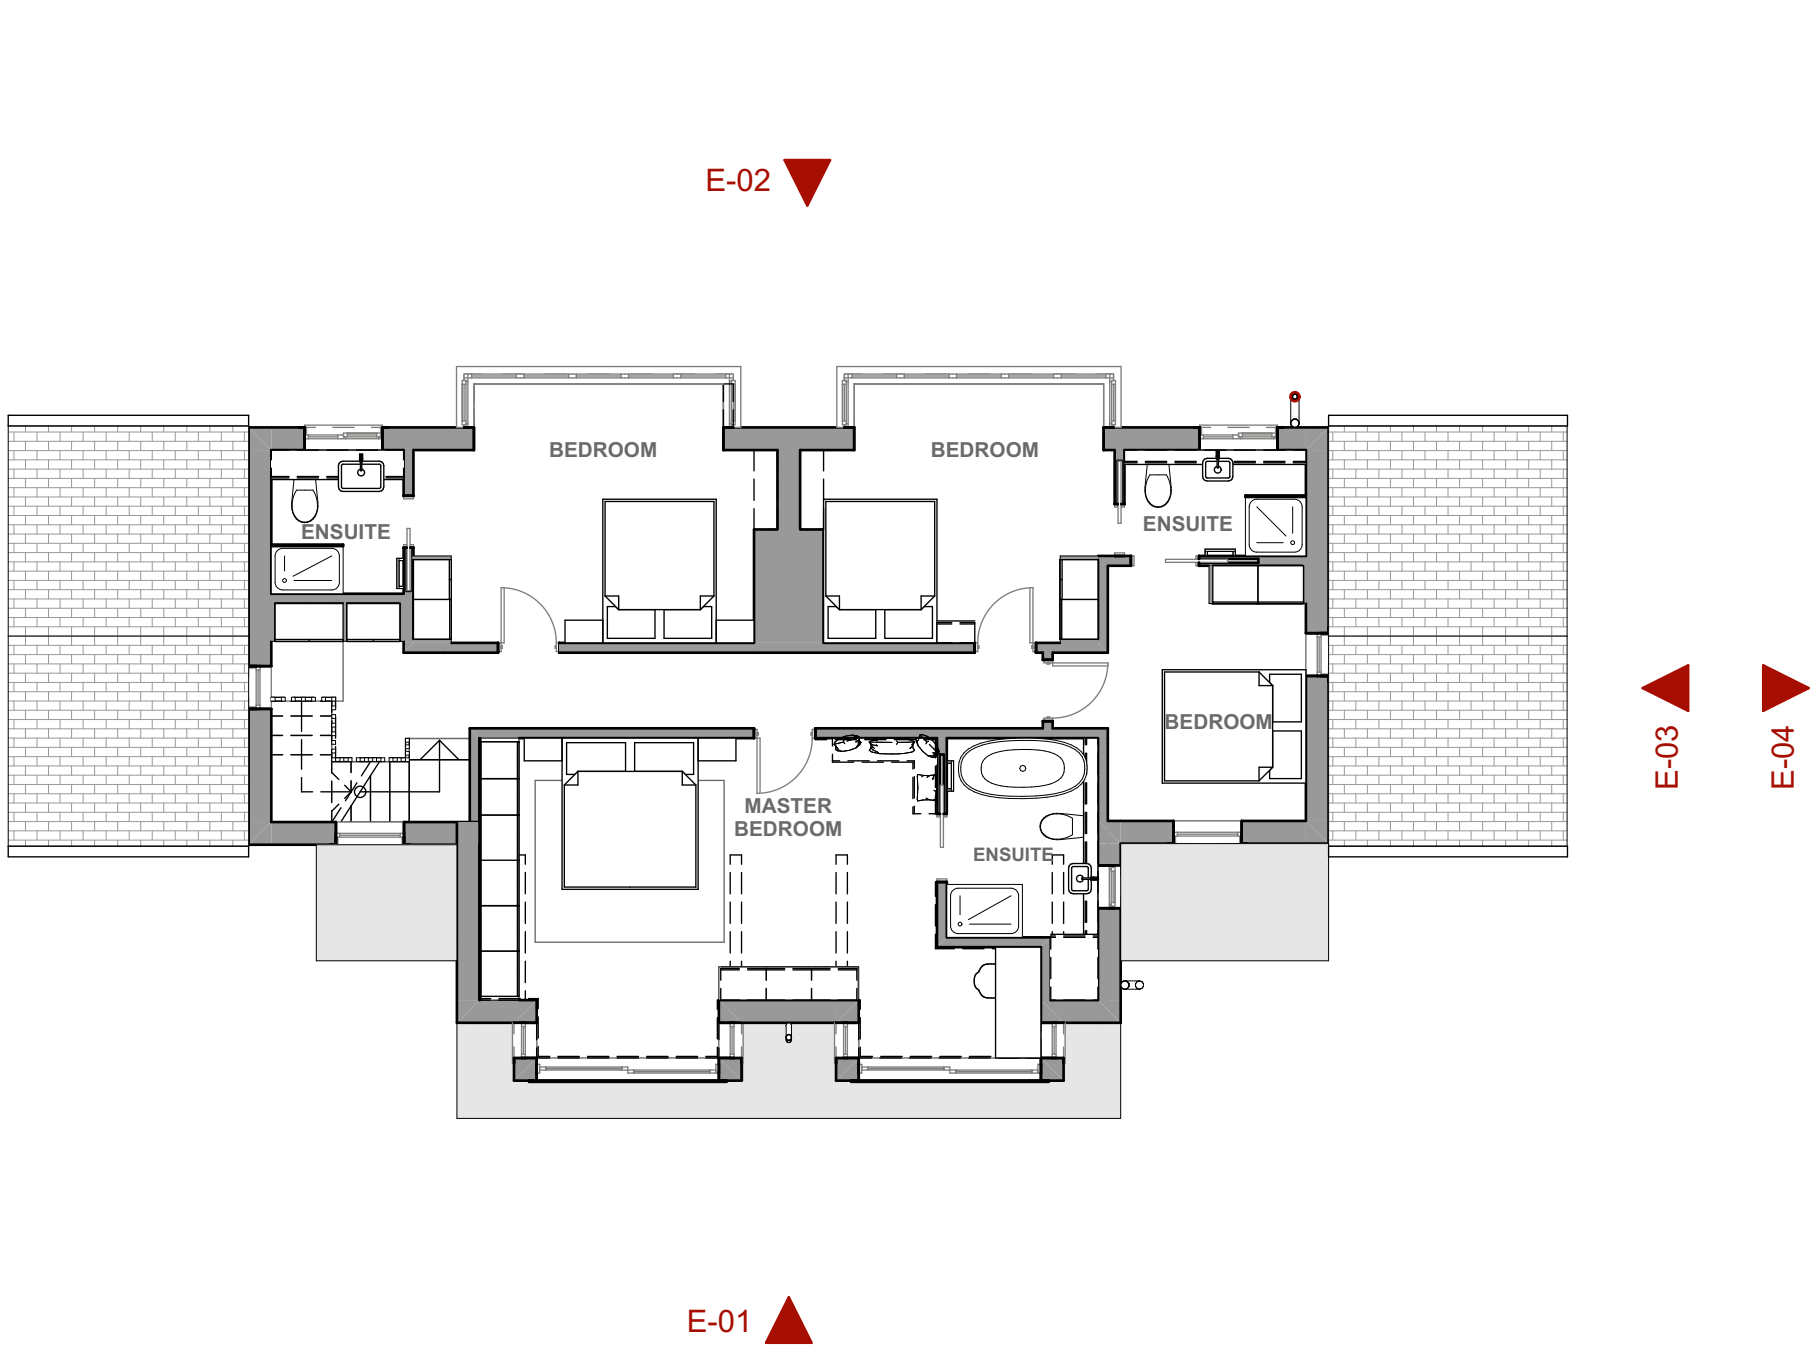

Proposed First Floor Plan 1:100

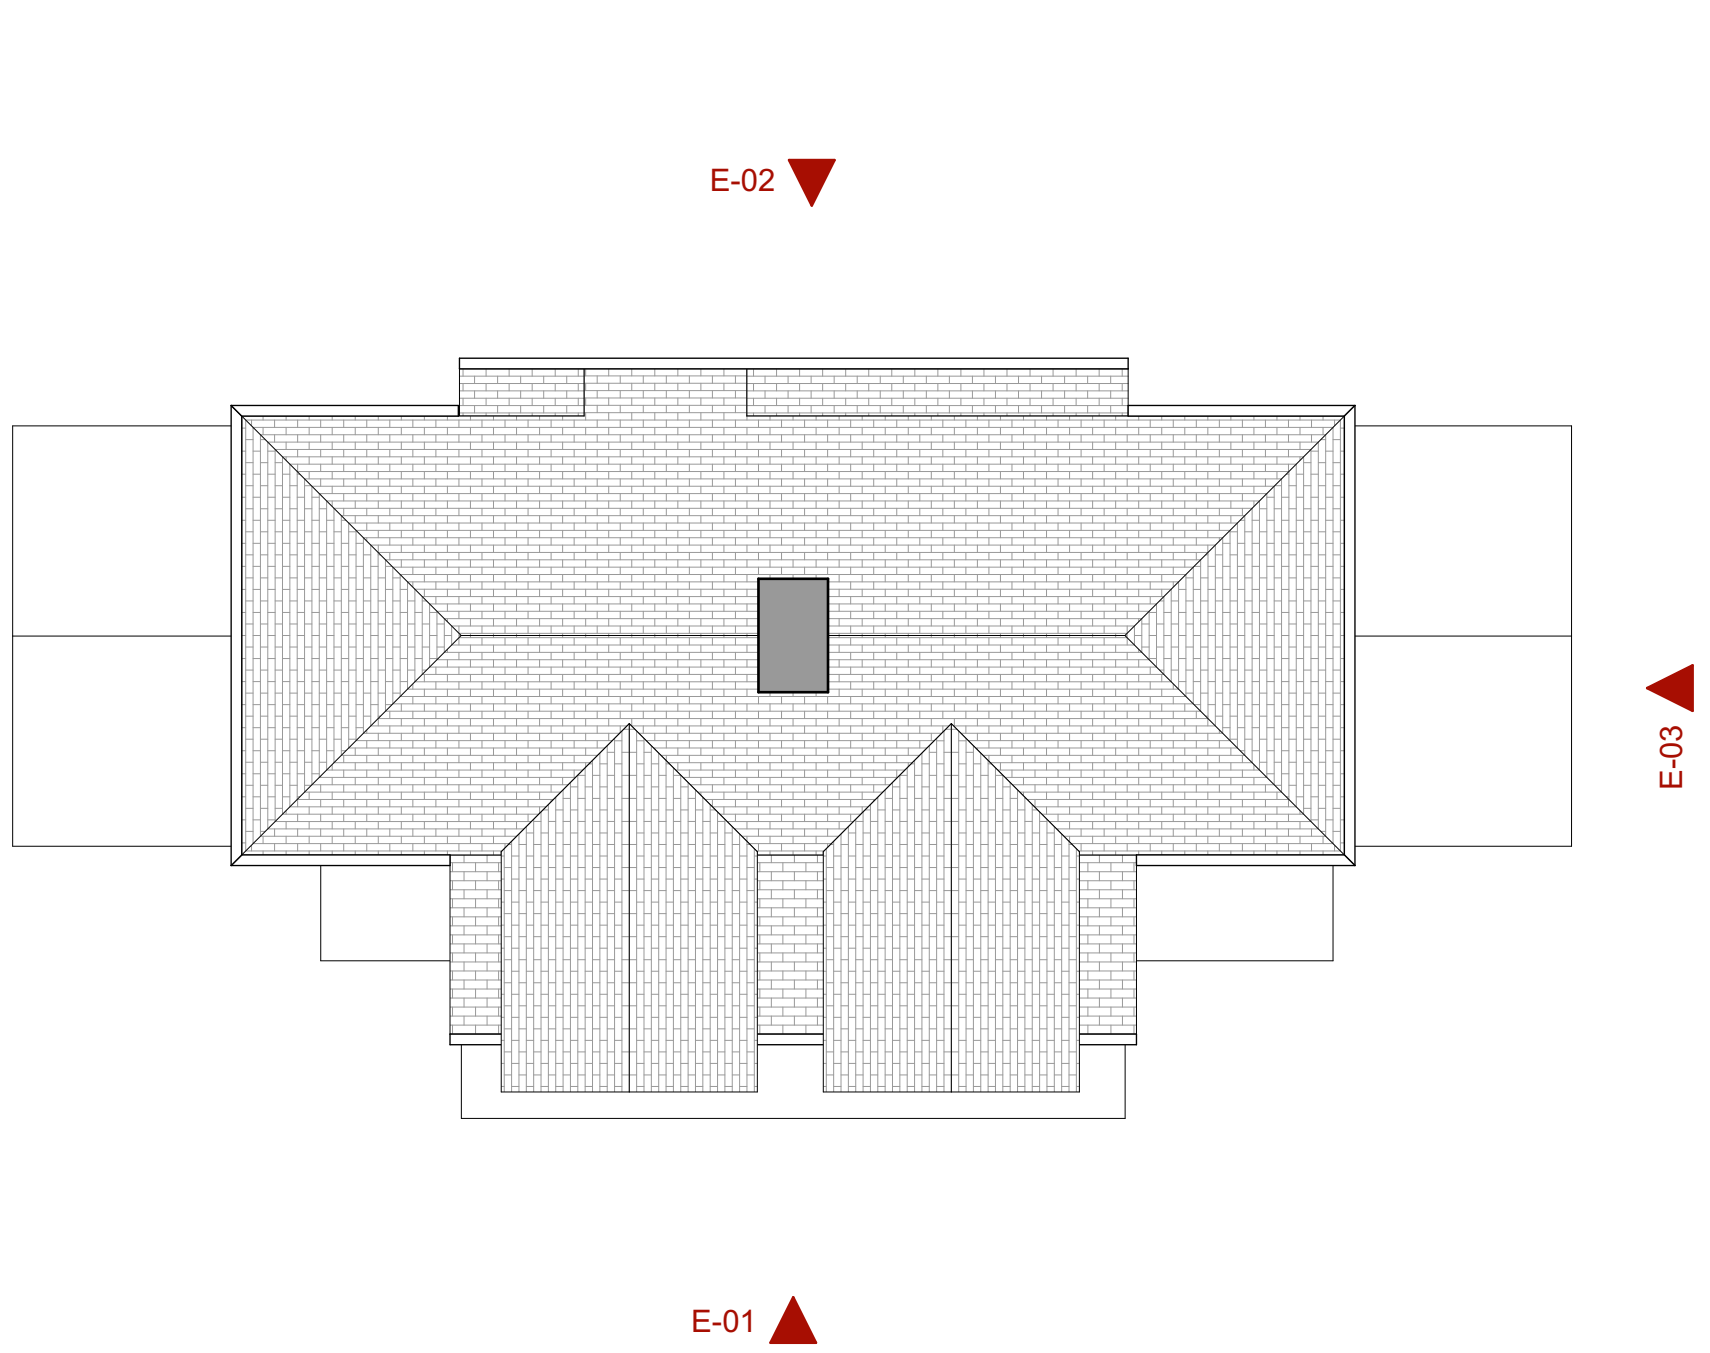


Proposed Roof Plan 1:100



Proposed Front Elevation E-01 1:100




Proposed Rear Elevation E-02 1:100

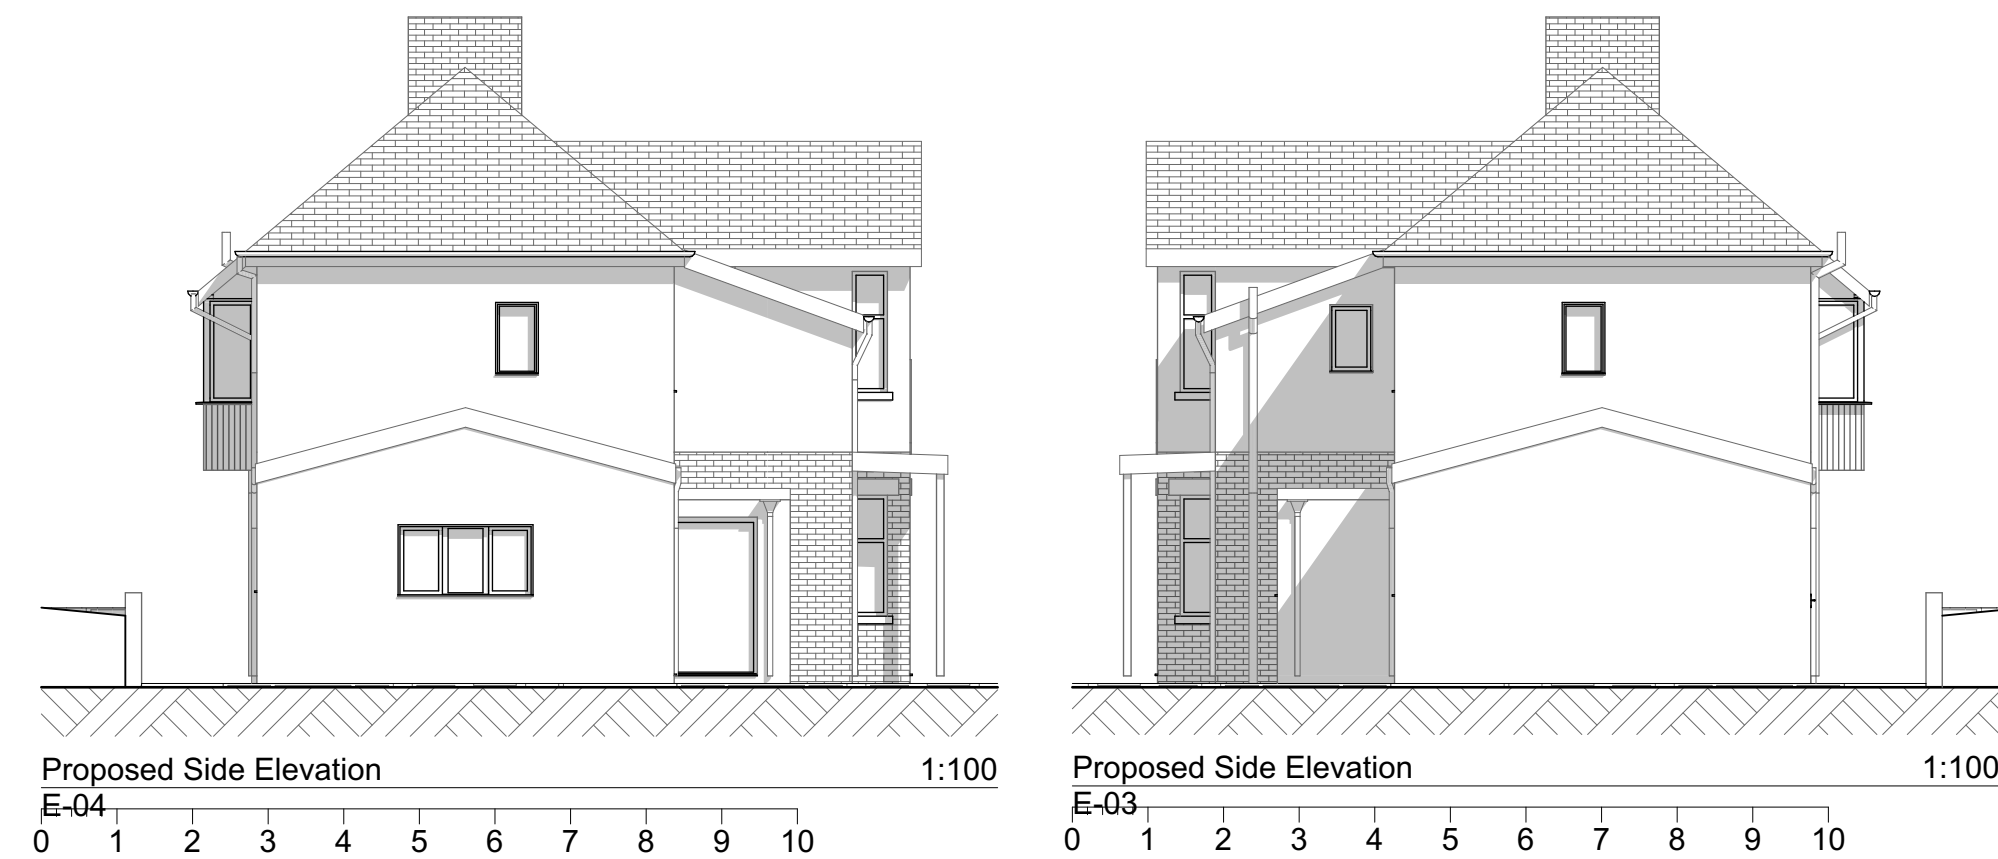

Proposed Side Elevation E-03 1:100



3D Proposed Front View 6

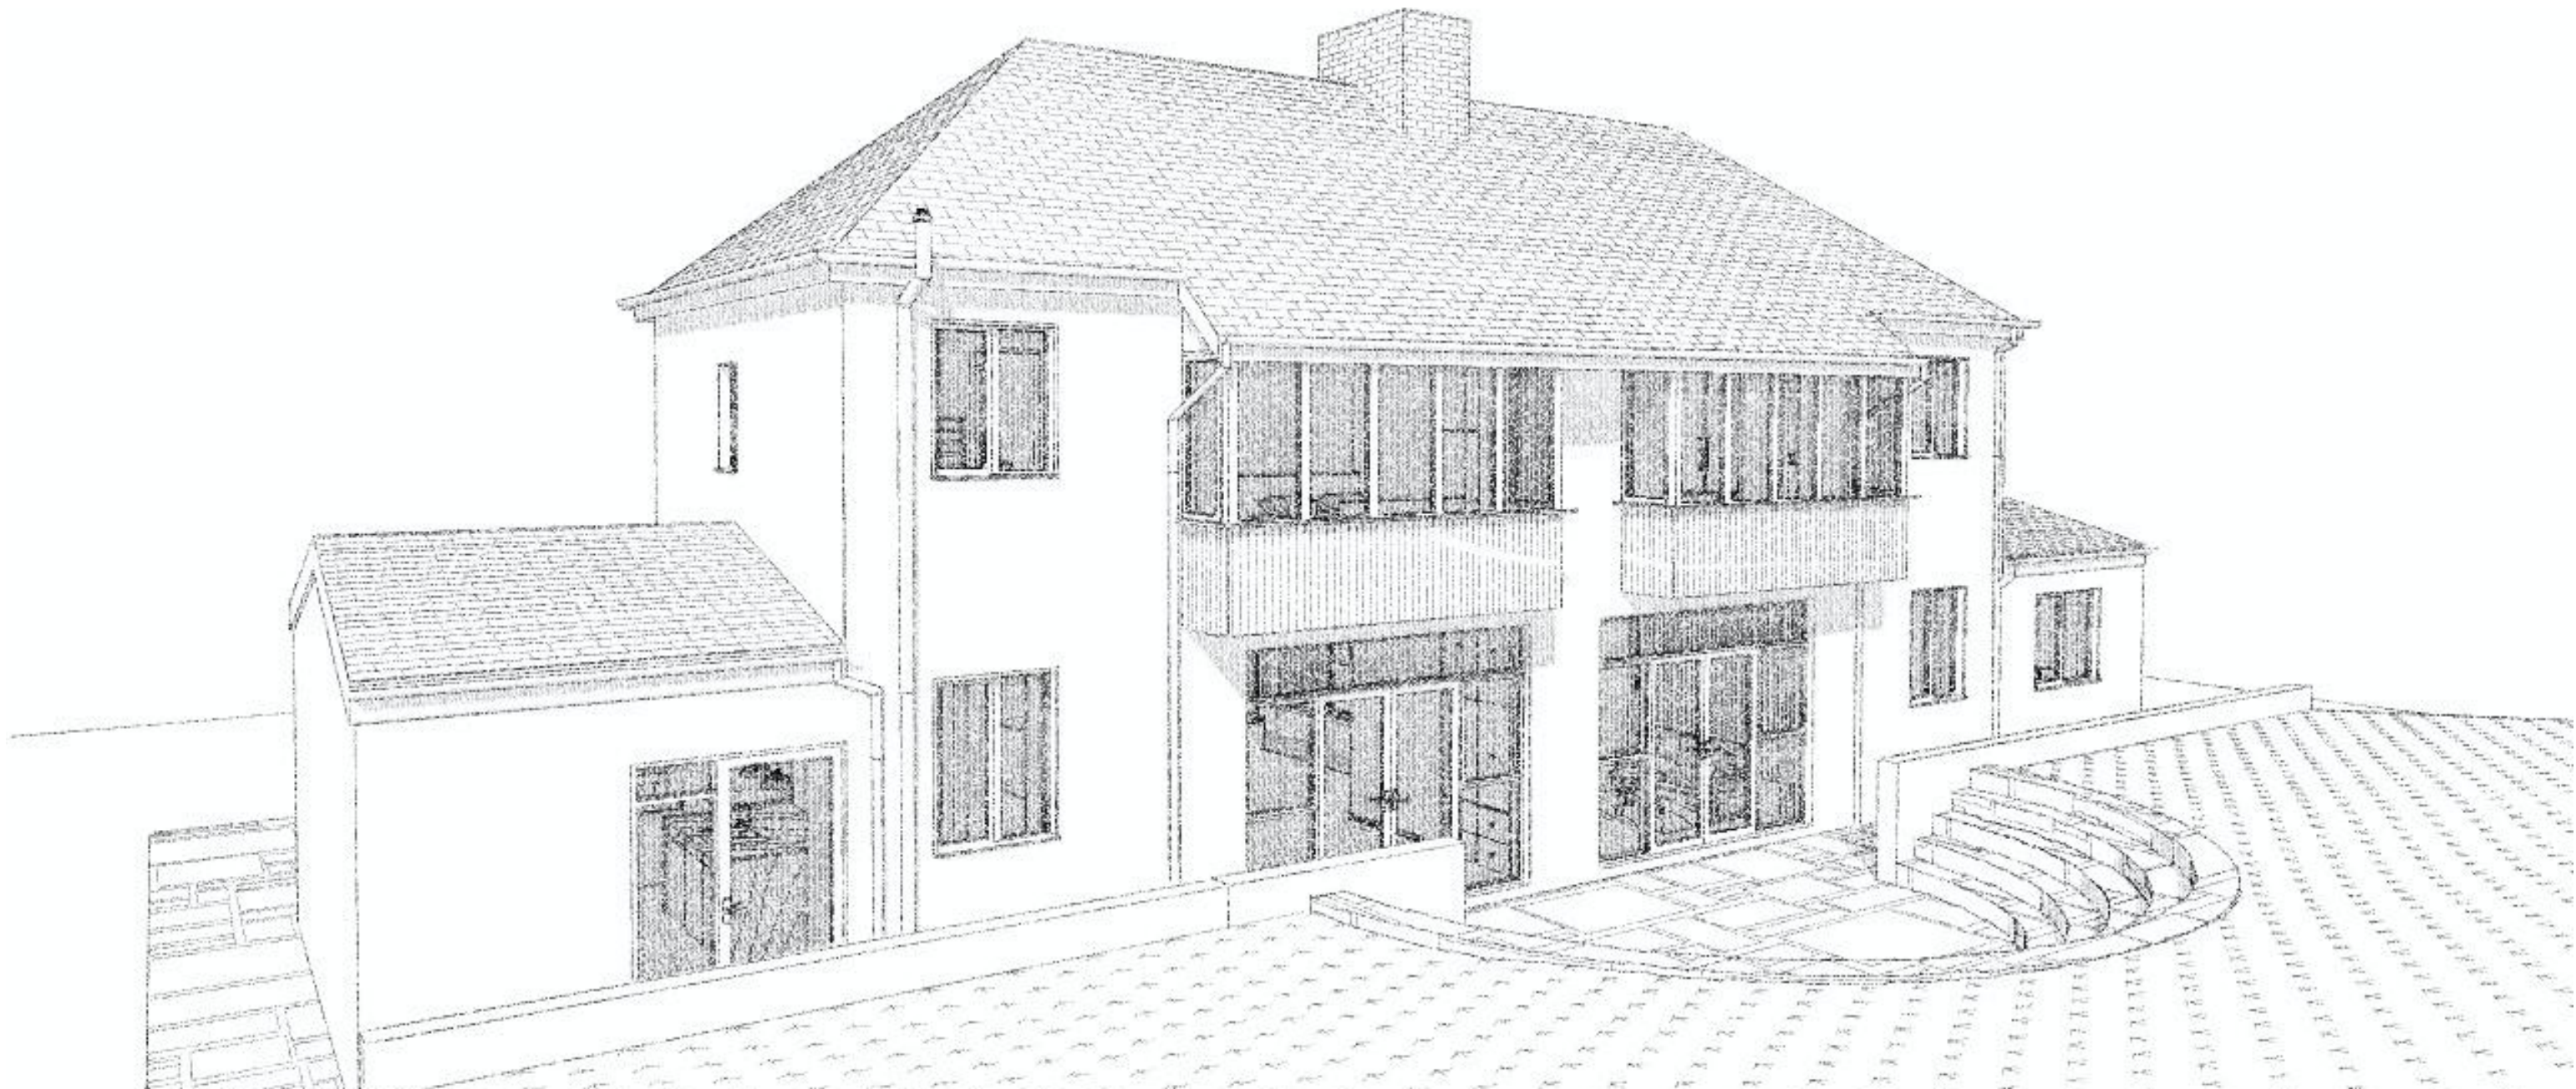

3D Proposed Rear View 7

Rev	Description	Date	By
02	2nd Issue	06/06/2022	CR
03	3rd Issue	09/06/2022	CR
04	Planning Issue	11/06/2022	CR