
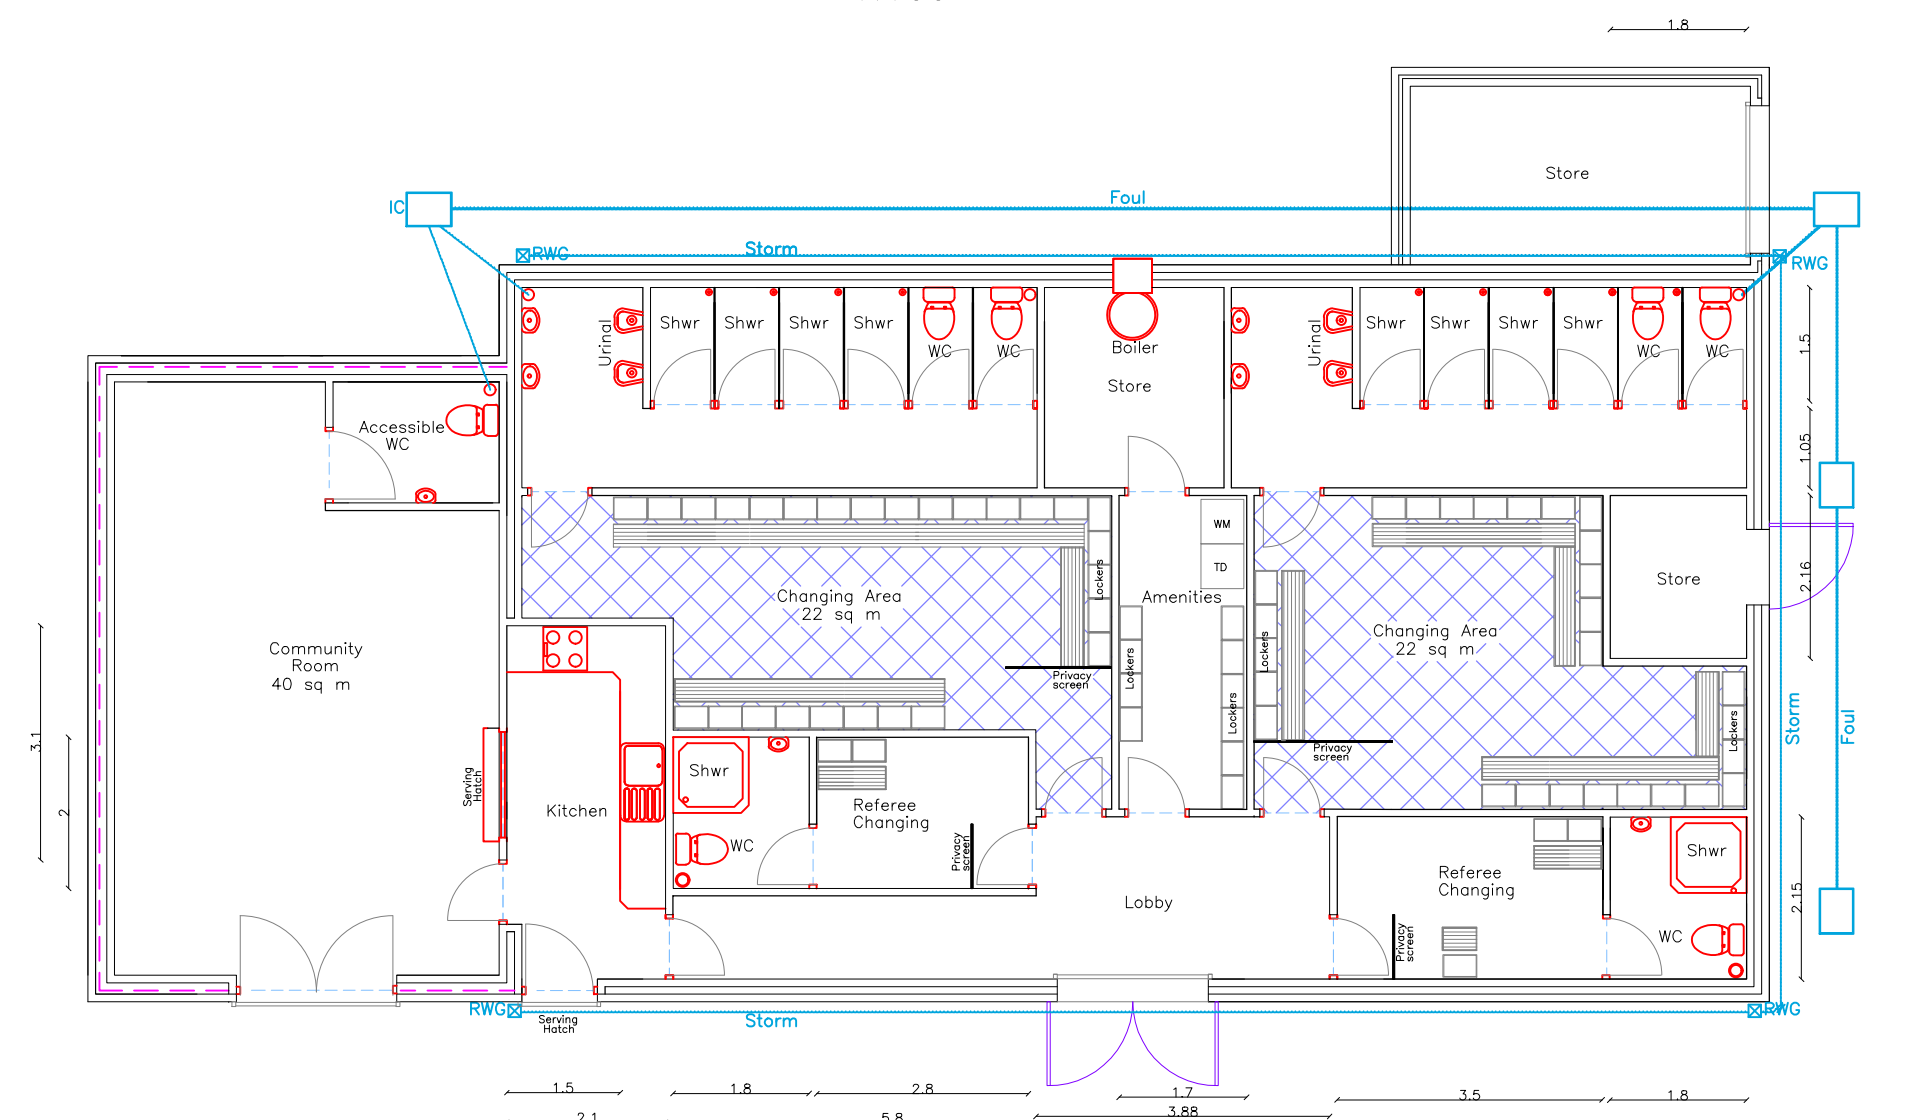
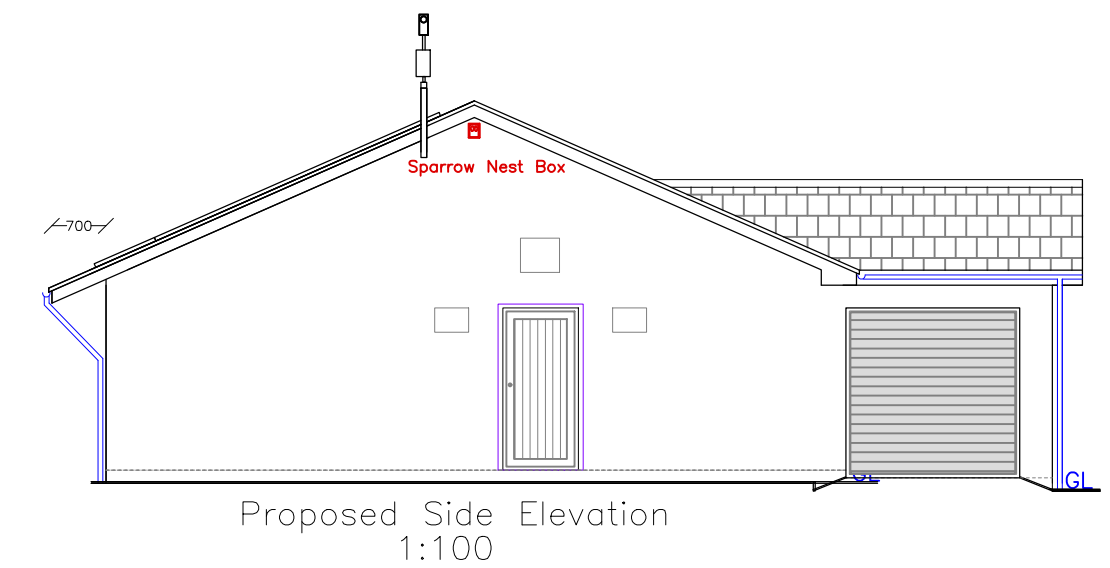
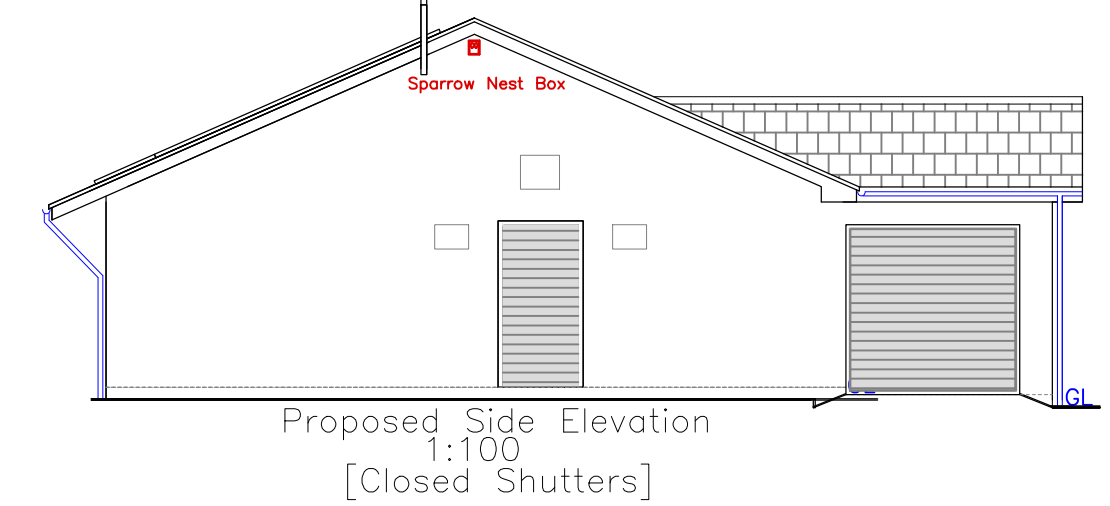
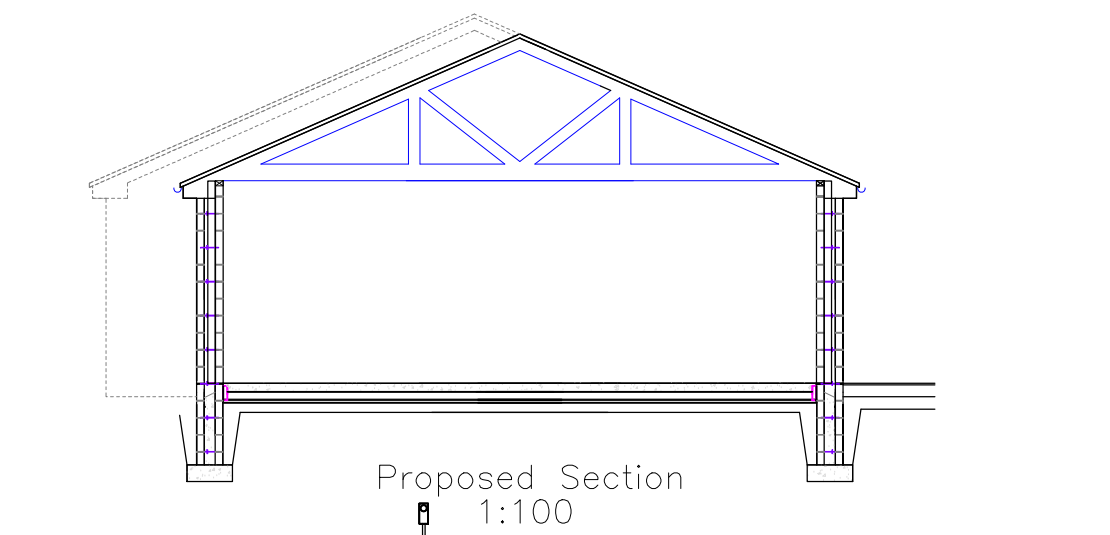
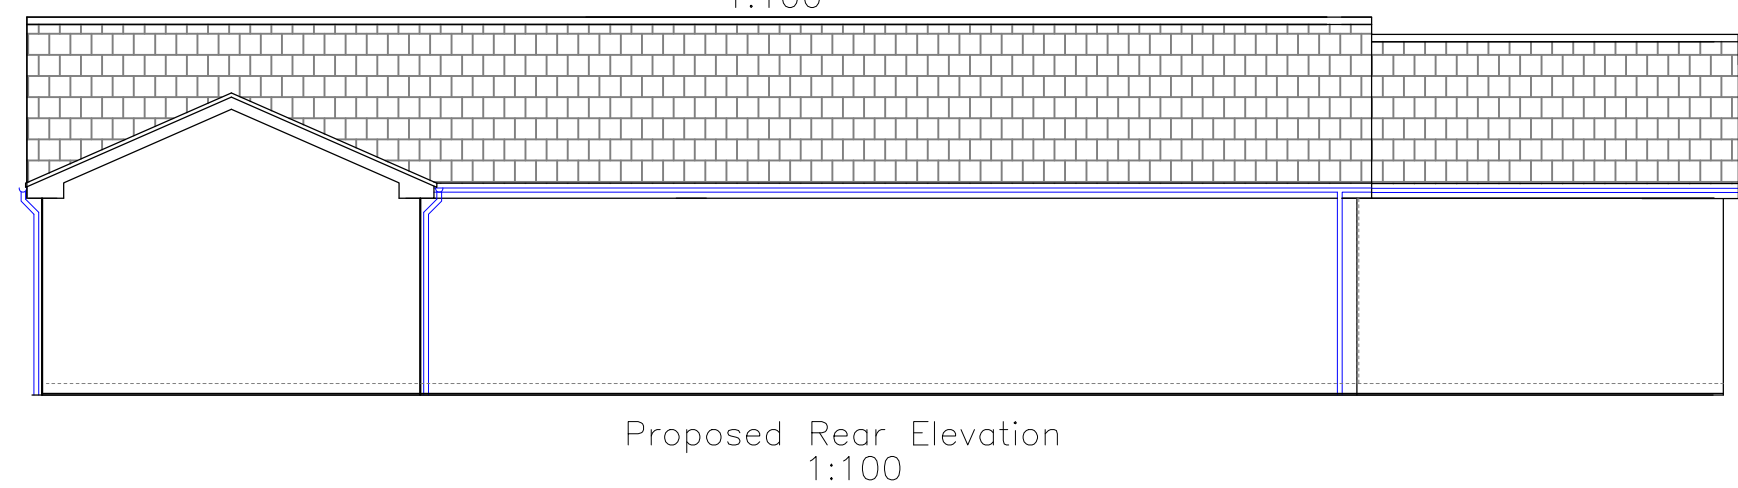
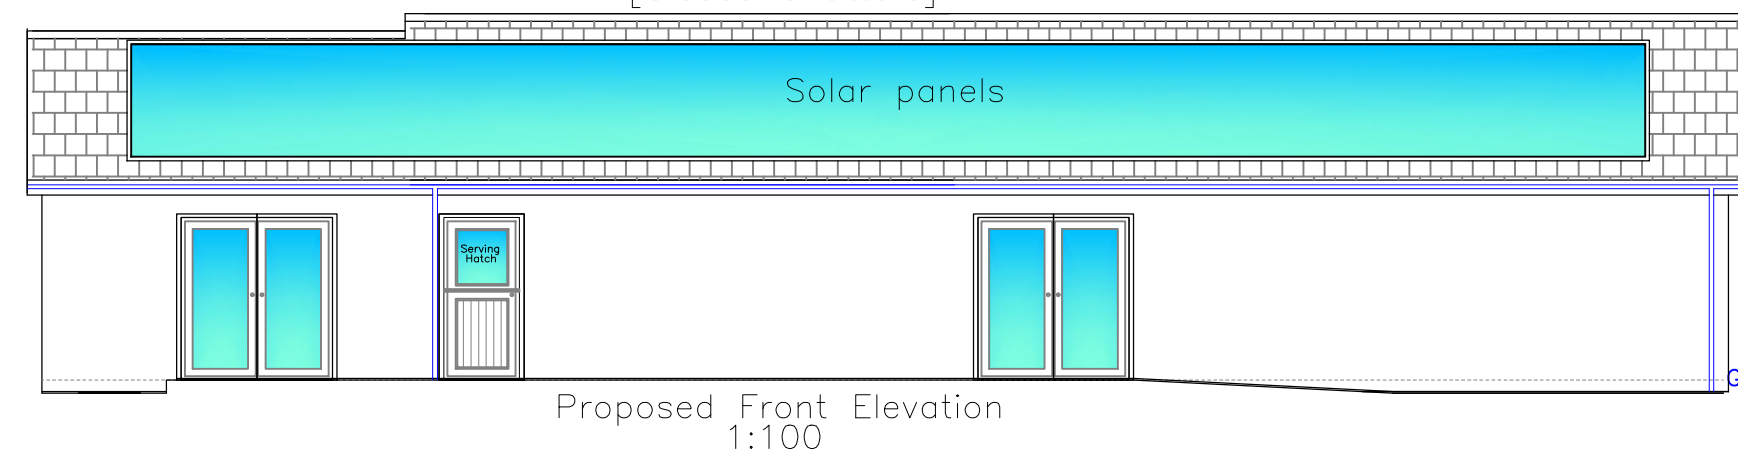
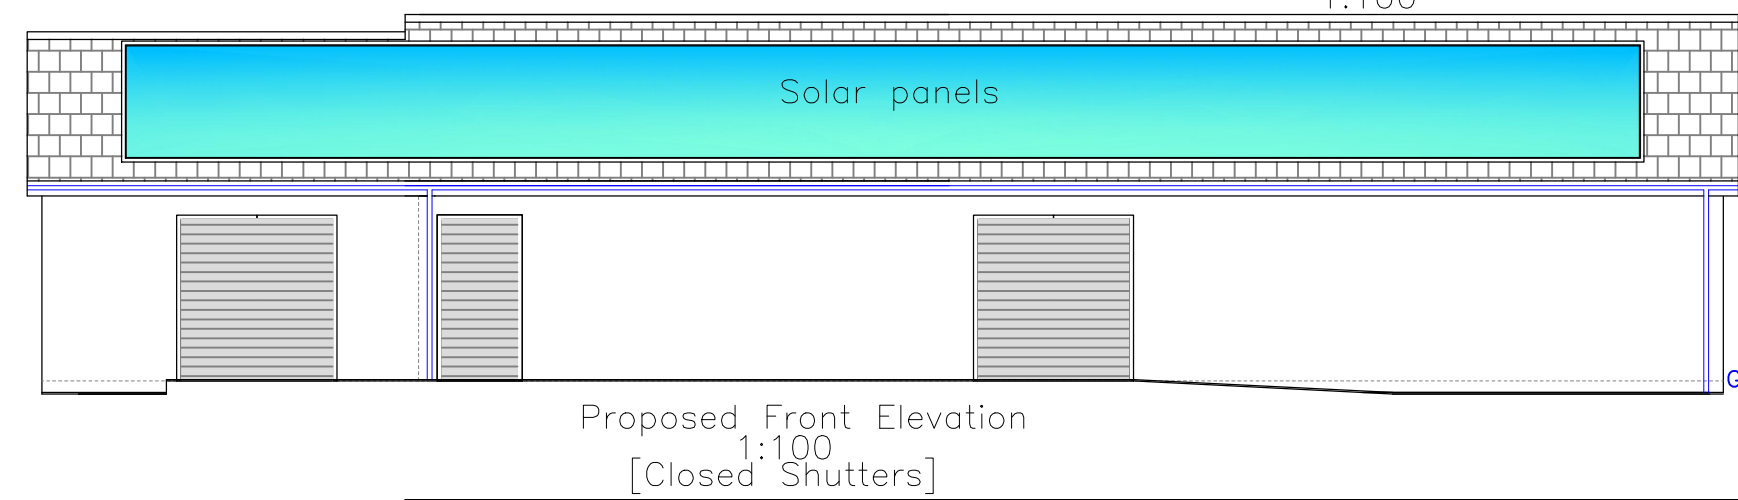
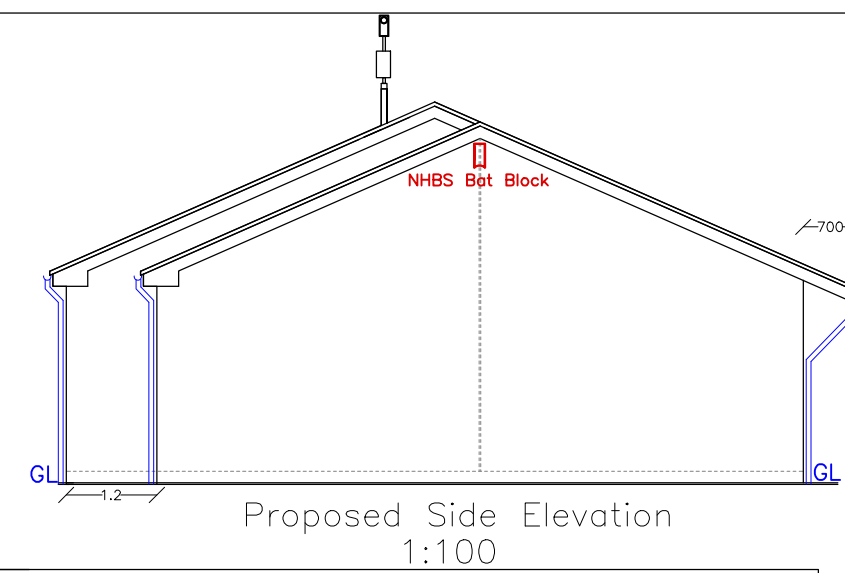


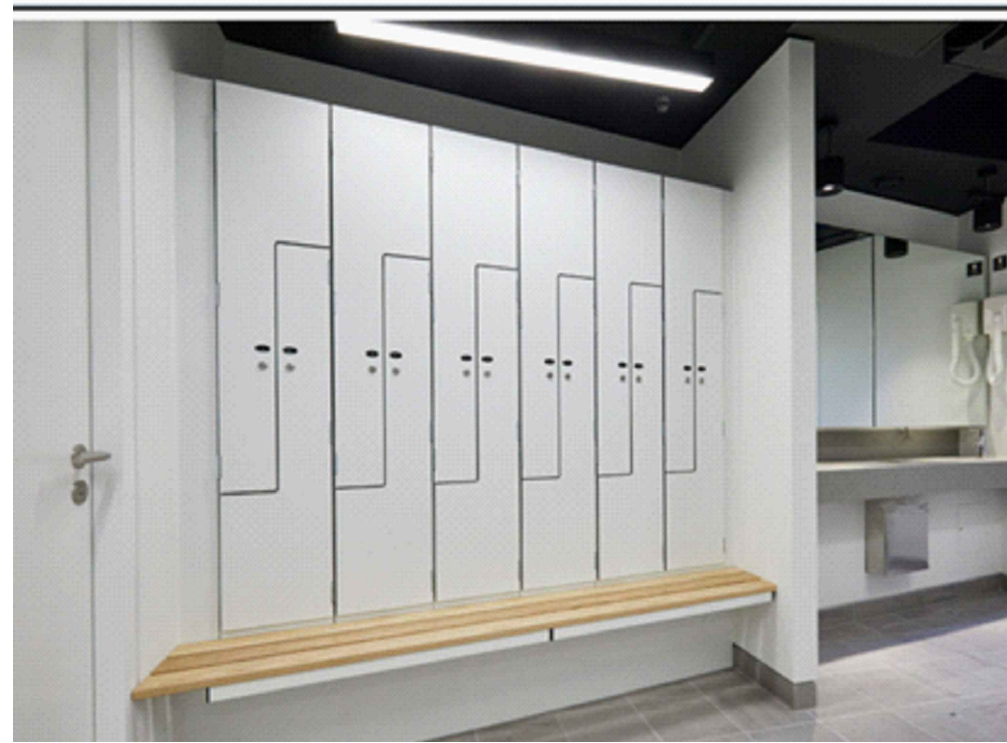

Finishes	
Roof:	Con tile matching extg
External walls:	Render matching extg
Windows/Doors:	Grey
Fascia:	White uPVC
RWC's:	Black uPVC
Enclosure:	Steel post and mesh panels in green matching extg

 	
Address	SO 06148 06194 Mountain Hare Playing Fields Mansfield Terrace Merthyr Tydfil CF47 0LB
Project	Proposed new extensions to changing rooms with internal re-arranged layout and Alterations
Drawing Status: FOR PLANNING PURPOSES ONLY	
Drawn by PT	Date OCT 24
Scale 1:100	
Title Proposed Plans and Elevations	Paper A2 Draw No MT HARE REN-EXT 03