


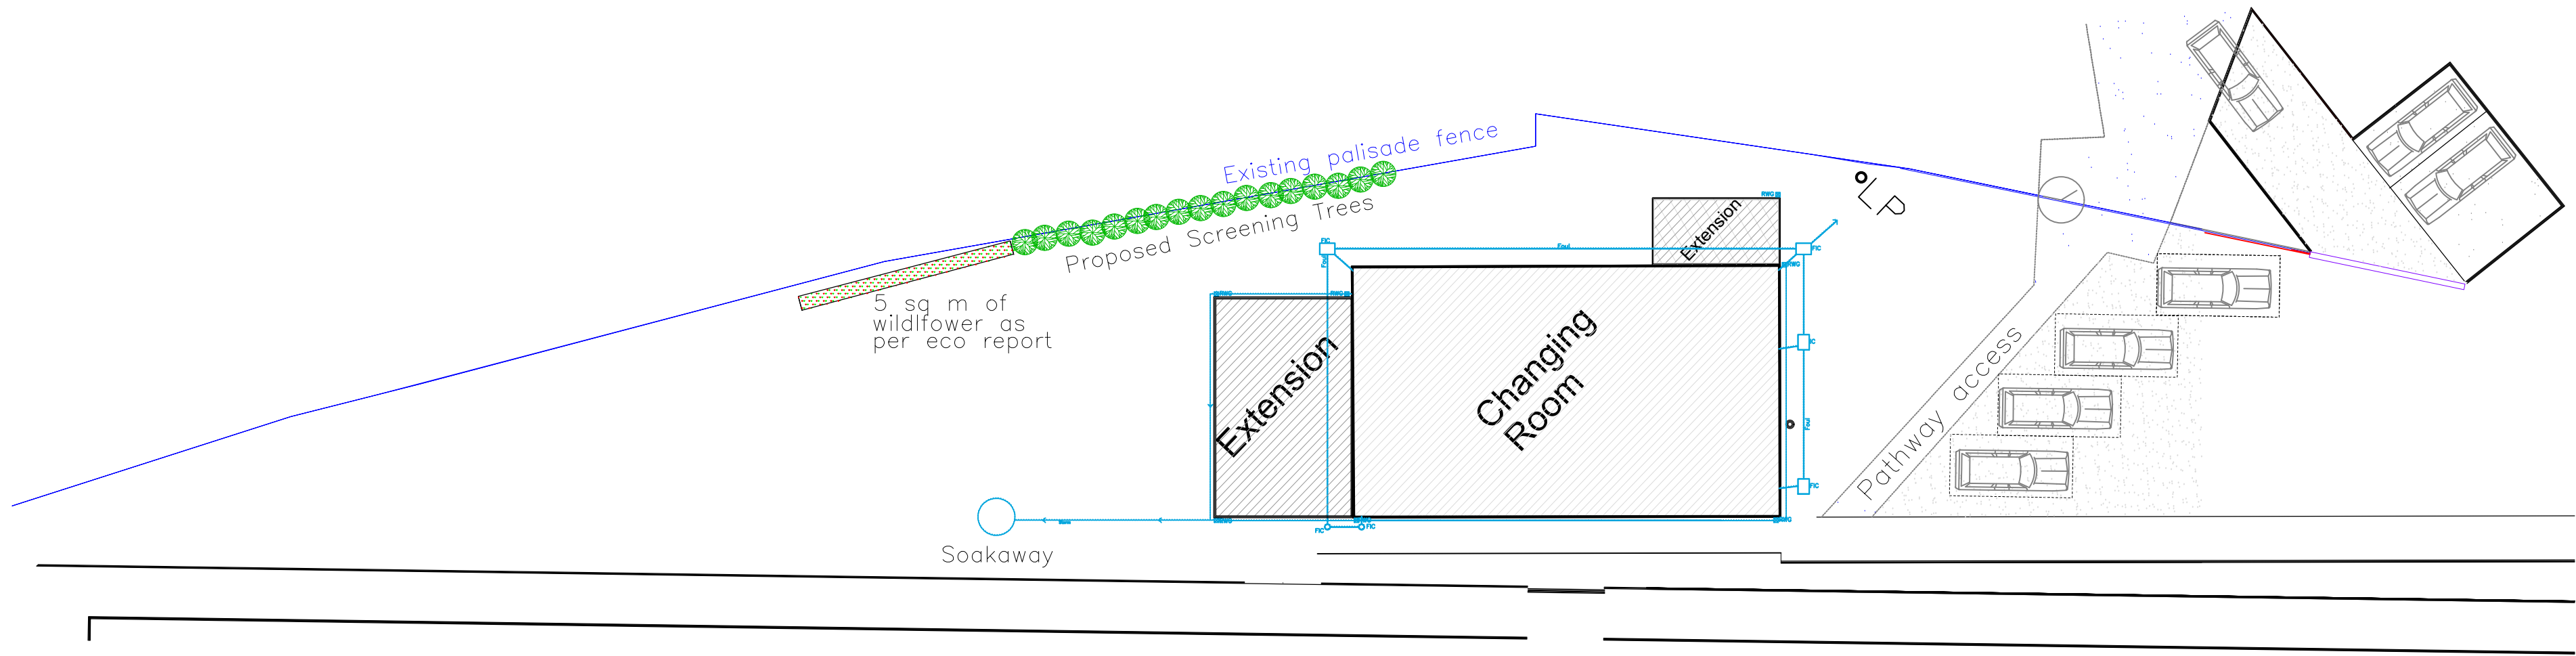

Proposed Partial Block Plan
1:200

Finishes	
Roof:	Con tile matching extg
External walls:	Render matching extg
Windows/Doors:	Grey
Fascia:	White uPVC
RWG's:	Black uPVC
Enclosure:	Steel post and mesh panels in green matching extg

 Utopia Design <i>Architectural Design</i> 			
Address		SO 06148 06194 Mountain Hare Playing Fields Mansfield Terrace Merthyr Tydfil CF47 0LB	
Project		Proposed new extensions to changing rooms with internal re-arranged layout and Alterations	
Drawing Status: FOR PLANNING PURPOSES ONLY			
Drawn by	Date	Scale	
PT	OCT 24	1:200	
Title		Paper	A2
Proposed Plans and Elevations		Draw No	
		MT HARE REN-EXT 04	