




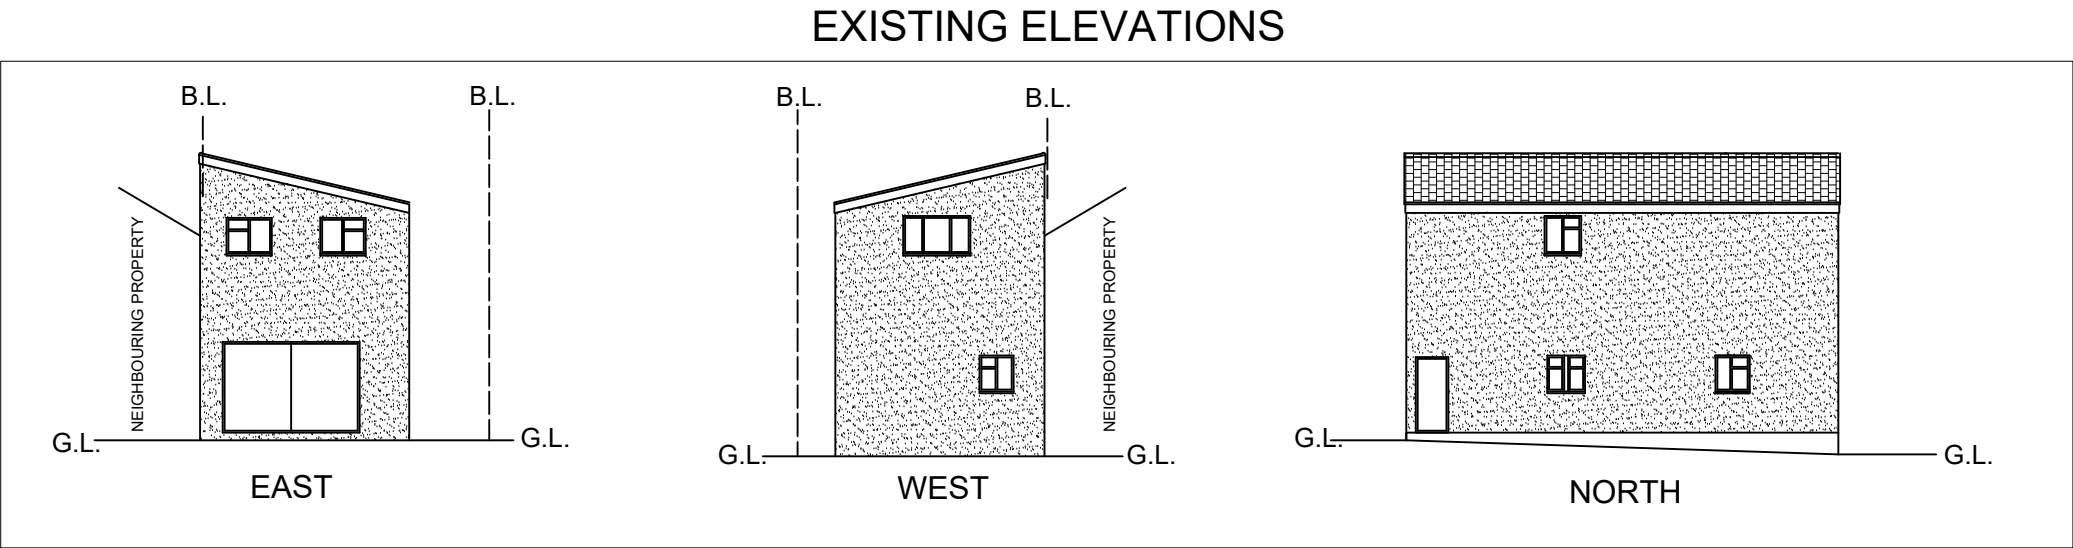


SCALE 1:200

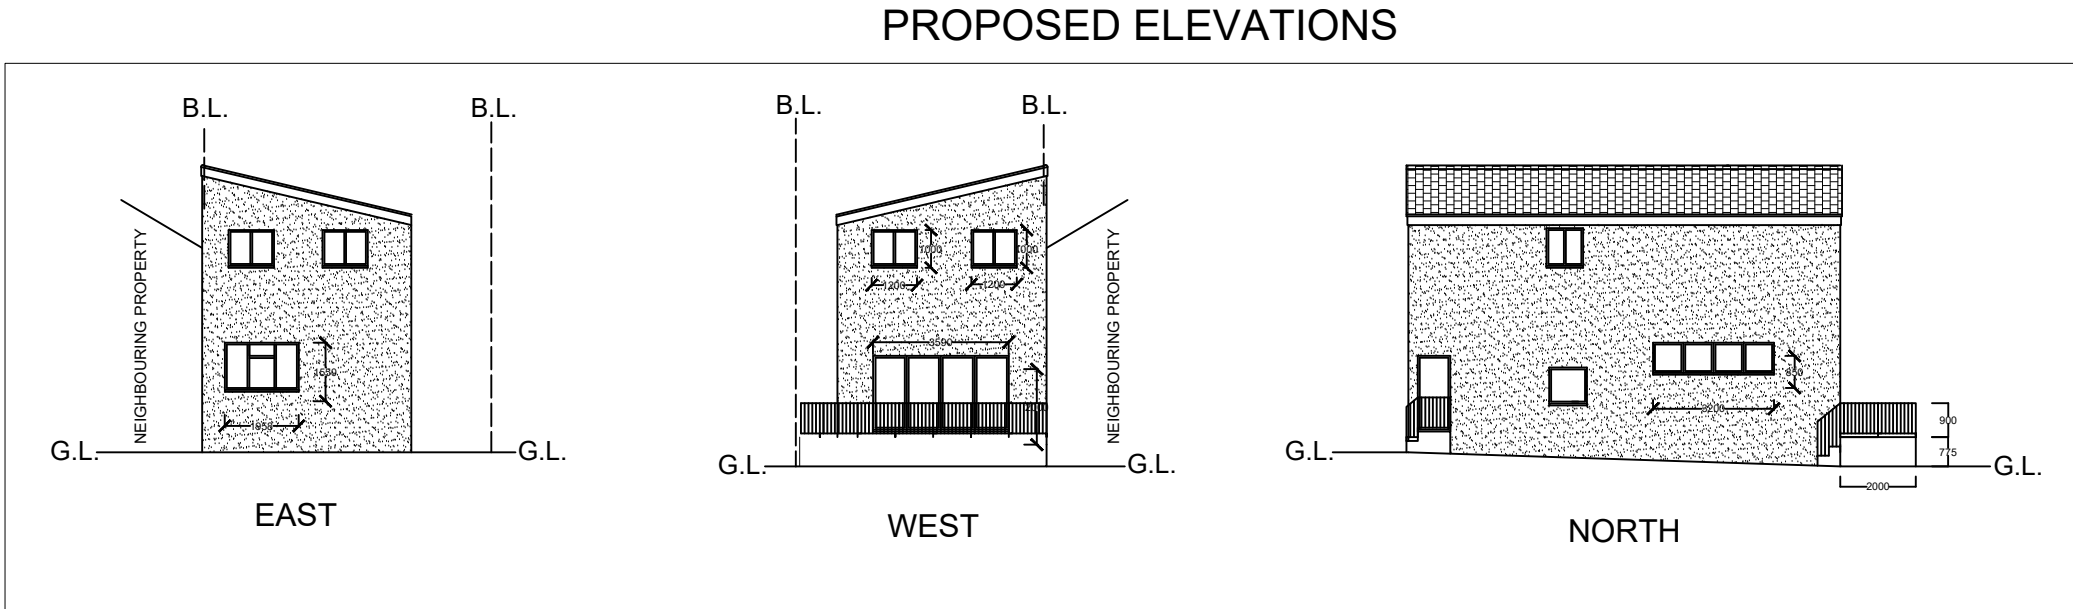


SCALE 1:200

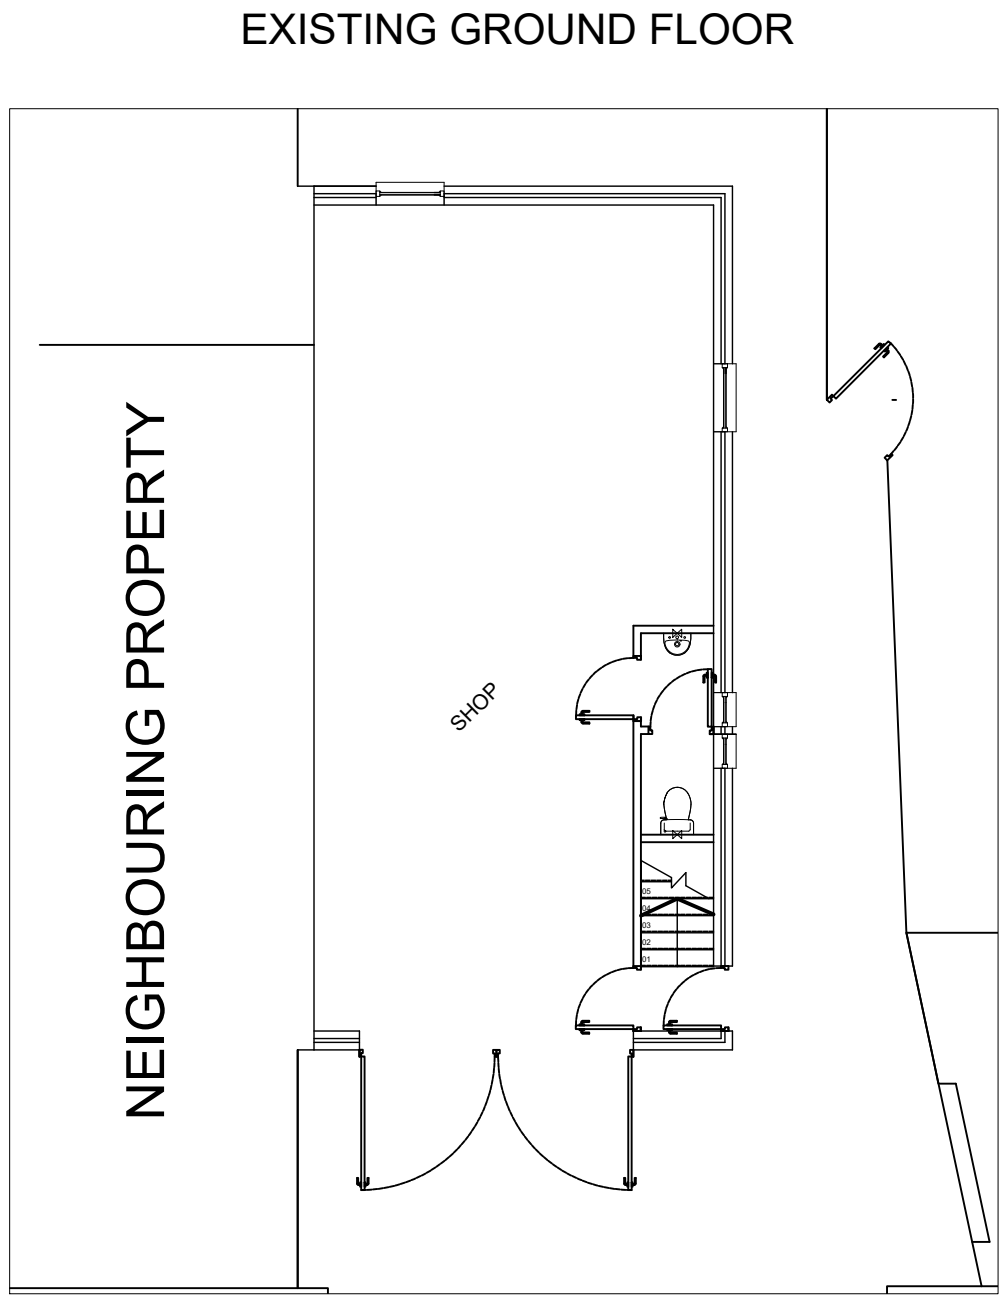


SCALE 1:100

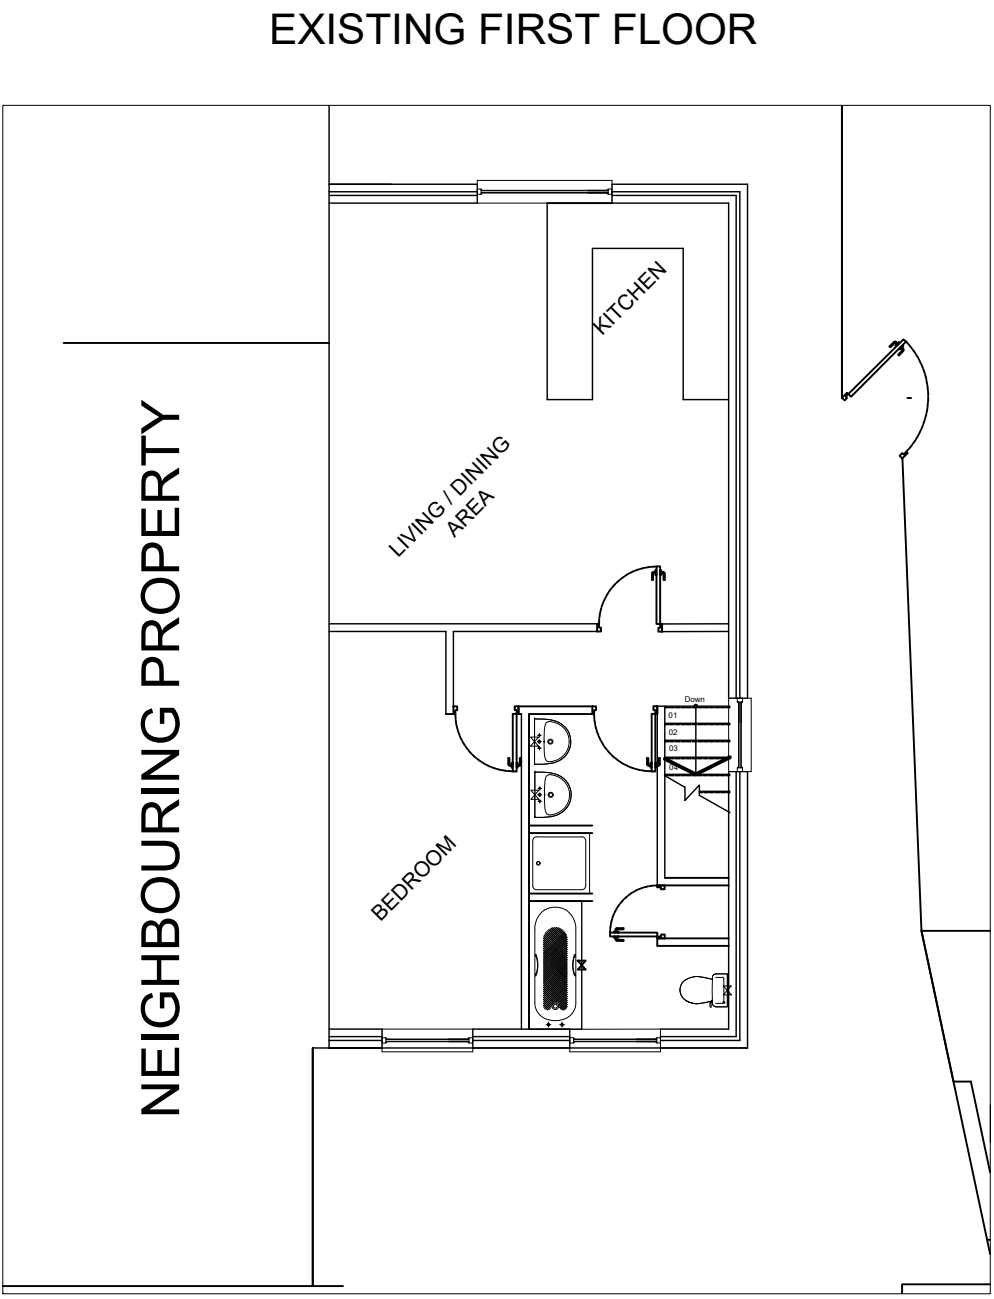


SCALE 1:100

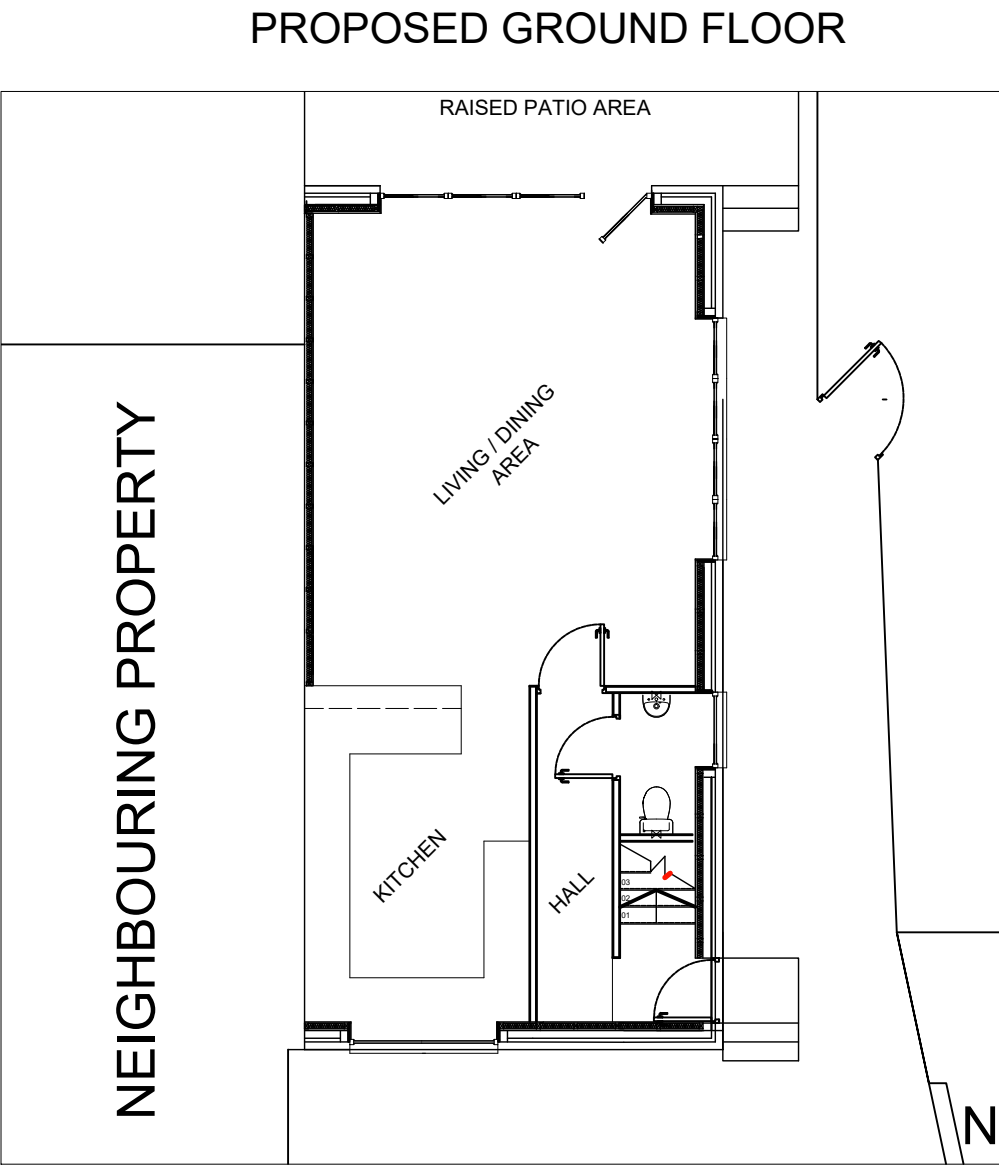


SCALE 1:100

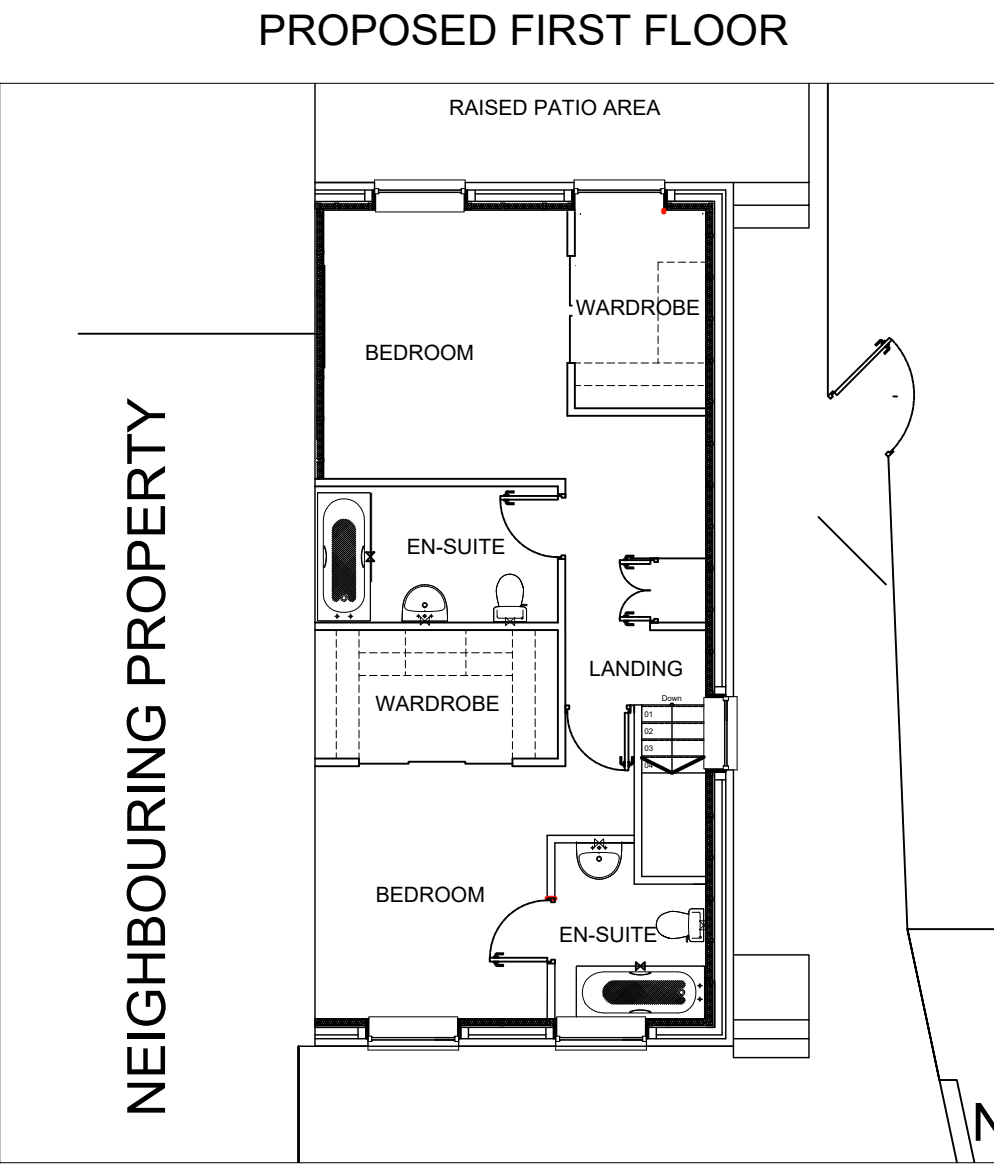

SCALE 1:100

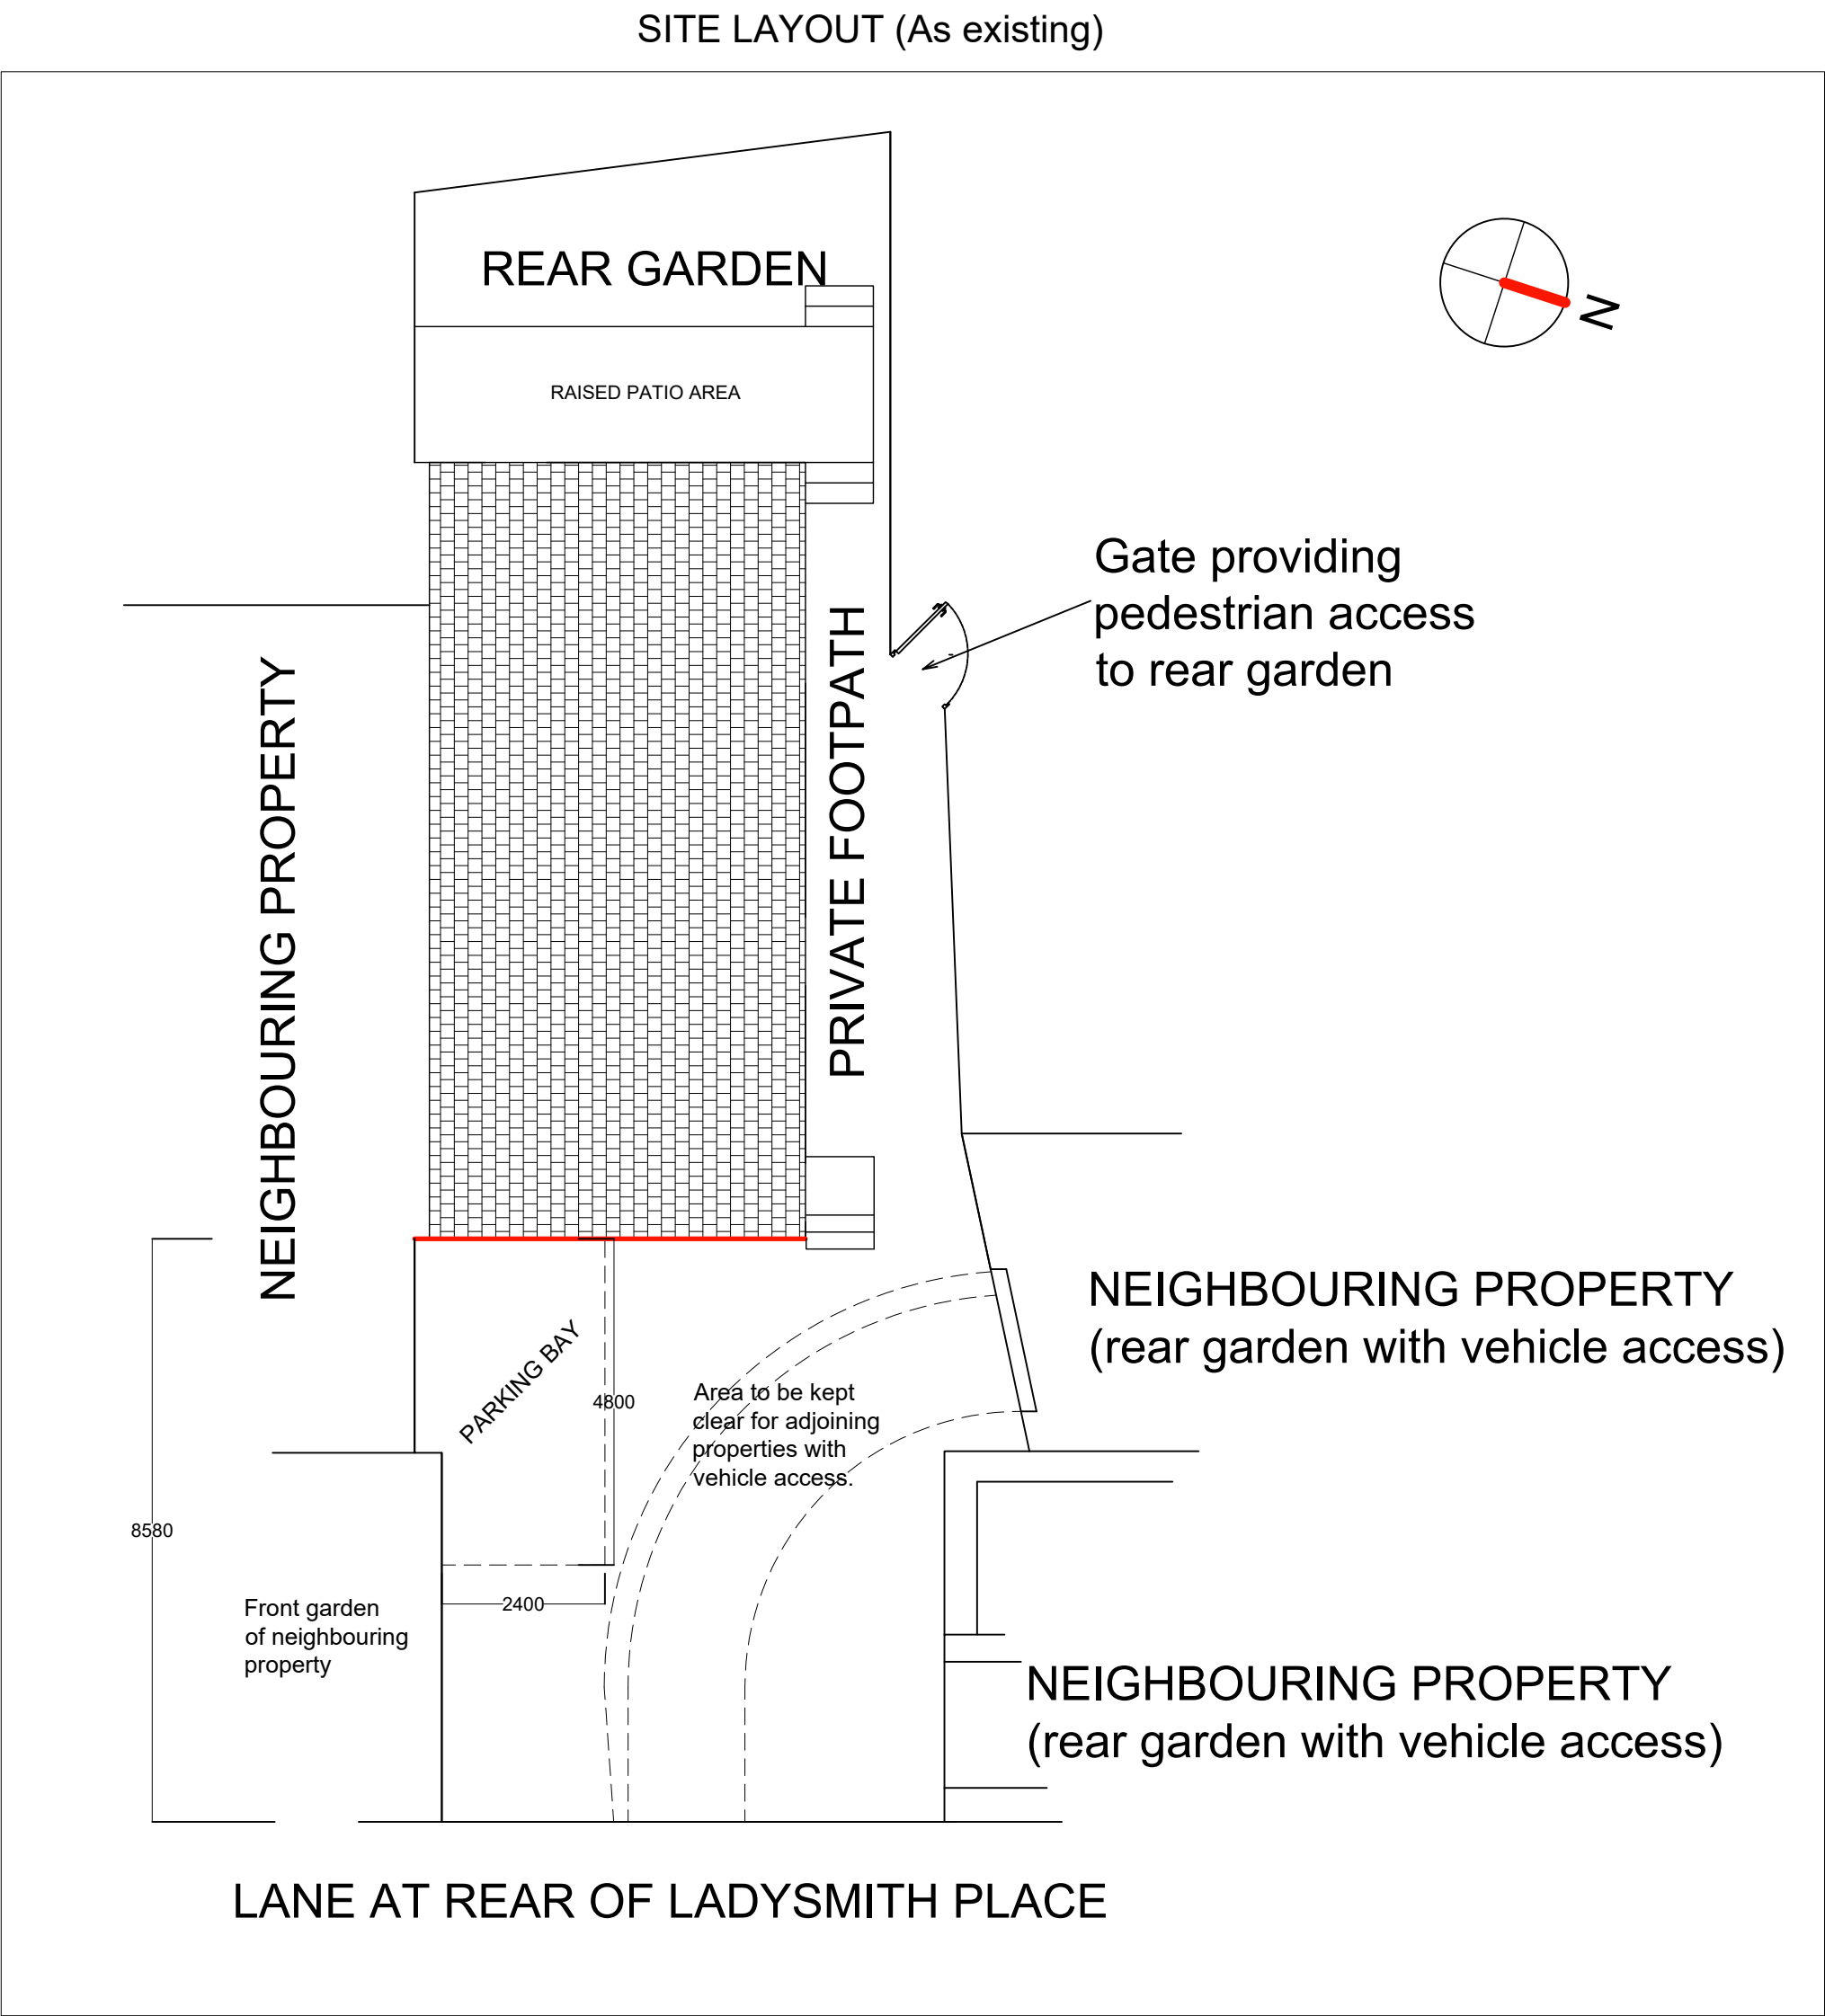

SCALE 1:100

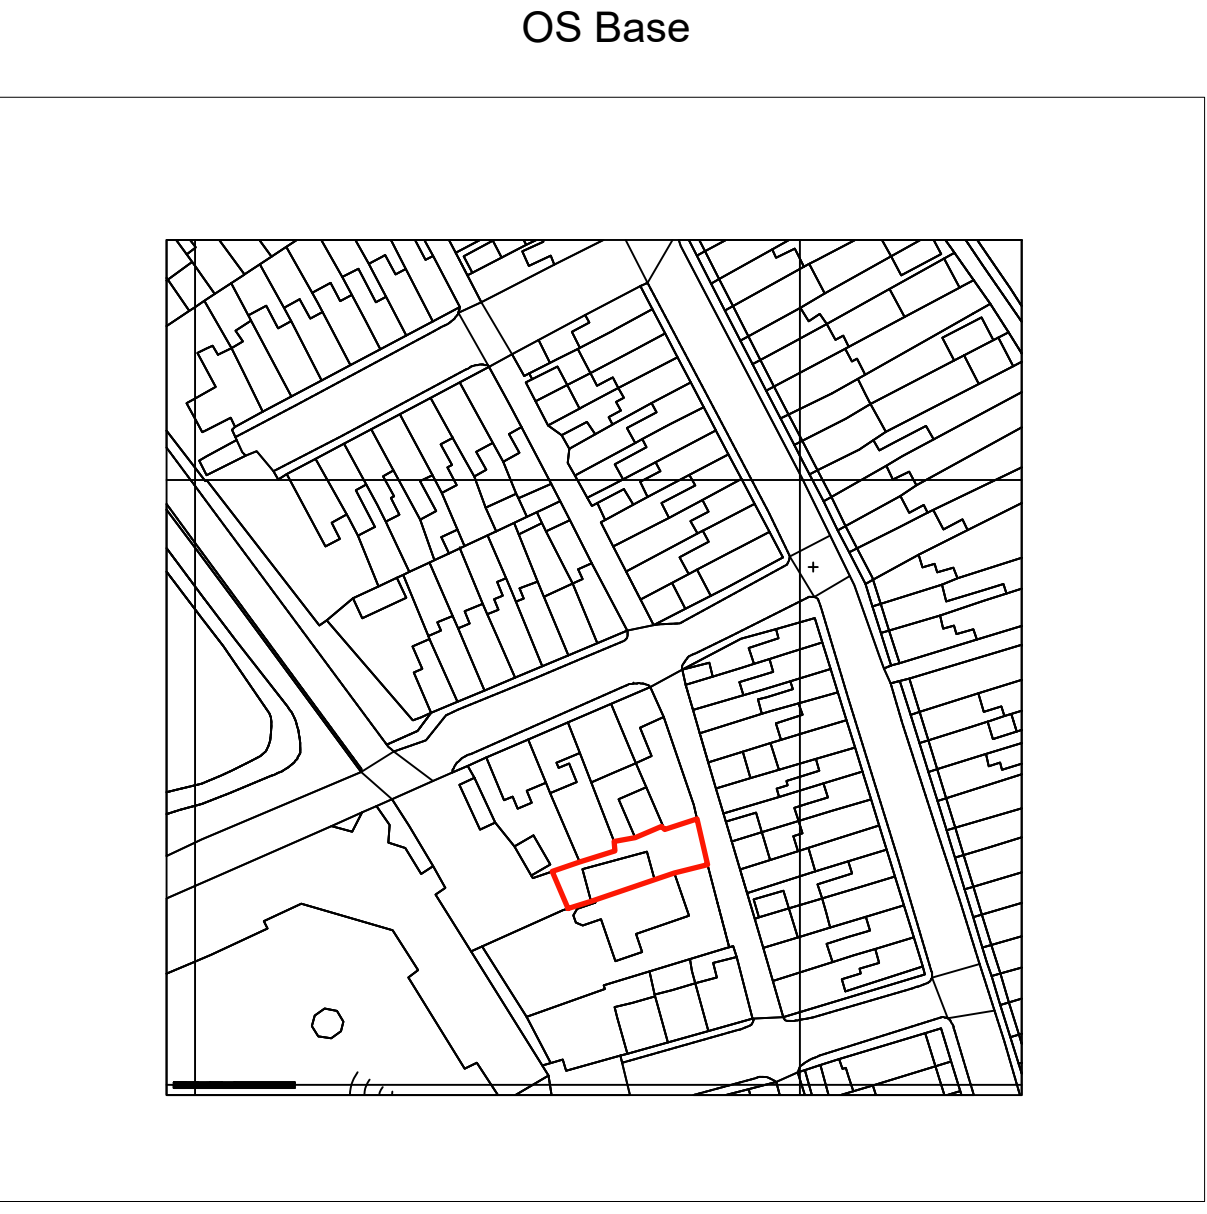

SCALE 1:1250

Revision	Description	Date
Address		
Flat Yr Hen Stordy Ladysmith Place Troedyrhiw Merthyr Tydfil CF48 4JH		
Project		
Redevelopment of: Ground floor - part Builders Merchant part flat and first floor flat to 2 Bed House		
Drawn by	Checked	Status
01	-	PLANNING
Drawing Number	Revision	Scales:
YHS:PL:02	C	As Indicated
		Date
		25/11/2020