


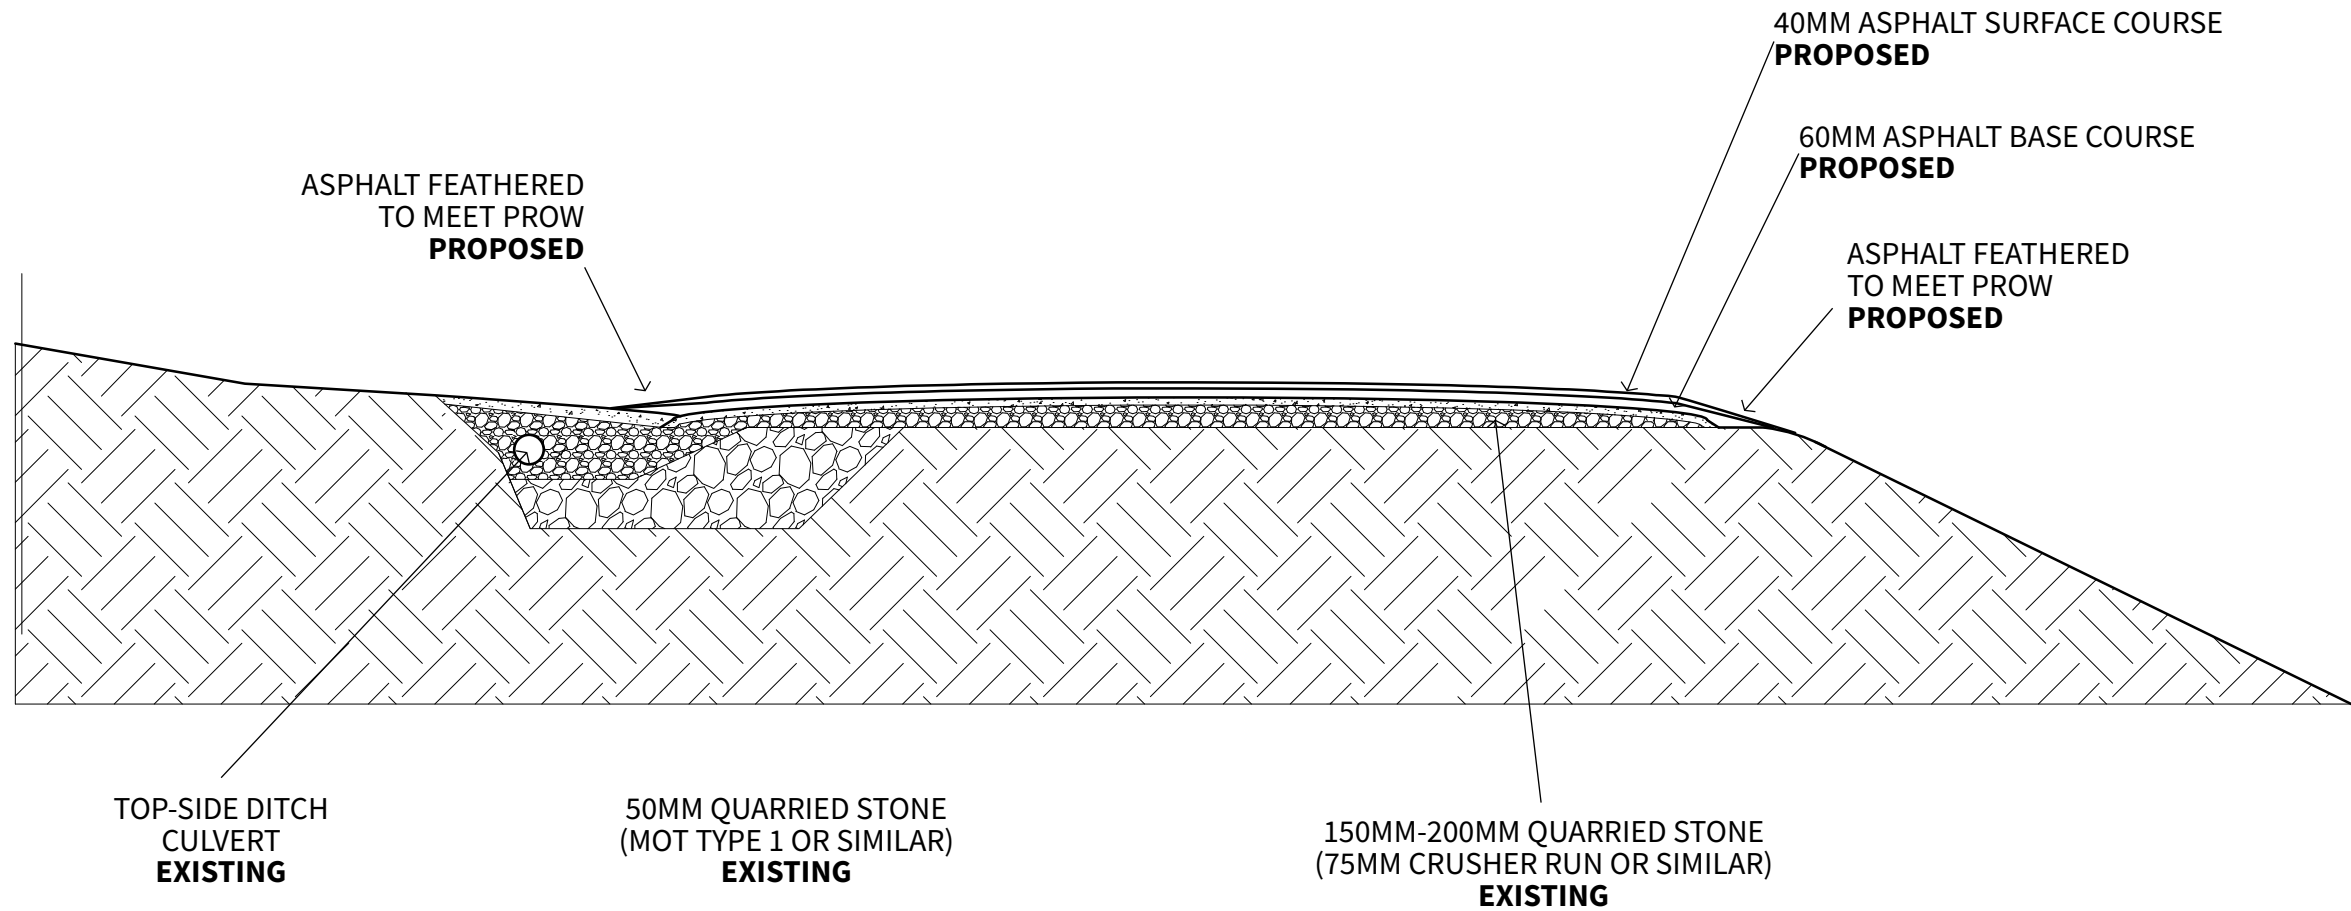

Comments:

Client:



Project: UPLIFT ROAD

Scale & Paper Size: 1:50 @ A3

Revision: - Date: 17.07.26

Drawing Title: PROW CROSSING SECTION

Drawing No: OT-BPW26-D06



© Copyright. Back On Track Mountain Bike Solutions Ltd,
22 Cathedral Road, Cardiff, CF11 9LJ
Tel: 01495 785428 info@ontrack.cc