


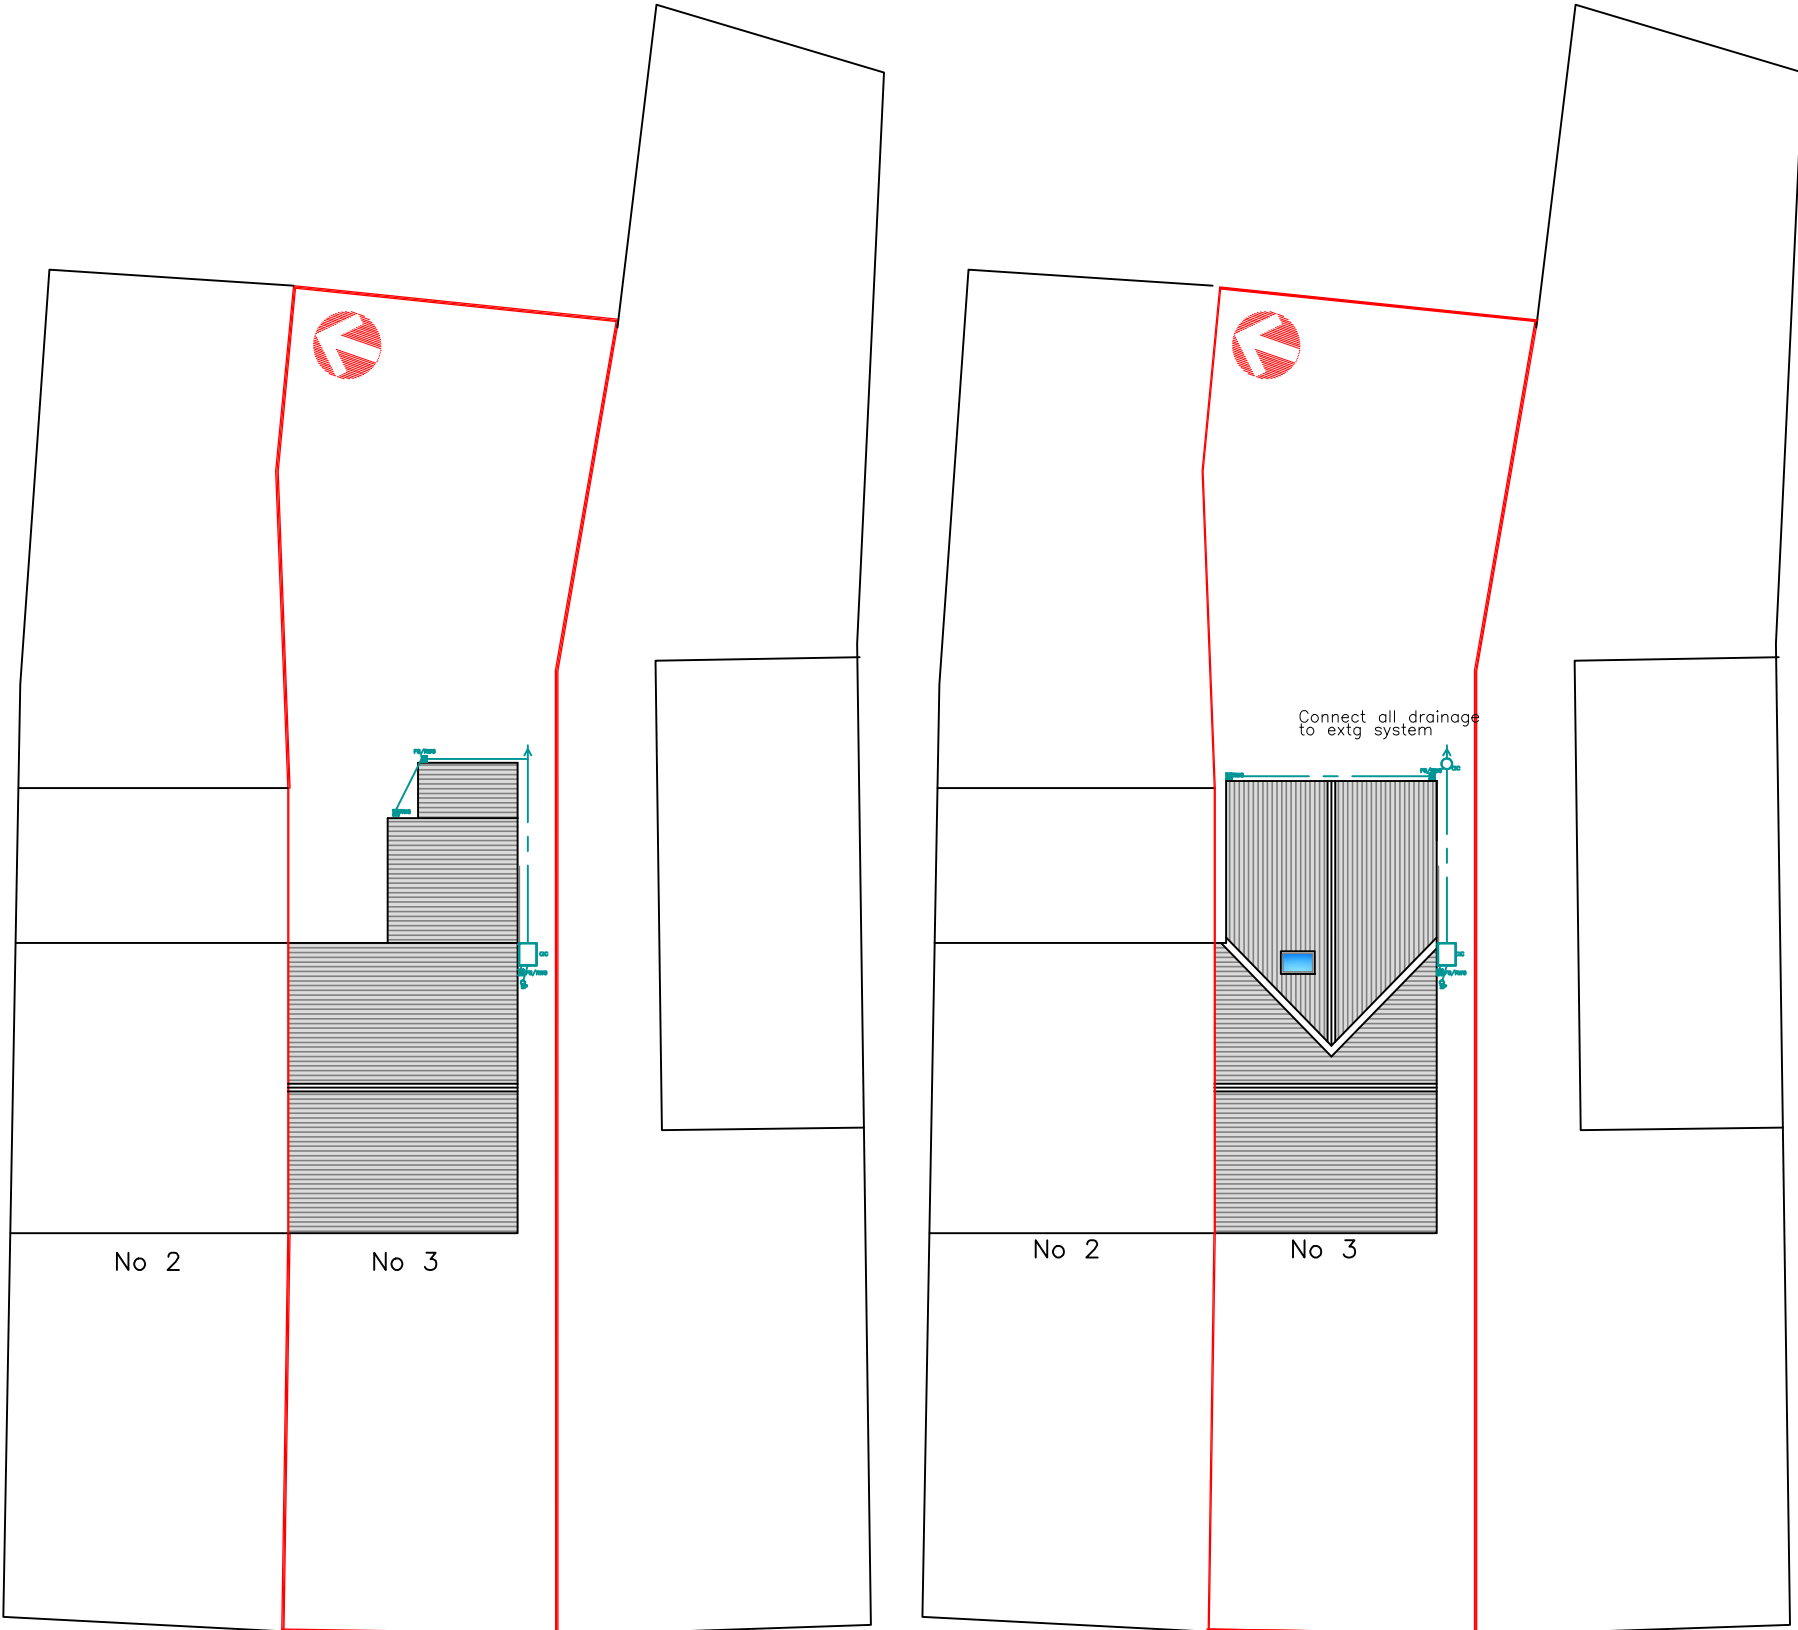

Existing Block Plan
1:200

Proposed Block Plan
1:200

Notes—
All dimensions, levels, roof pitches & sewer runs to be checked on site by contractor before and during works. Refer to author with any queries.

Finishes	
Roof:	Conc tile matching existing
External walls:	Render matching existing
Windows/Doors:	Black uPVC
Fascia/RWG's:	White uPVC



Utopia Design
Architectural Services



Utopia Design
Architectural Services

Building Planning Application Support
Paul Thomas: BSc (Hons)
Tel: 01685 559230. Mob: 07908 725065

Issued Only for Purpose Indicated

Drawing Status: FOR PLANNING/BUILD CONTROL PURPOSES ONLY

Address

3, Ash Villas
Troedyrhiw
Merthyr Tydfil
CF48 4LX

Project

Proposed Two Storey Rear
Extension with Alterations

Drawn by

PT

Paper

A2

Date

15.07.2022

Title

Existing & Proposed
Plans

Scale

1:100

Drwg No

ASH VILLAS 3 02