




George and Co.


St John Cymru,
Wheatsheaf Lane,
Merthyr Tydfil.
CF47 8AY

1141.04		Proposed Elevations	
sketch	1:50 @ A1	JUN 25	CG
Studio 01 Crownford House, Swan Street, Merthyr Tydfil, Mid Glamorgan, Wales. CF47 8EU TEL 01685 387952 hello@georgeandco.studio			
DO NOT SCALE THIS DRAWING		©George and Co.	

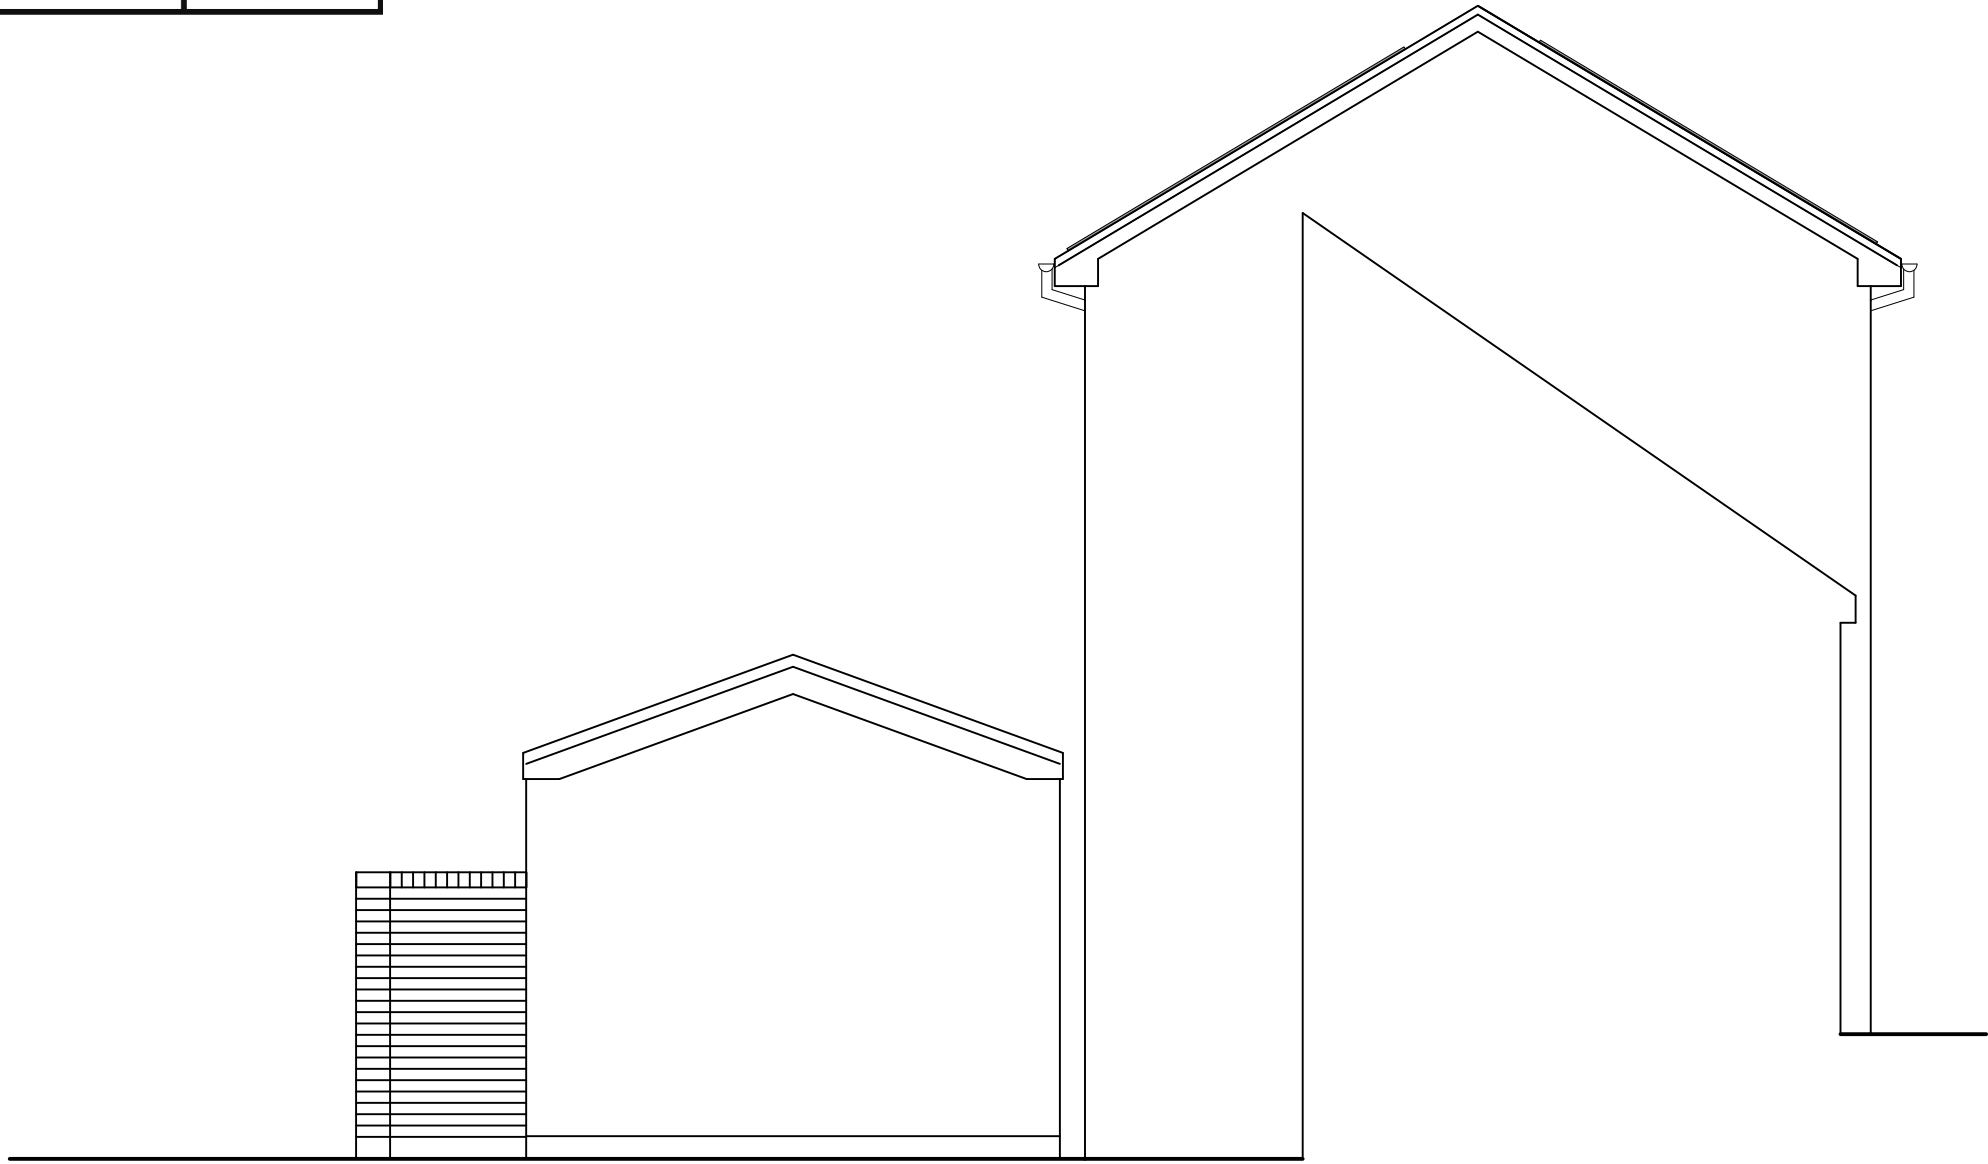

PROPOSED REAR ELEVATION (NE)

Panels total depth is
30mm recessed in 15mm

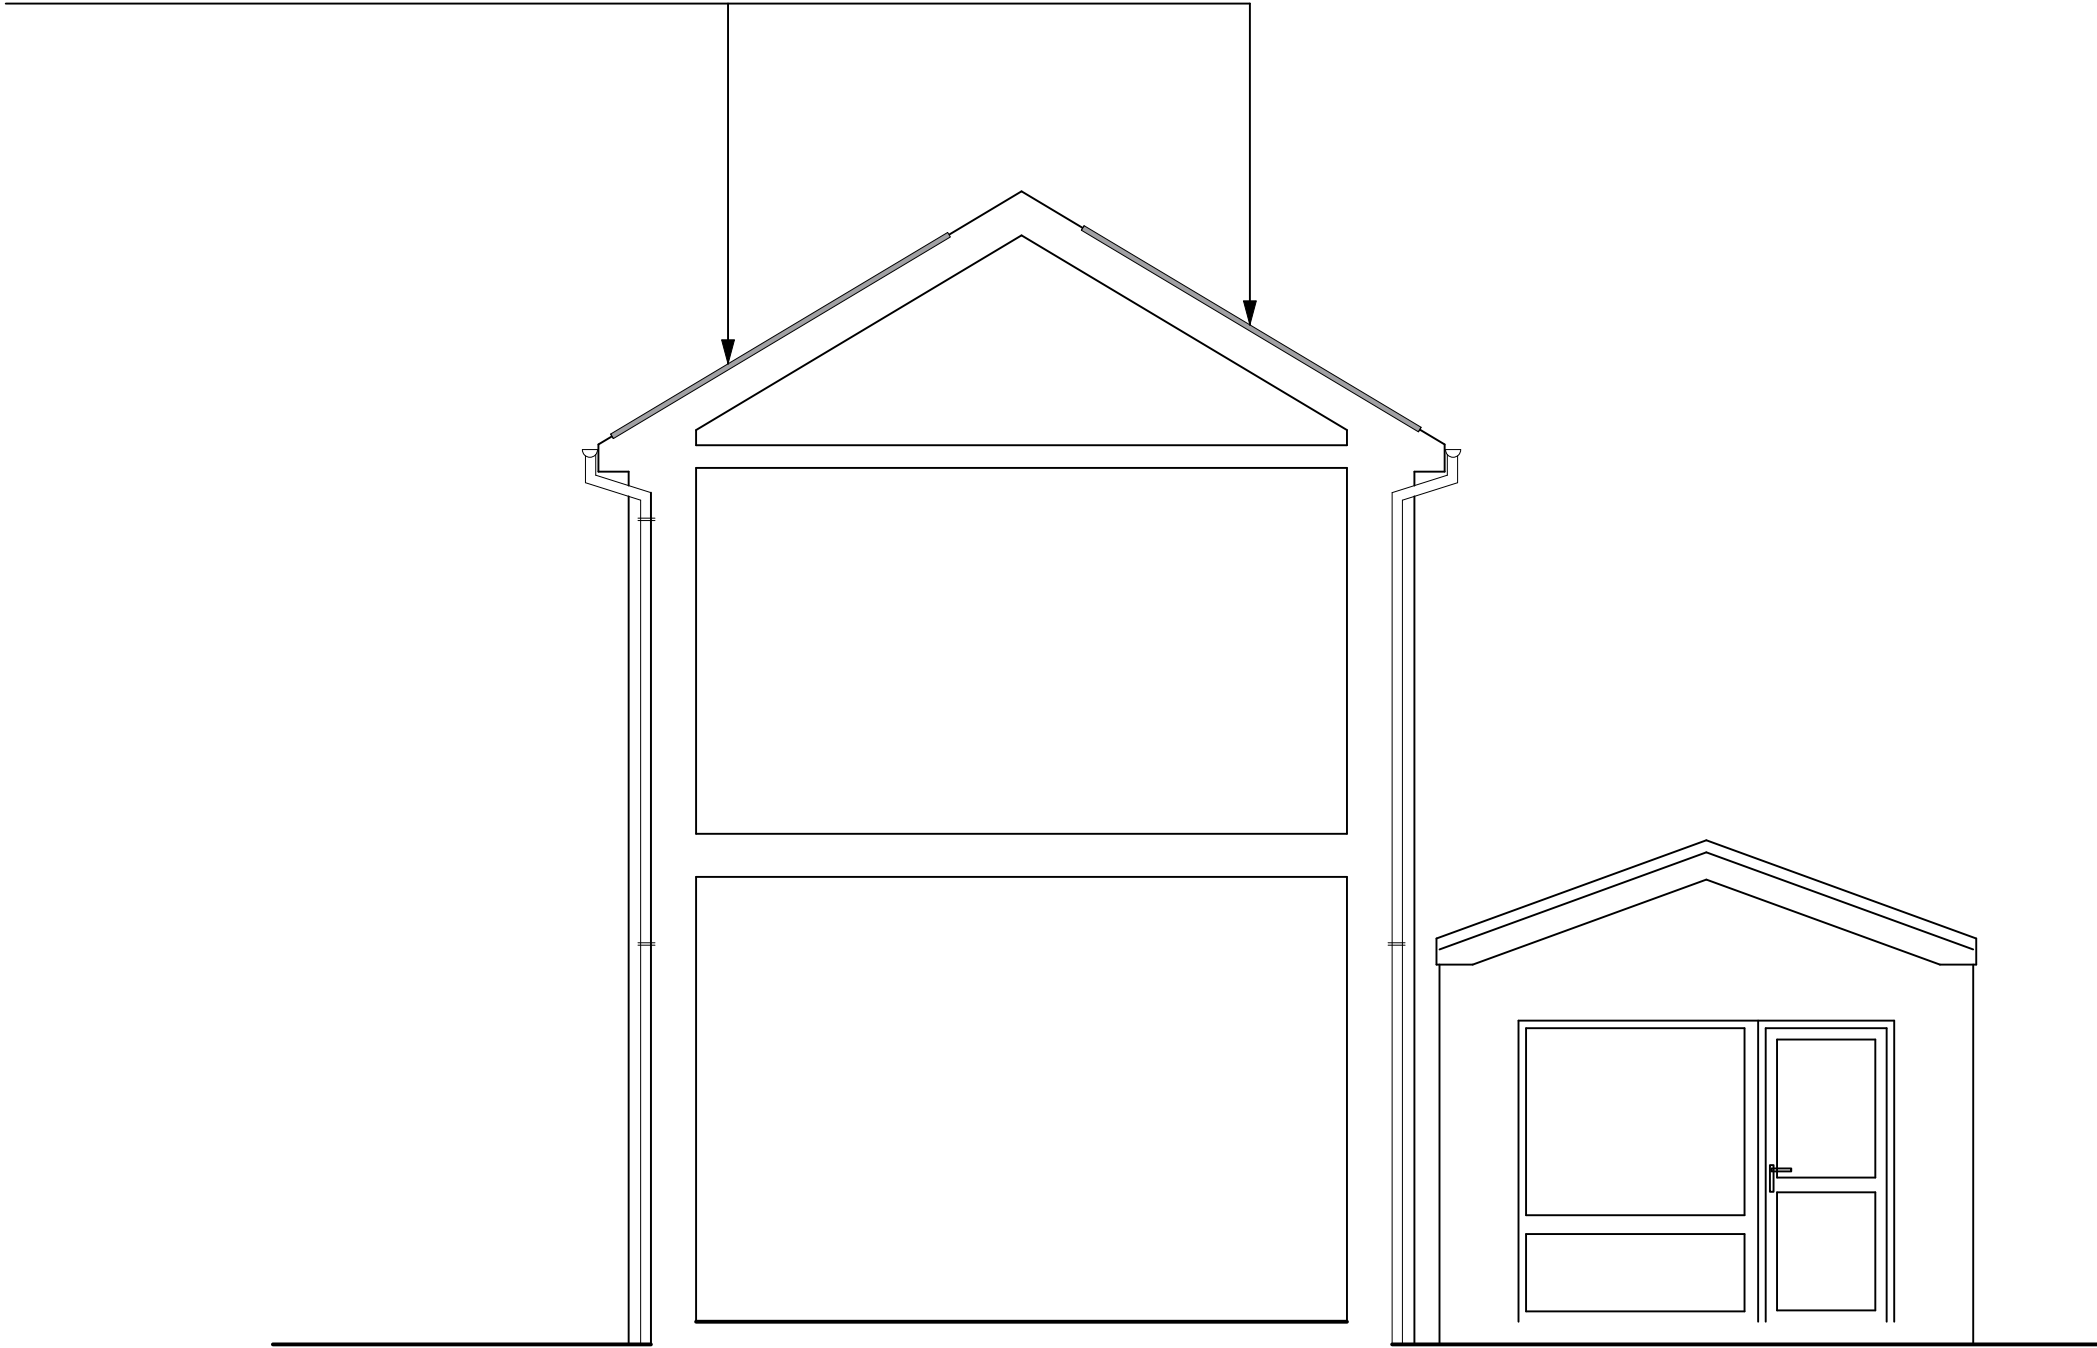

PROPOSED SECTION (SW)

Showing the recessed solar pannels



PROPOSED FRONT ELEVATION (SW)

No New lighting to be added to the building




George and Co.


St John Cymru,
Wheatsheaf Lane,
Merthyr Tydfil.
CF47 8AY

1141.05		Proposed Elevations	
sketch	1:50 @ A1	JUN 25	CG
Studio 01 Crownford House, Swan Street, Merthyr Tydfil, Mid Glamorgan, Wales. CF47 8EU TEL 01685 387952 hello@georgeandco.studio			
DO NOT SCALE THIS DRAWING		@George and Co.	

Bird Box

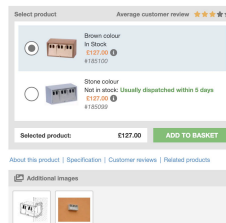

<https://www.nhbs.com/1sp-schwegler-sparrow-terrace>
As per the manufacturers installation instructions

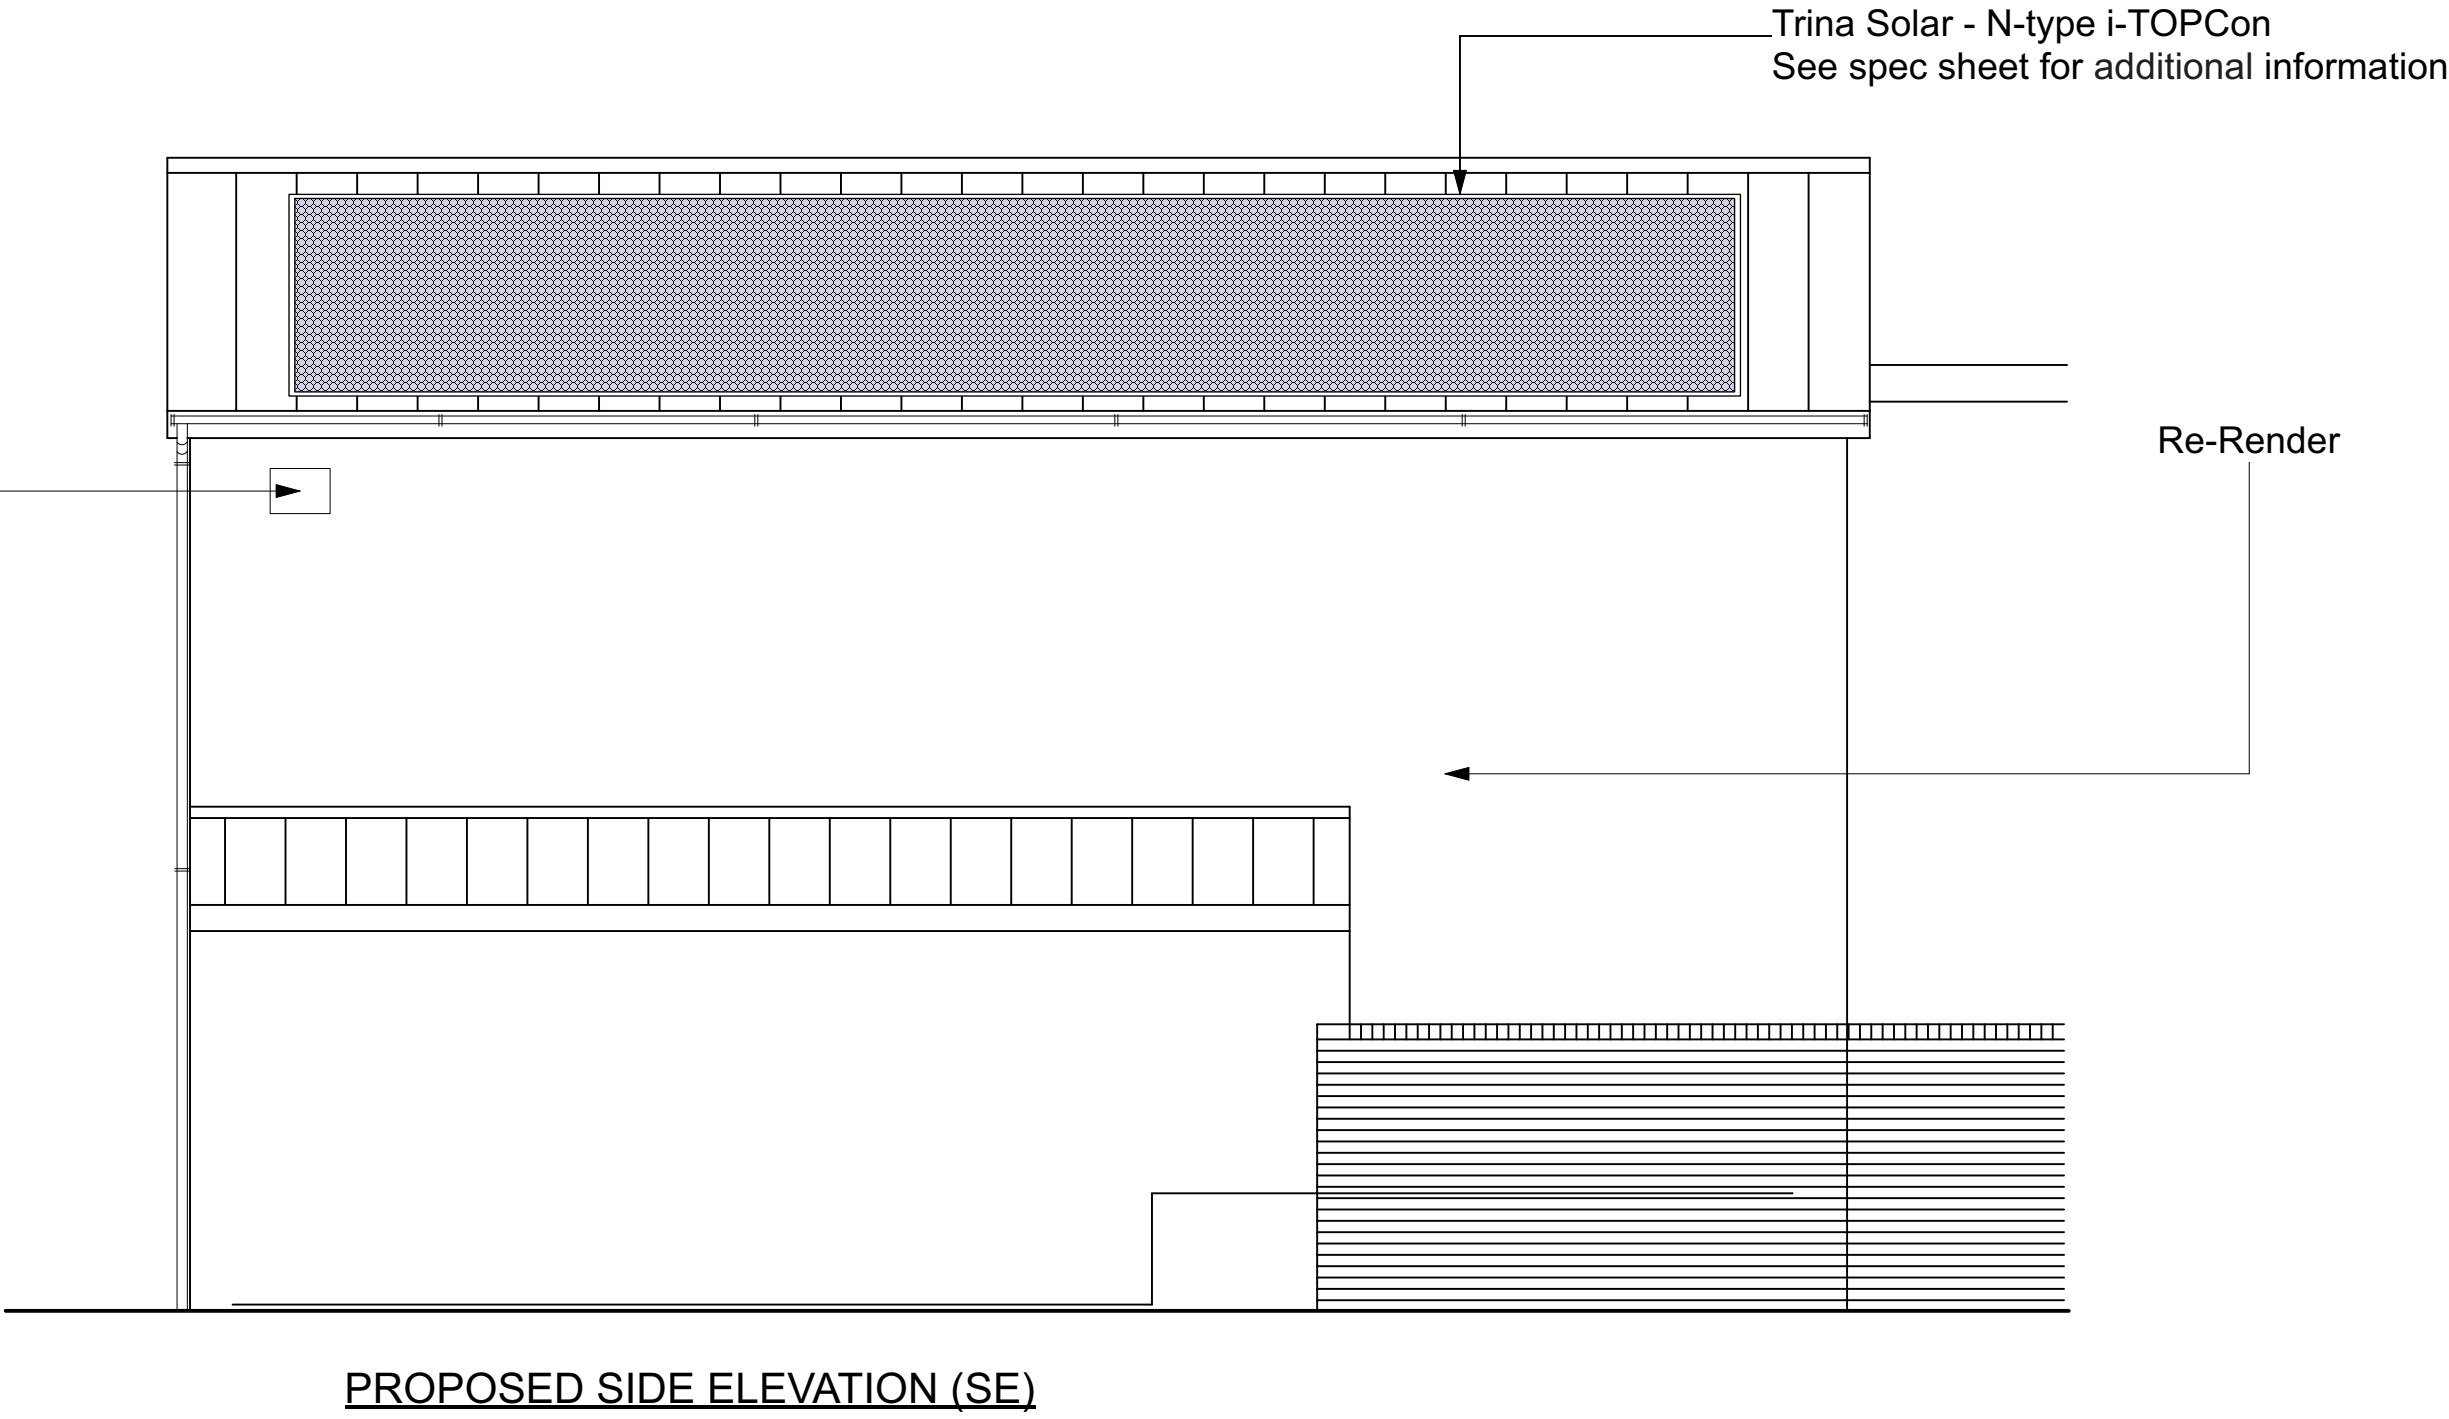

https://www.wildcare.co.uk/beaumaris-bat-box.html?gad_source=1&gclid=CjwKCAjw65-zBhBkEiwAjrqRMLWbftavFigGTv2ry0OGQEWnqN0eVseleG460NUFfHmj6NAF2TcGZhoCsKEQAvD_BwE
As per the manufacturers installation instructions



BEAUMARIS BAT BOX

Small (100mm x 100mm)

£37.90

Range: Choose an Option...

Quantity: 1

ADD TO BASKET

ADD TO QUOTE

