


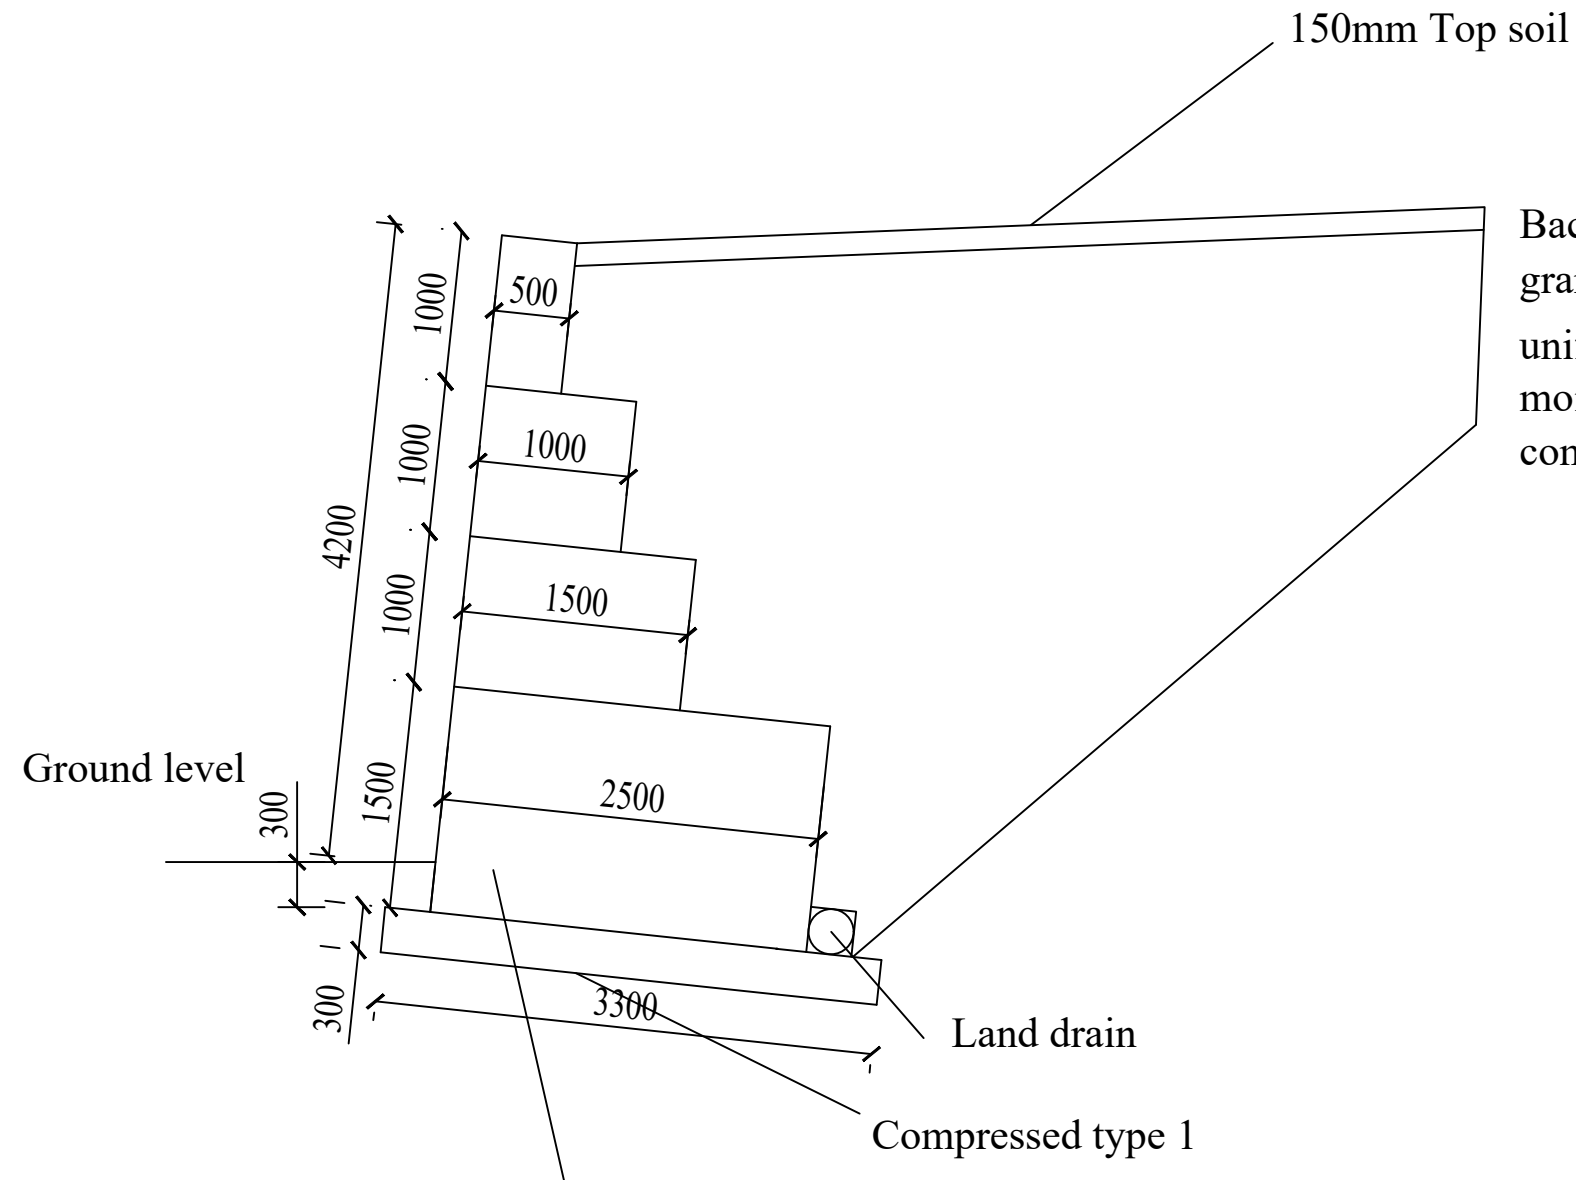

Gabions to be welded mesh 76.2x76.2x4 wire. Galvanized corrosion protection coating - 4.0 dia wire

Gabion infill to be hard and durable and 150mm nominal size but not less than 100mm and no greater than 200mm
Face stack the front third of the gabions

Revision A - Face stack note added

Drawing Title :-

Y Goedwig Treharris
Gabion Wall

Date : 3/26	Drawn By : JL	
Scale : 1/50	Approved : JP	
Project Ref No.	Drawing No.	Revision Ref.
25.549	001	

cds
(Newbridge) Ltd



t 07772 403351 Construction Design Services
f -
e jopy389@aol.com Cwmffynnon Cottage
w - Twyn College
Newbridge
NP11 3NR