

George and Co.

Proposed new extension to
47 Salisbury Close,
Heolgerig, Merthyr Tydfil

For Mr and Mrs Haynes

738.001C

PLANS

sketch

1:50@A1

Dec 19

CG

1st Floor

Woodfield Studios 62 High St

Merthyr Tydfil, CF37 6DE

07830328562

hello@georgeandco.studio

www.georgeandco.studio

DO NOT SCALE THIS DRAWING

©George and Co.

C. Stepped dormer in - 21.06.21


210010

WTCBC

AMENDED PLANS

21 JUN 2021

RECEIVED

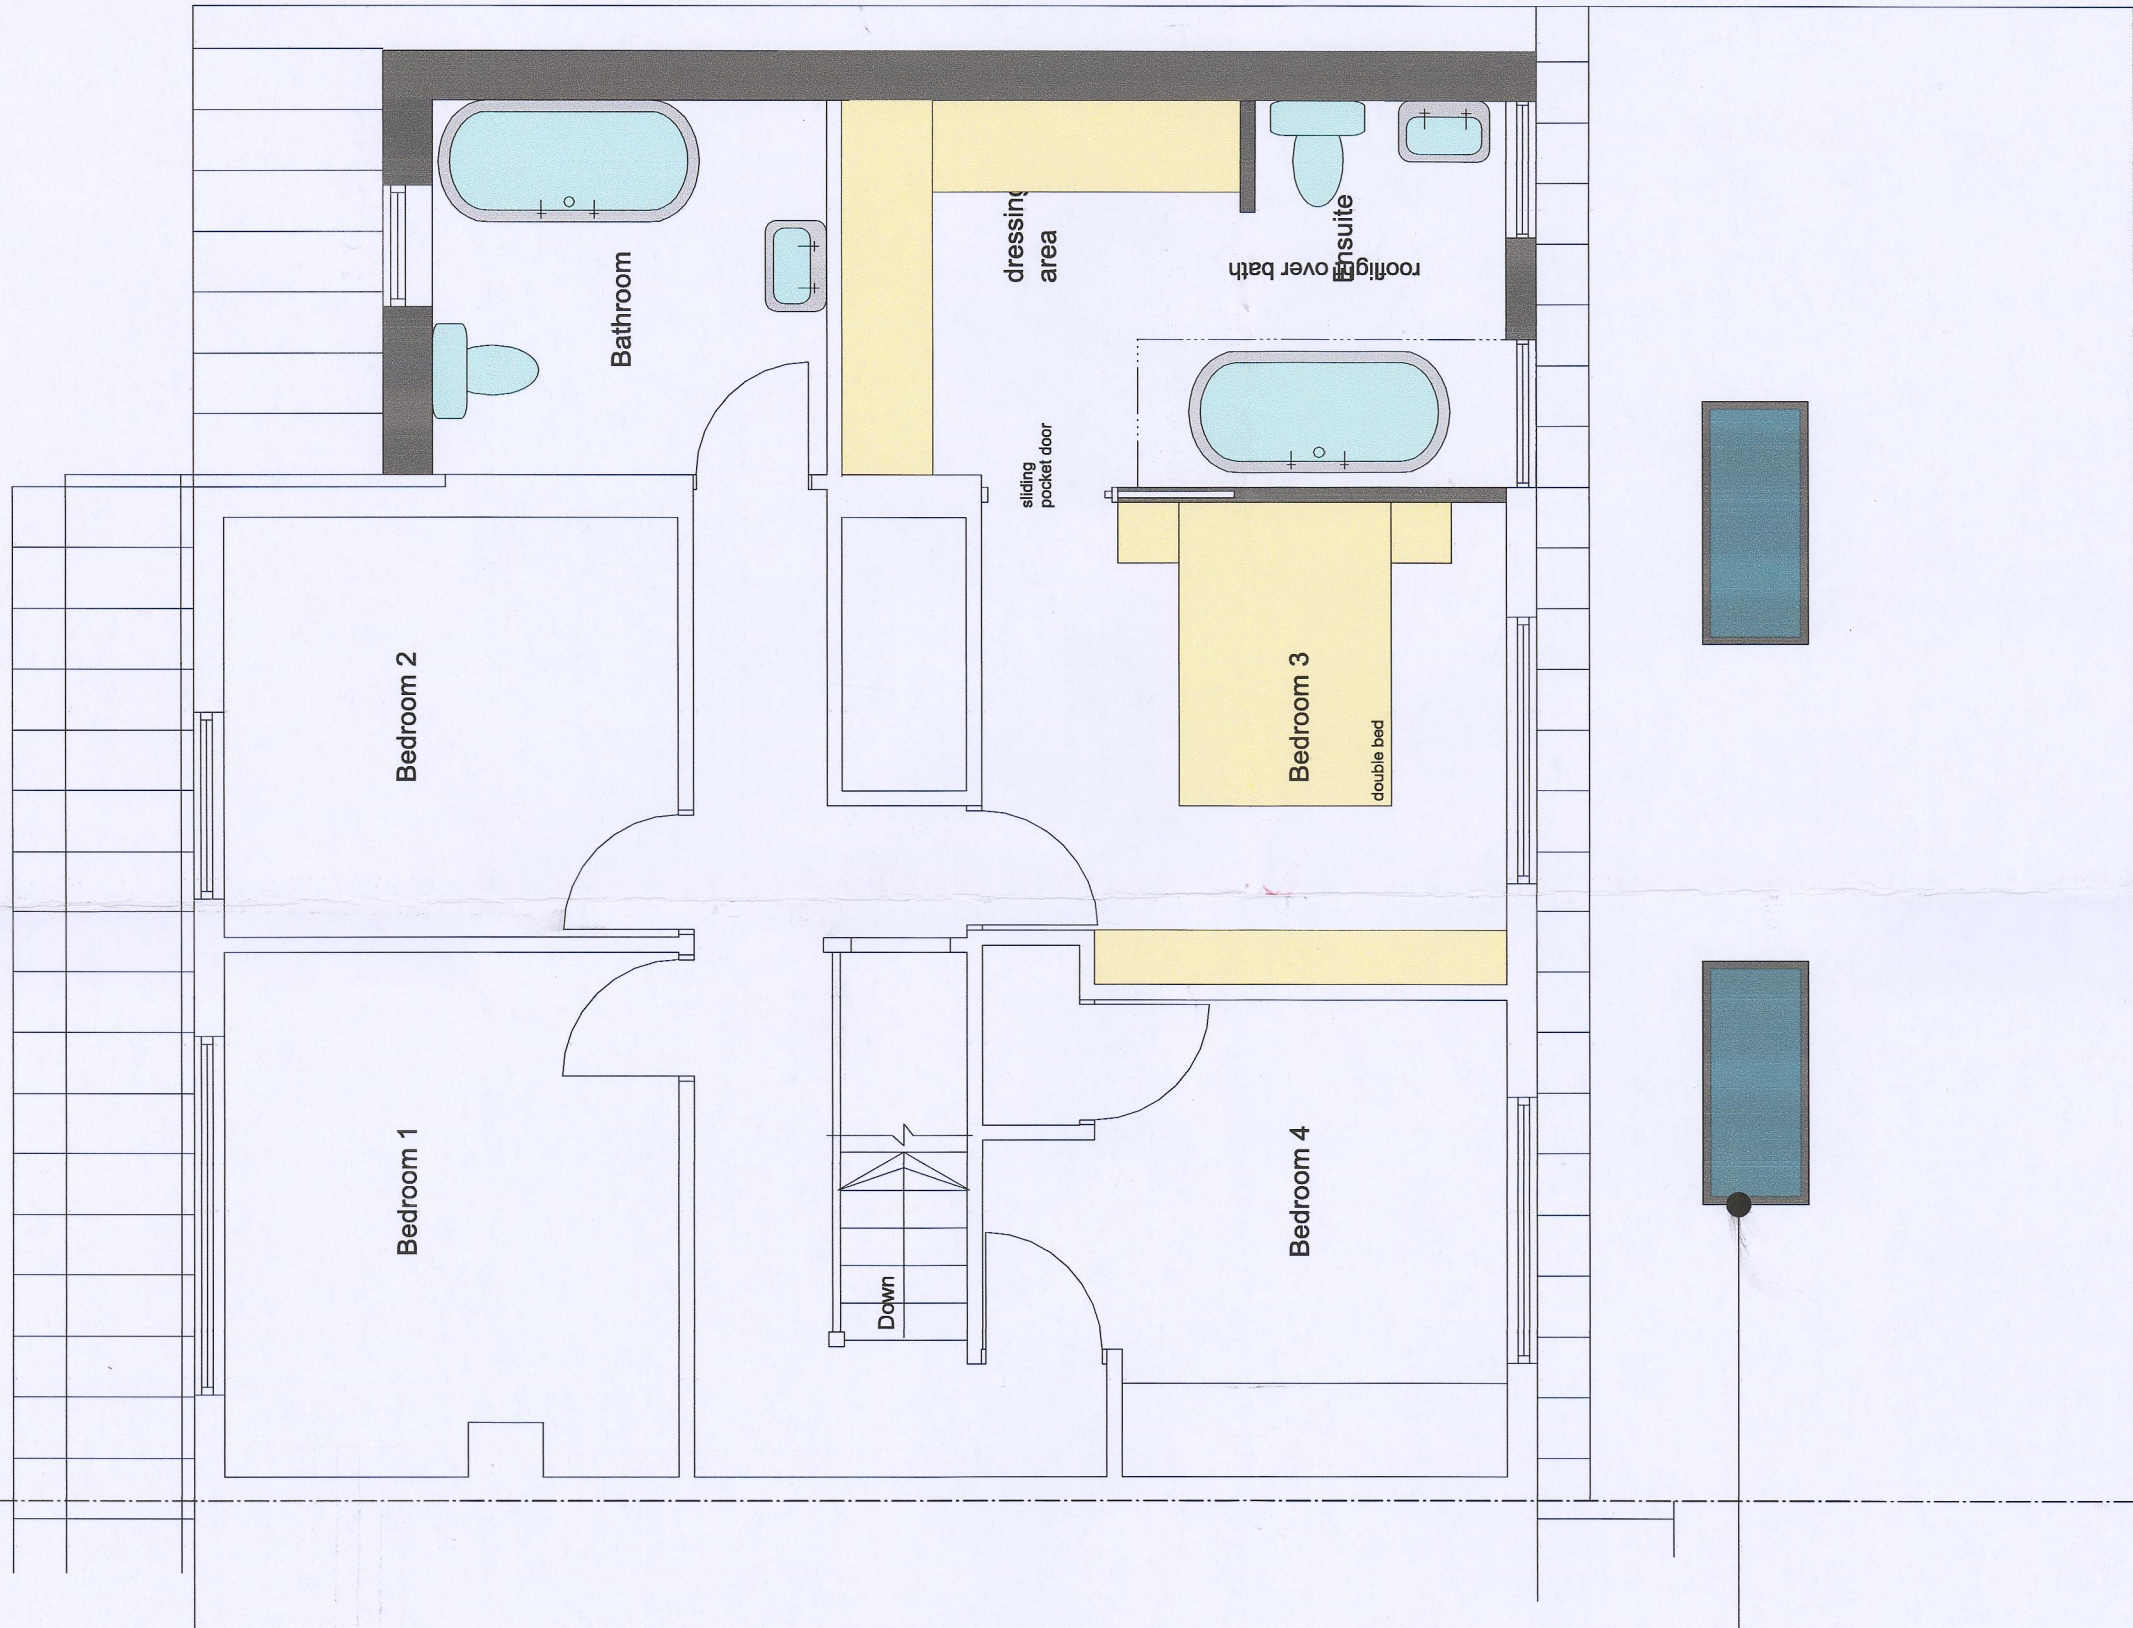

PROPOSED FIRST FLOOR LAYOUT

SECTION A_A
SECTION B_B

PROPOSED GROUND FLOOR LAYOUT