



George and Co.

Proposed new extension to
477 Salisbury Close,
Haoigerrig, Merthyr Tydfil

For Mr and Mrs Haynes

738.002C

ELEVATIONS

Sketch

1:50@A1

Dec 19

CG

1st Floor

477 Salisbury Close, Merthyr Tydfil CF37 4DY

07833328652

info@georgeandco.co.uk

www.georgeandco.co.uk

DO NOT SCALE THIS DRAWING

©George and Co.

aluminum window that continues over the roof to provide a link between existing and proposed dormer extension

new rooflight


aluminum windows

tile cladding

paintsed cement render

aluminum windows


aluminum doors

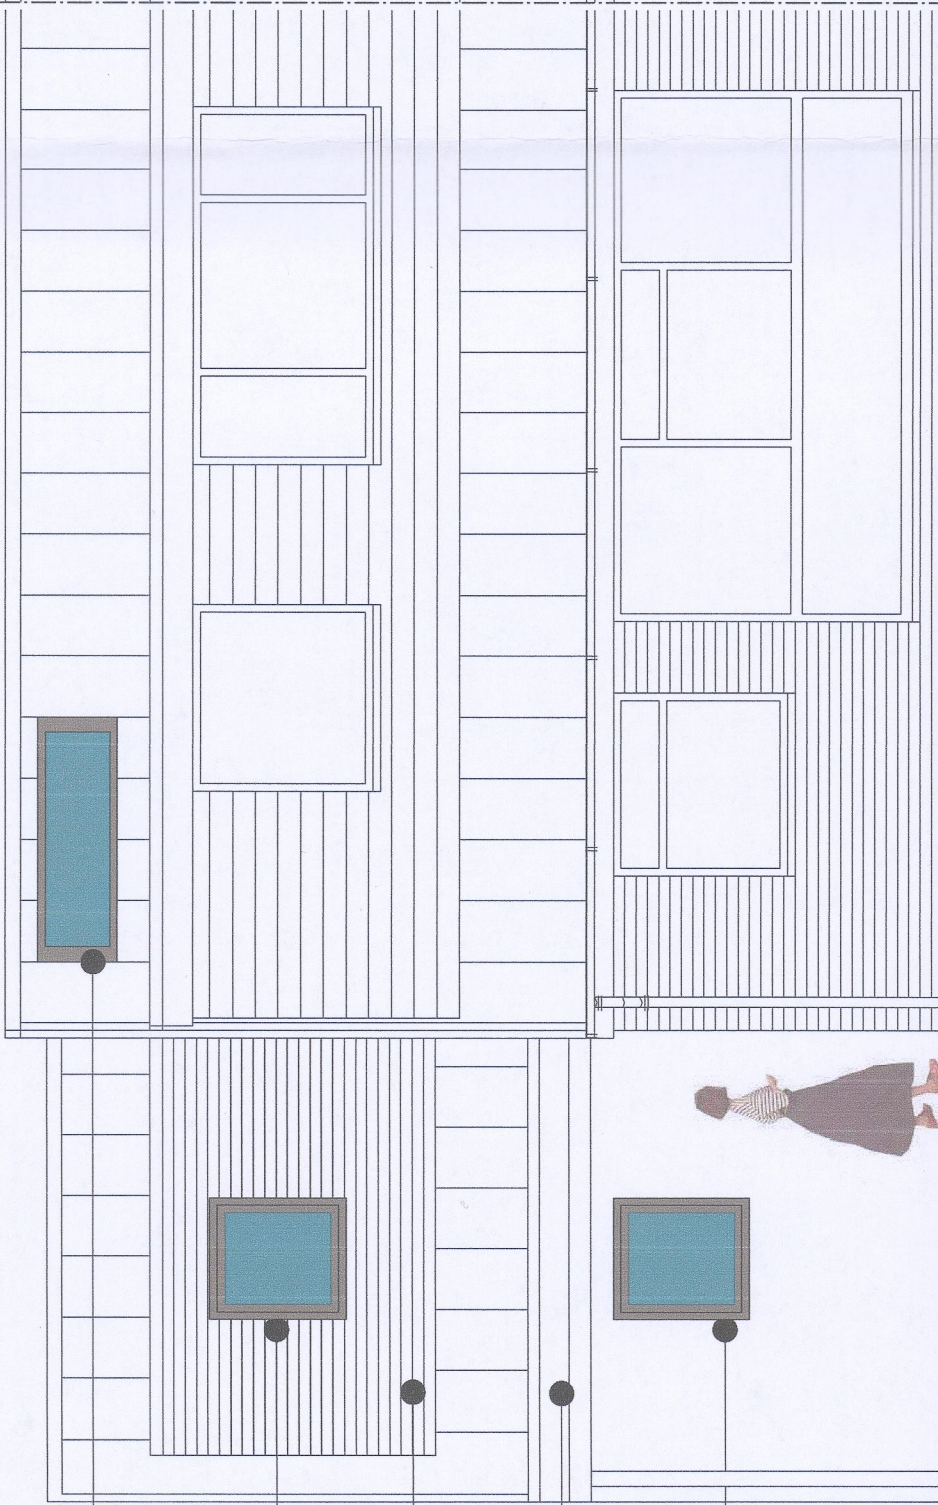

PROPOSED REAR ELEVATION

PROPOSED FRONT ELEVATION


new rooflight

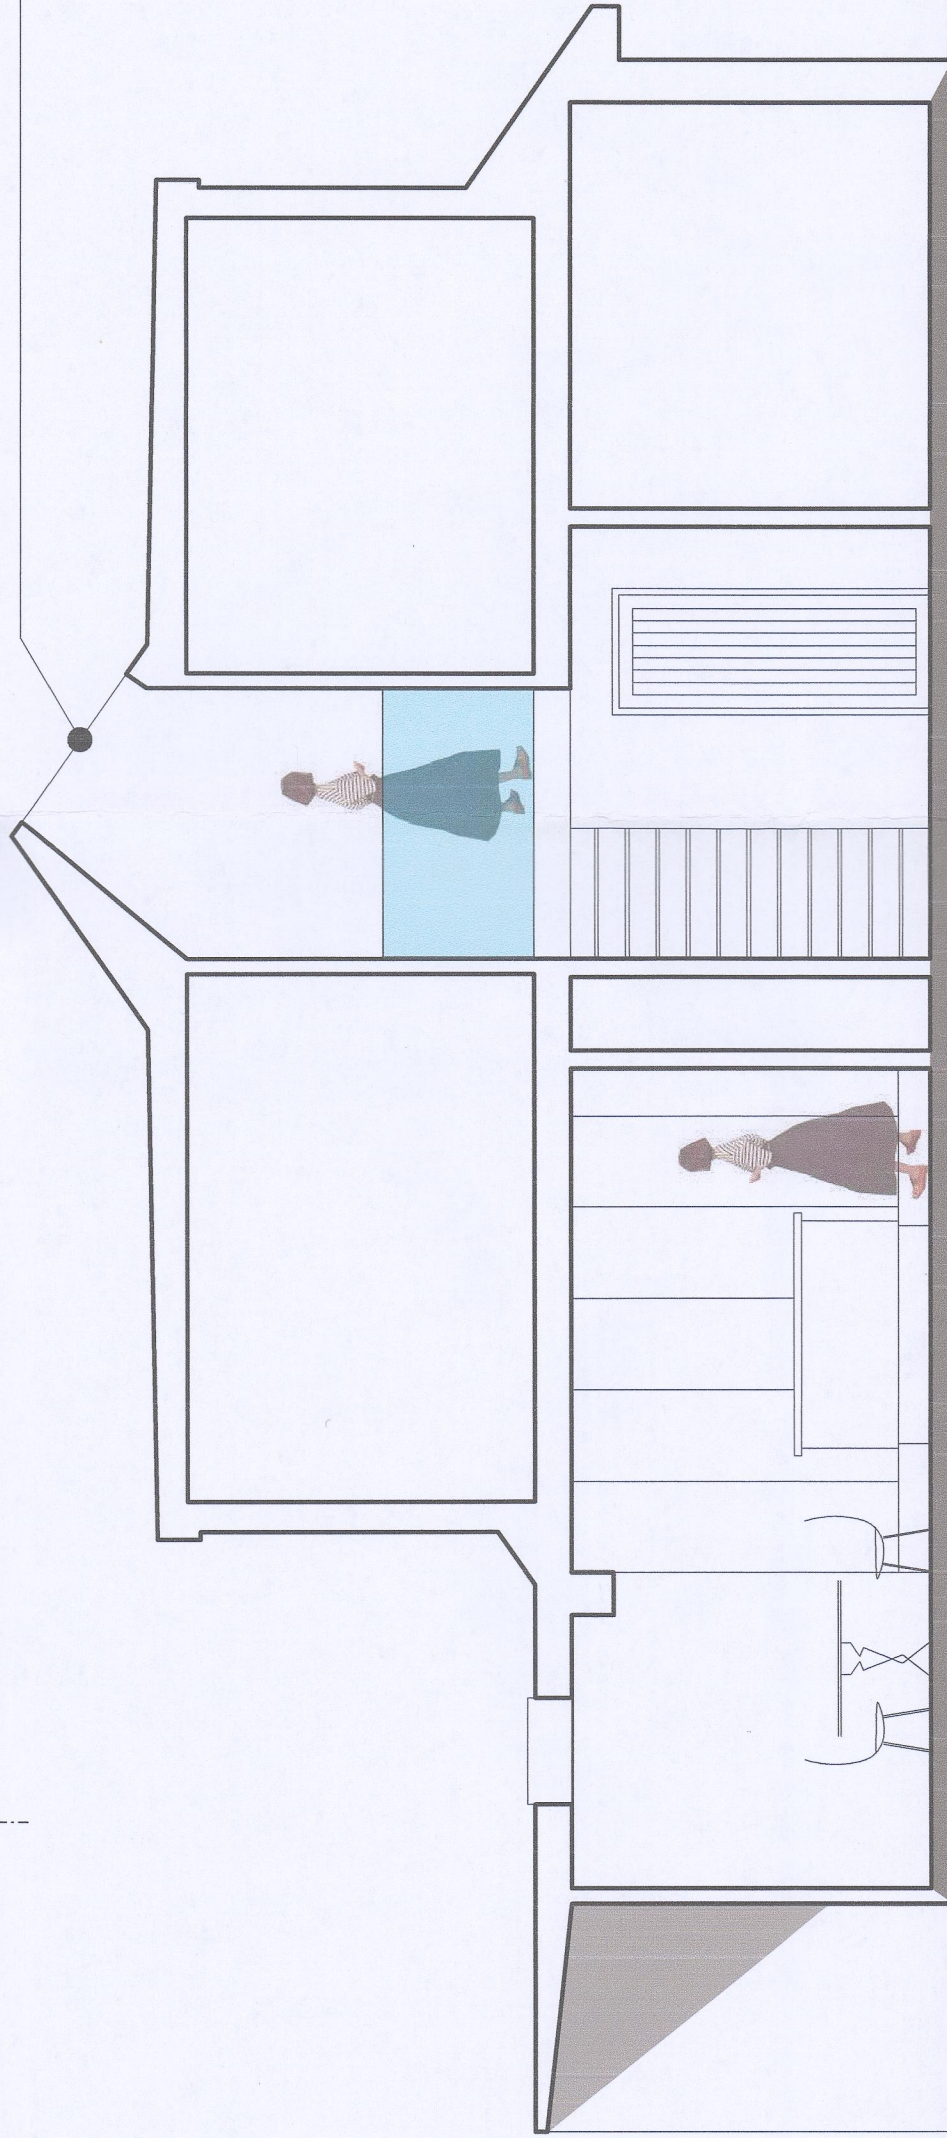

PROPOSED SECTION A__A

PROPOSED SIDE ELEVATION

slot window unit

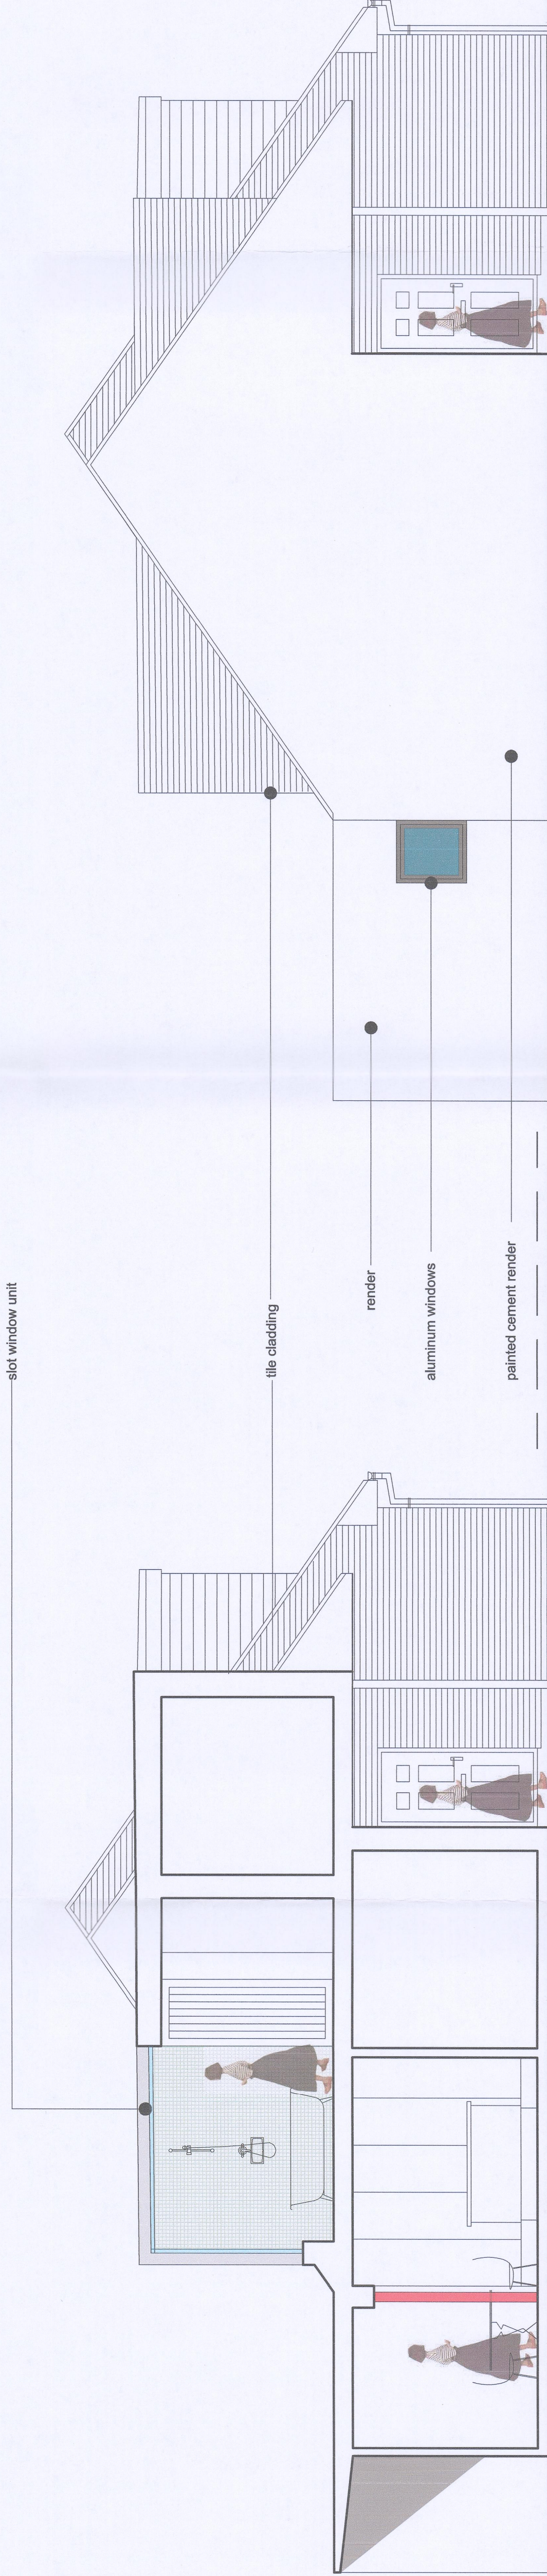

PROPOSED SECTION B__B

PROPOSED SIDE ELEVATION

210010

MTCBC
AMENDED PLANS
- 1 JUL 2021
RECEIVED