





NO.	NOTES
1	All dimensions in millimetres unless otherwise stated.
2	Do not scale off drawing. All dimensions to be checked on site by contractor.
3	Drawings to be used for purposes of Planning Application only.
4	These are not Construction Drawings.
5	The contractor is to set out, check and co-ordinate all dimensions on site during the course of works.

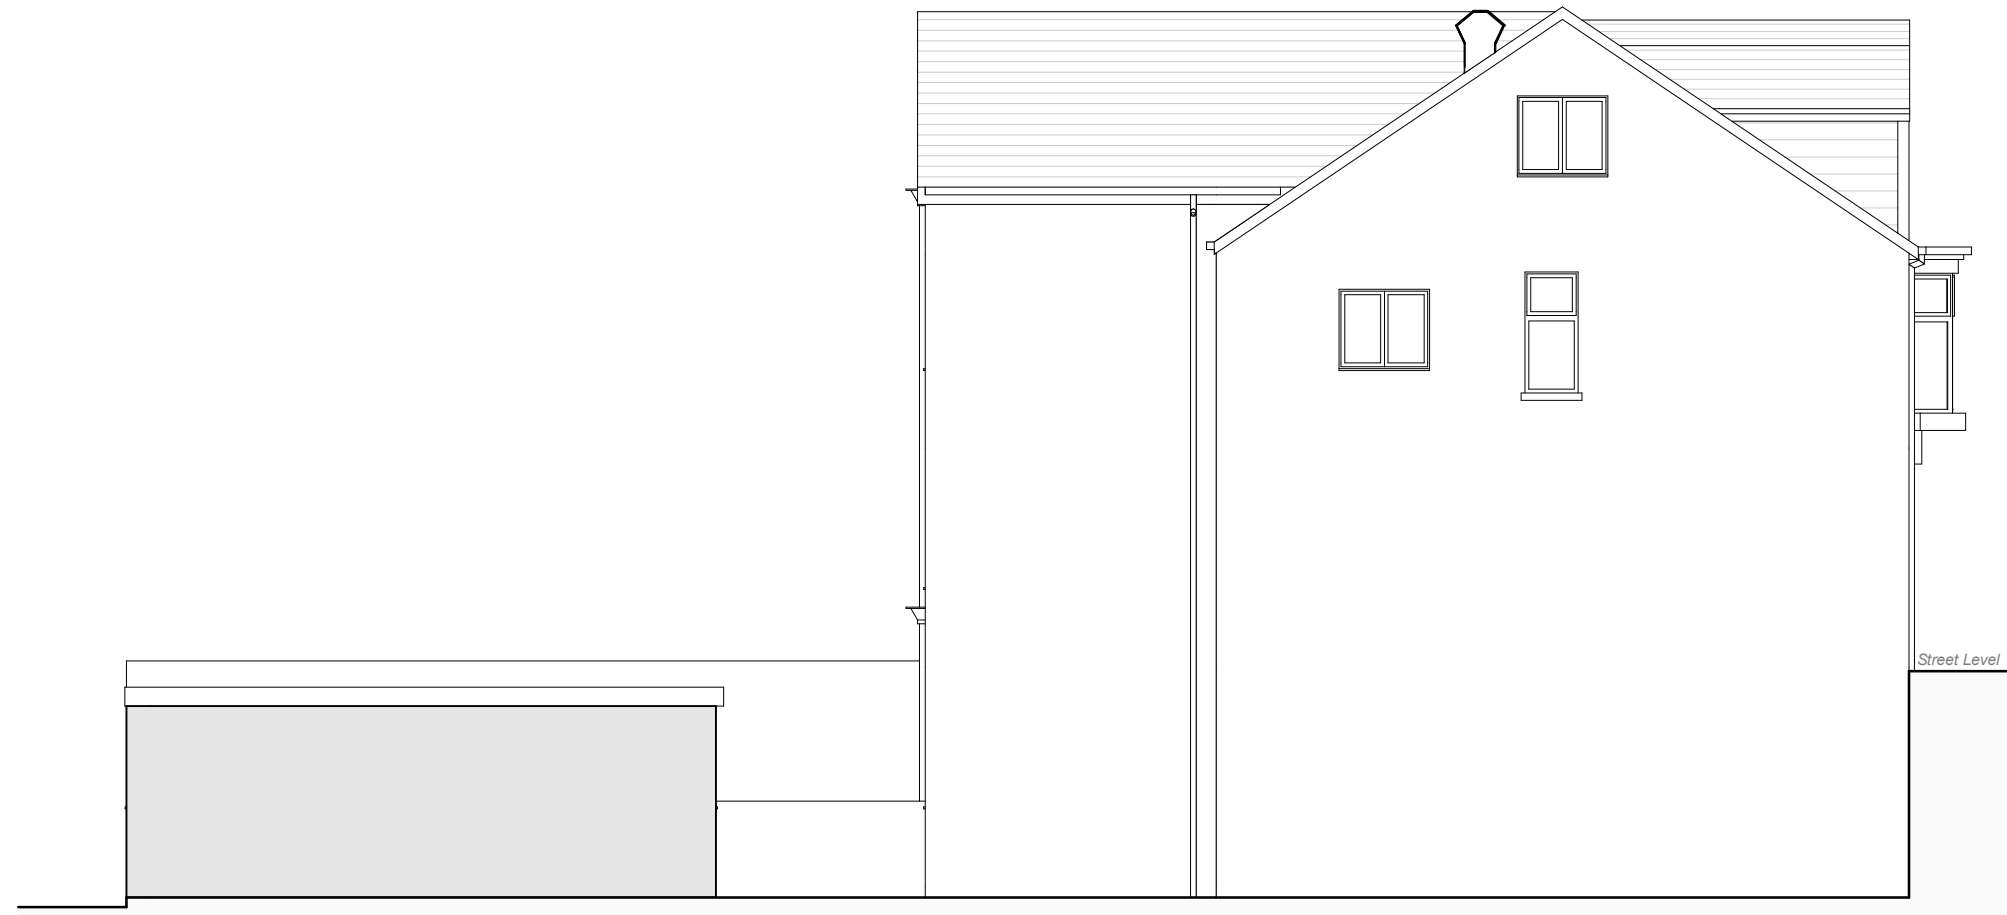

No.1 Vulcan Buildings
PROPOSED SIDE ELEVATION

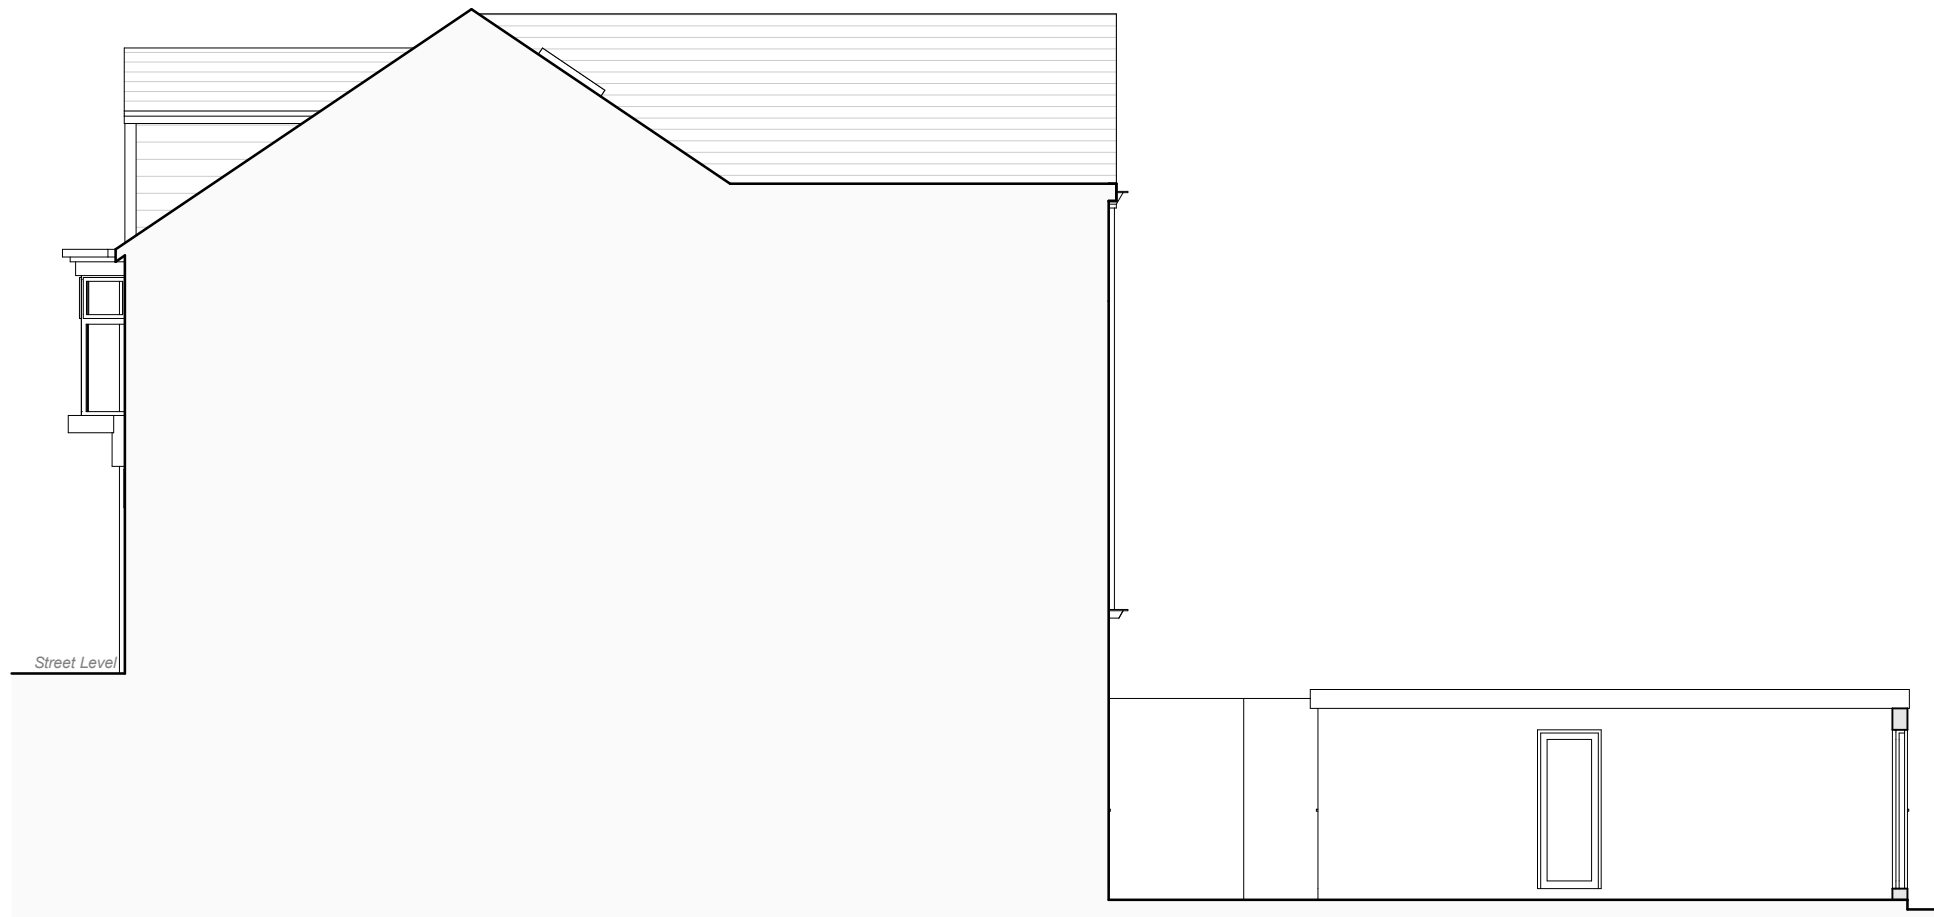

No.1 Vulcan Buildings
PROPOSED SIDE ELEVATION



REVISIONS:

SHEET TITLE:
Proposed Side Elevations
- No.1 Vulcan Buildings

PROJECT DESCRIPTION:
PROJECT:
SITE: No.1 and No.2 Vulcan Buildings, Brecon Road,
Merthyr CF47 8NH
CLIENT: Udam Singh and Jasvir Kaur



DATE:
November 2023

SCALE:
1 :100

SHEET:
A-3