


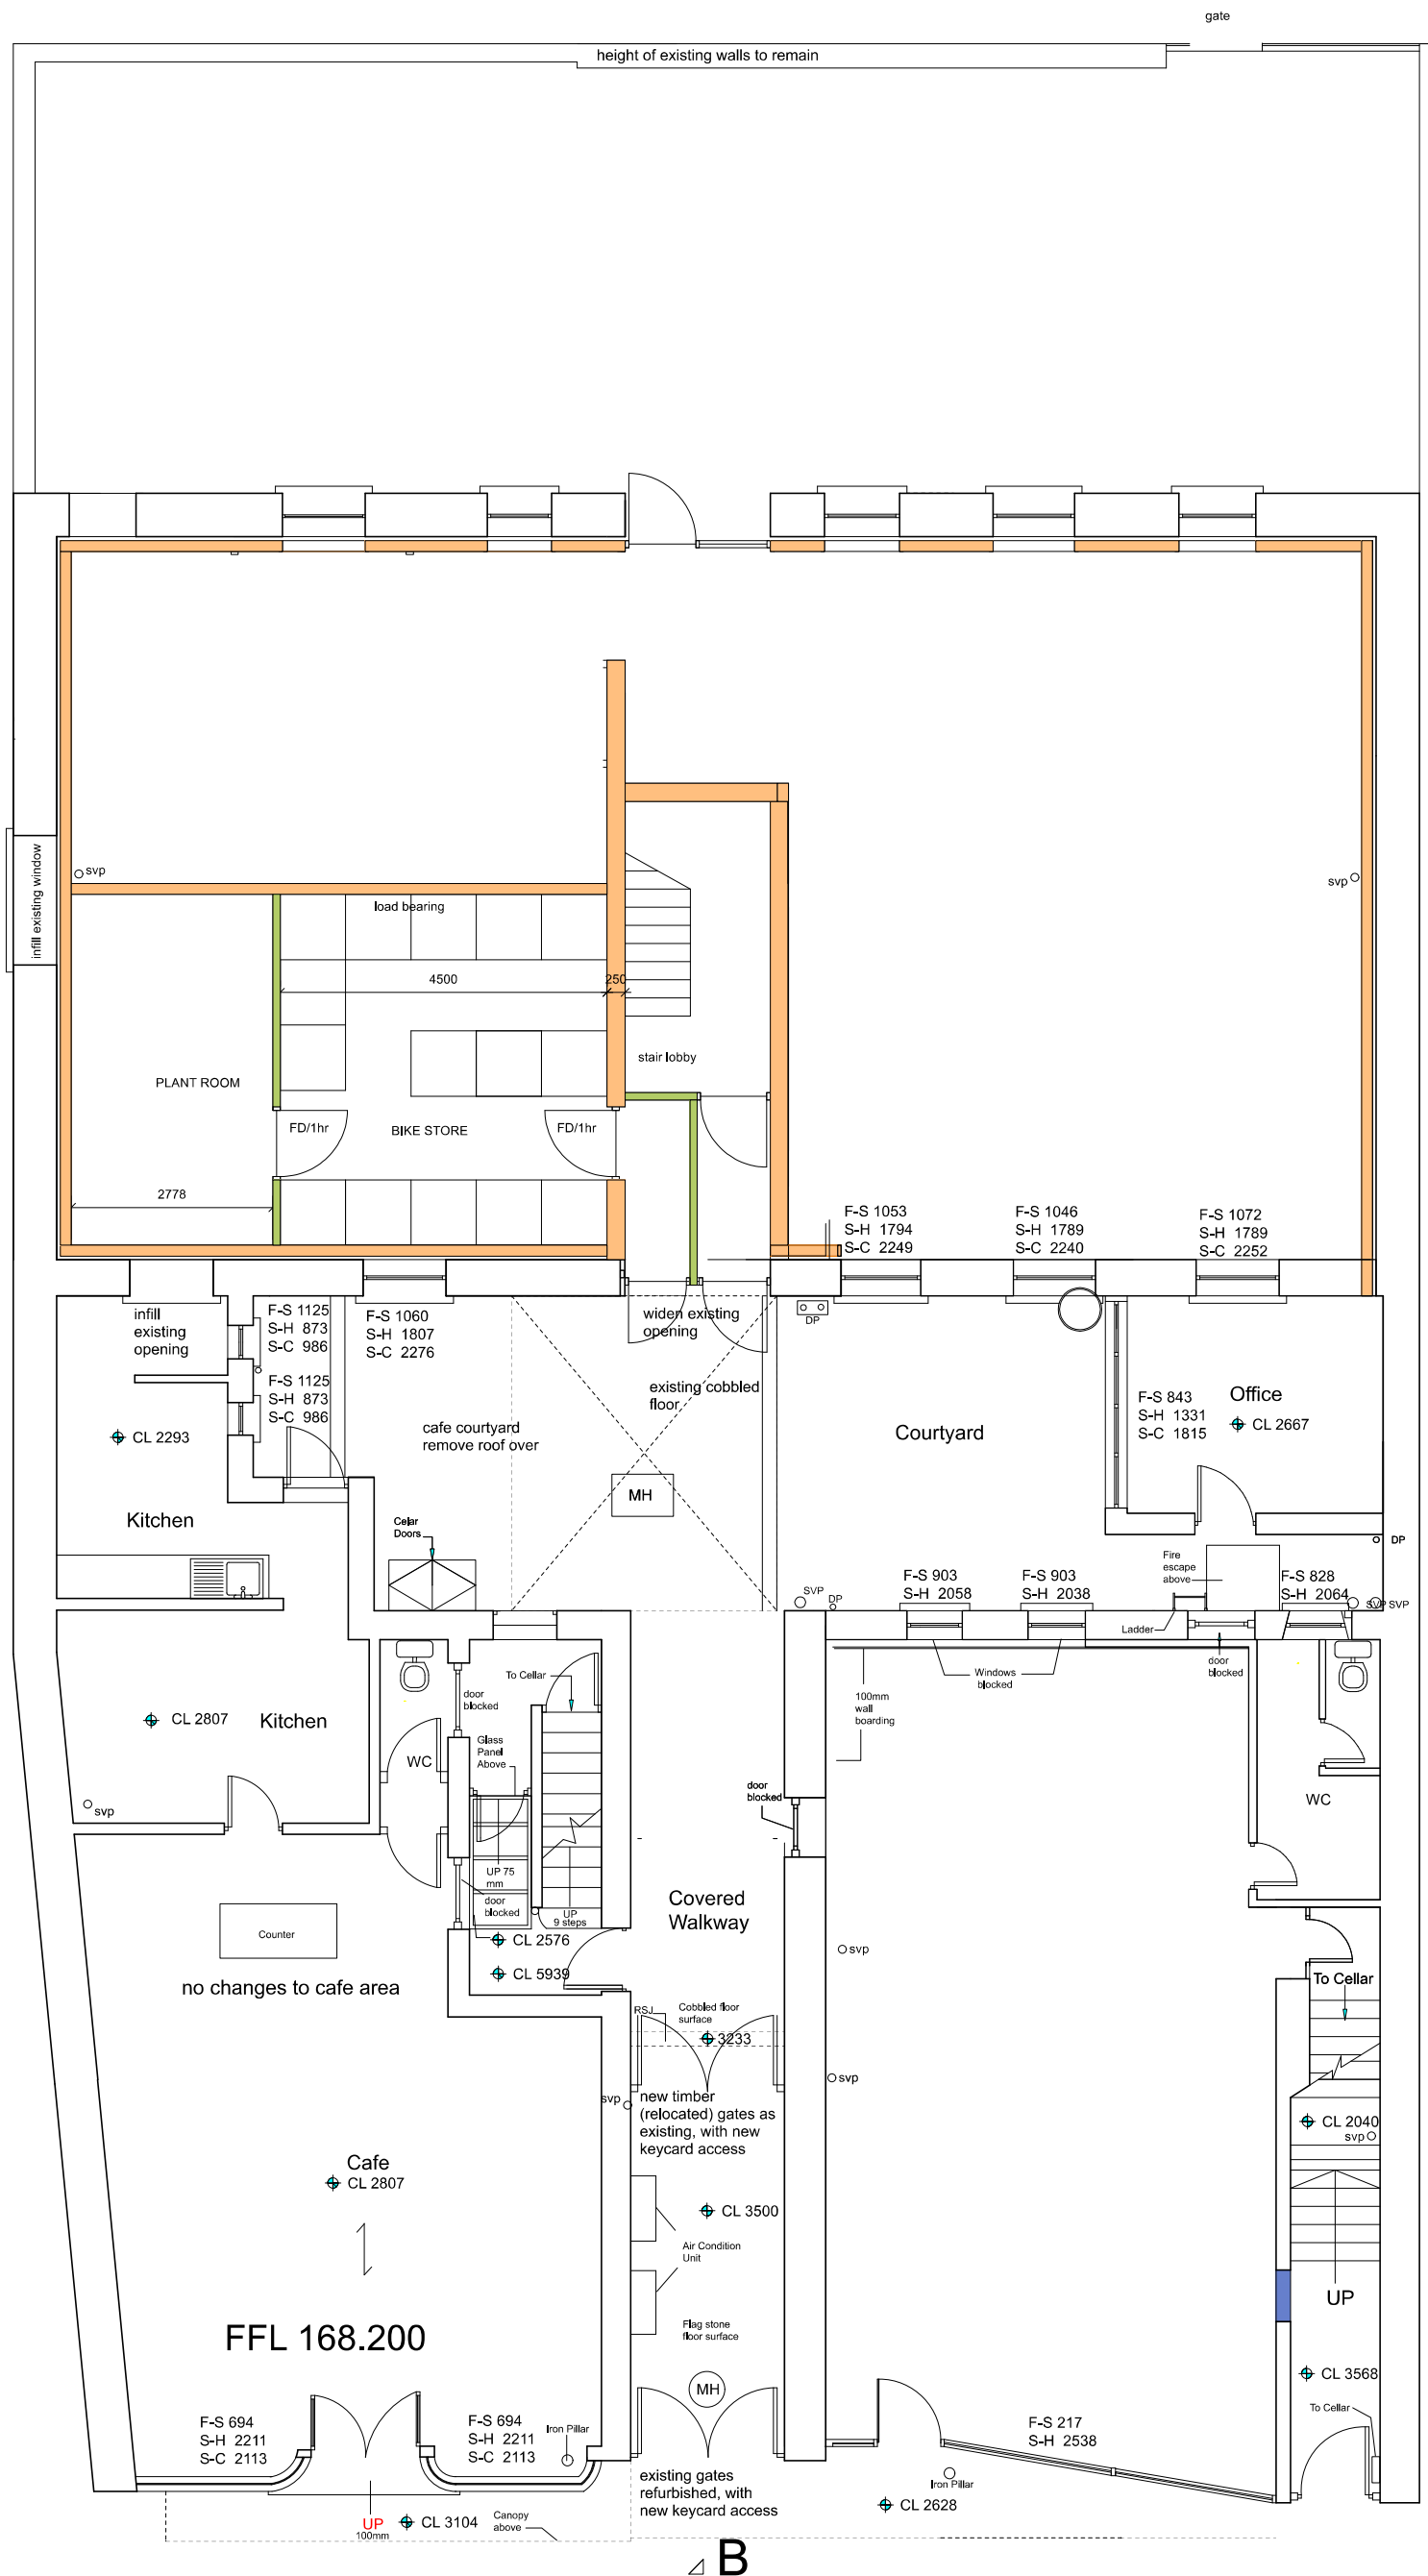

EXISTING GROUND FLOOR PLAN

George and Co.

Proposed refurbishment of

Howfield Bakery, High Street, Merthyr Tydfil

933. 2	EXISTING plans
sketch	1:50@A1 MAY '23 SG
George + Co Crownford House, Swan Street, Merthyr Tydfil, Mid Glamorgan, Wales, CF47 8EU TEL 07830328652 hello@georgeandco.studio	
DO NOT SCALE THIS DRAWING	©George and Co.