


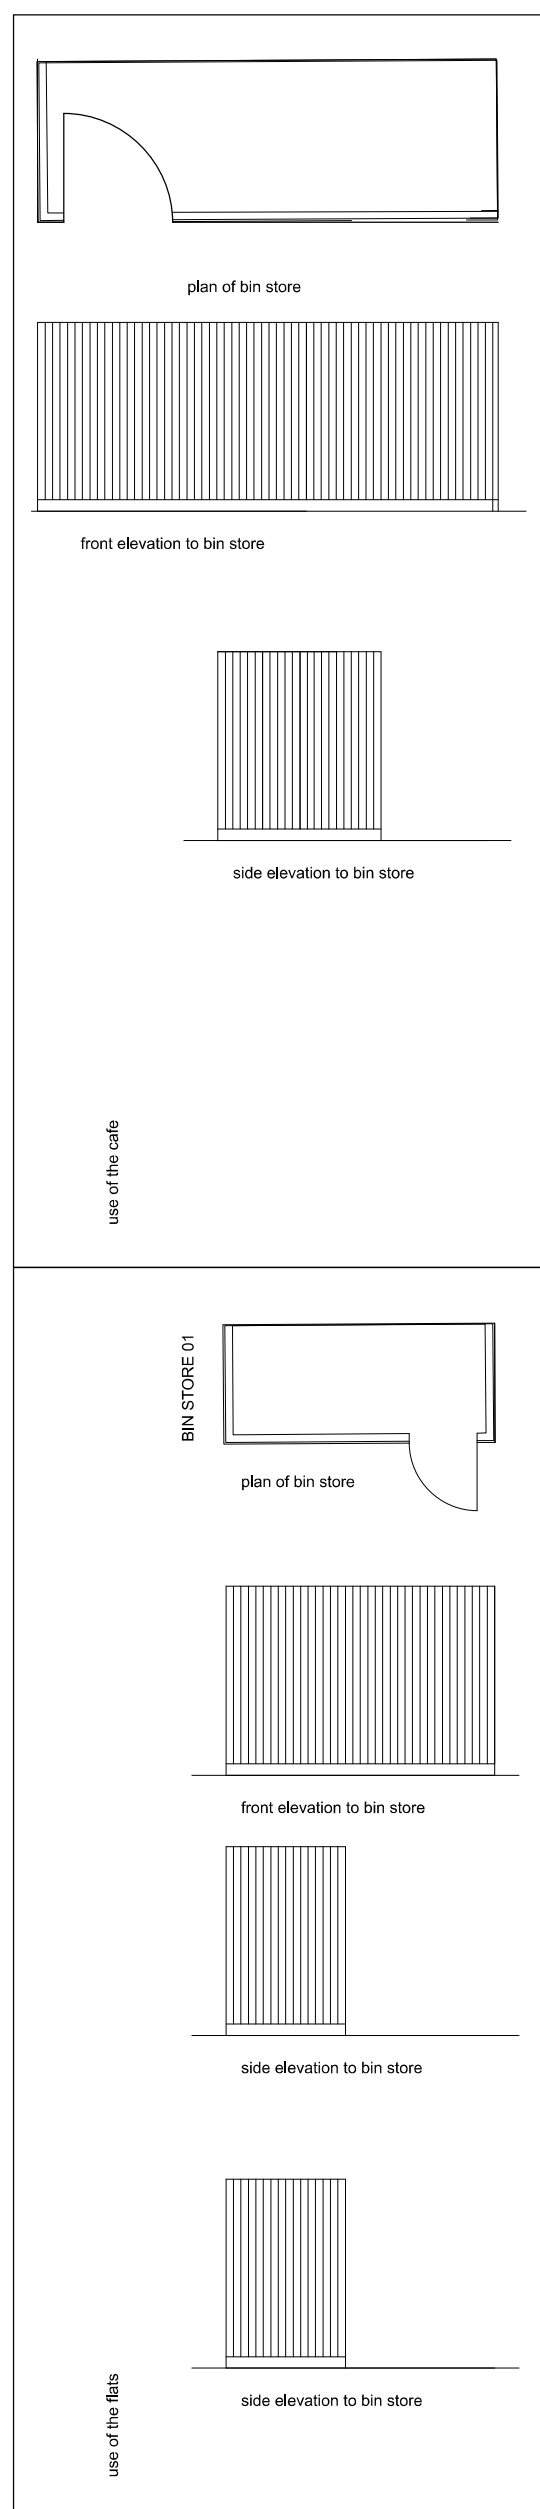

 George and Co.

Proposed refurbishment
of

Howfield Bakery, High
Street, Merthyr Tydfil

933. 3		Proposed plans	
sketch	1:50@A1	MAY '23	SG
George + Co Crownford House, Swan Street, Merthyr Tydfil, Mid Glamorgan, Wales, CF47 8EU TEL 07830328652 hello@georgeandco.studio			
DO NOT SCALE THIS DRAWING		©George and Co	