


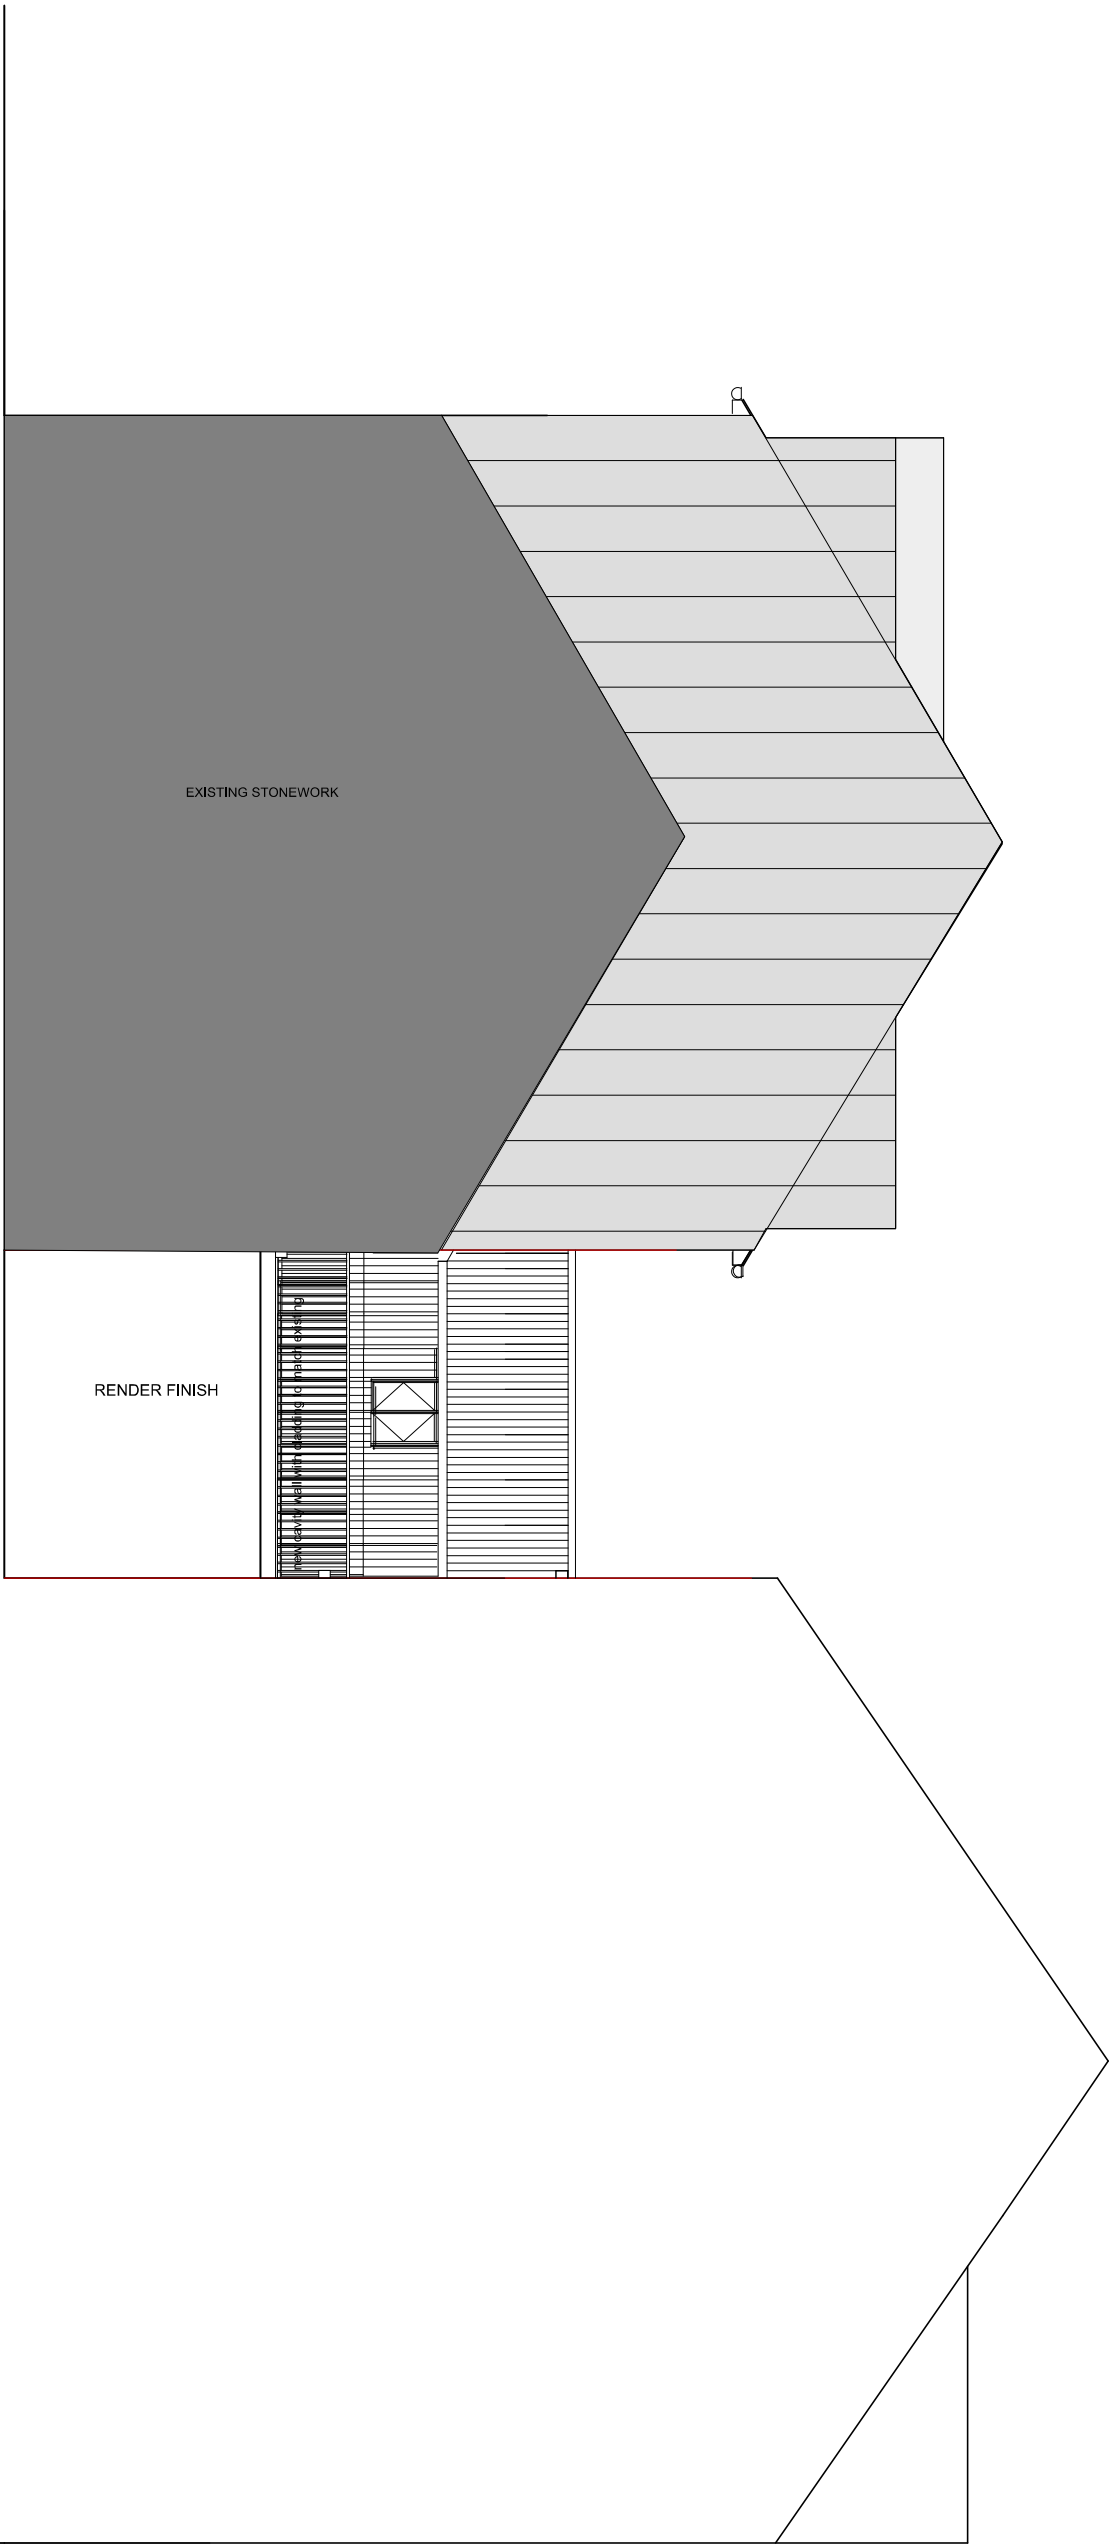

PROPOSED SIDE ELEVATION

 George and Co.

Proposed refurbishment of
Howfield Bakery, High Street, Merthyr Tydfil

933. 4		Proposed SIDE	
sketch	1:50@A1	MAY '23	SG
George + Co Crownford House, Swan Street, Merthyr Tydfil, Mid Glamorgan, Wales. CF47 8EU TEL 07830328652 hello@georgeandco.studio			
DO NOT SCALE THIS DRAWING			©George and Co.