




EXISTING ELEVATION F

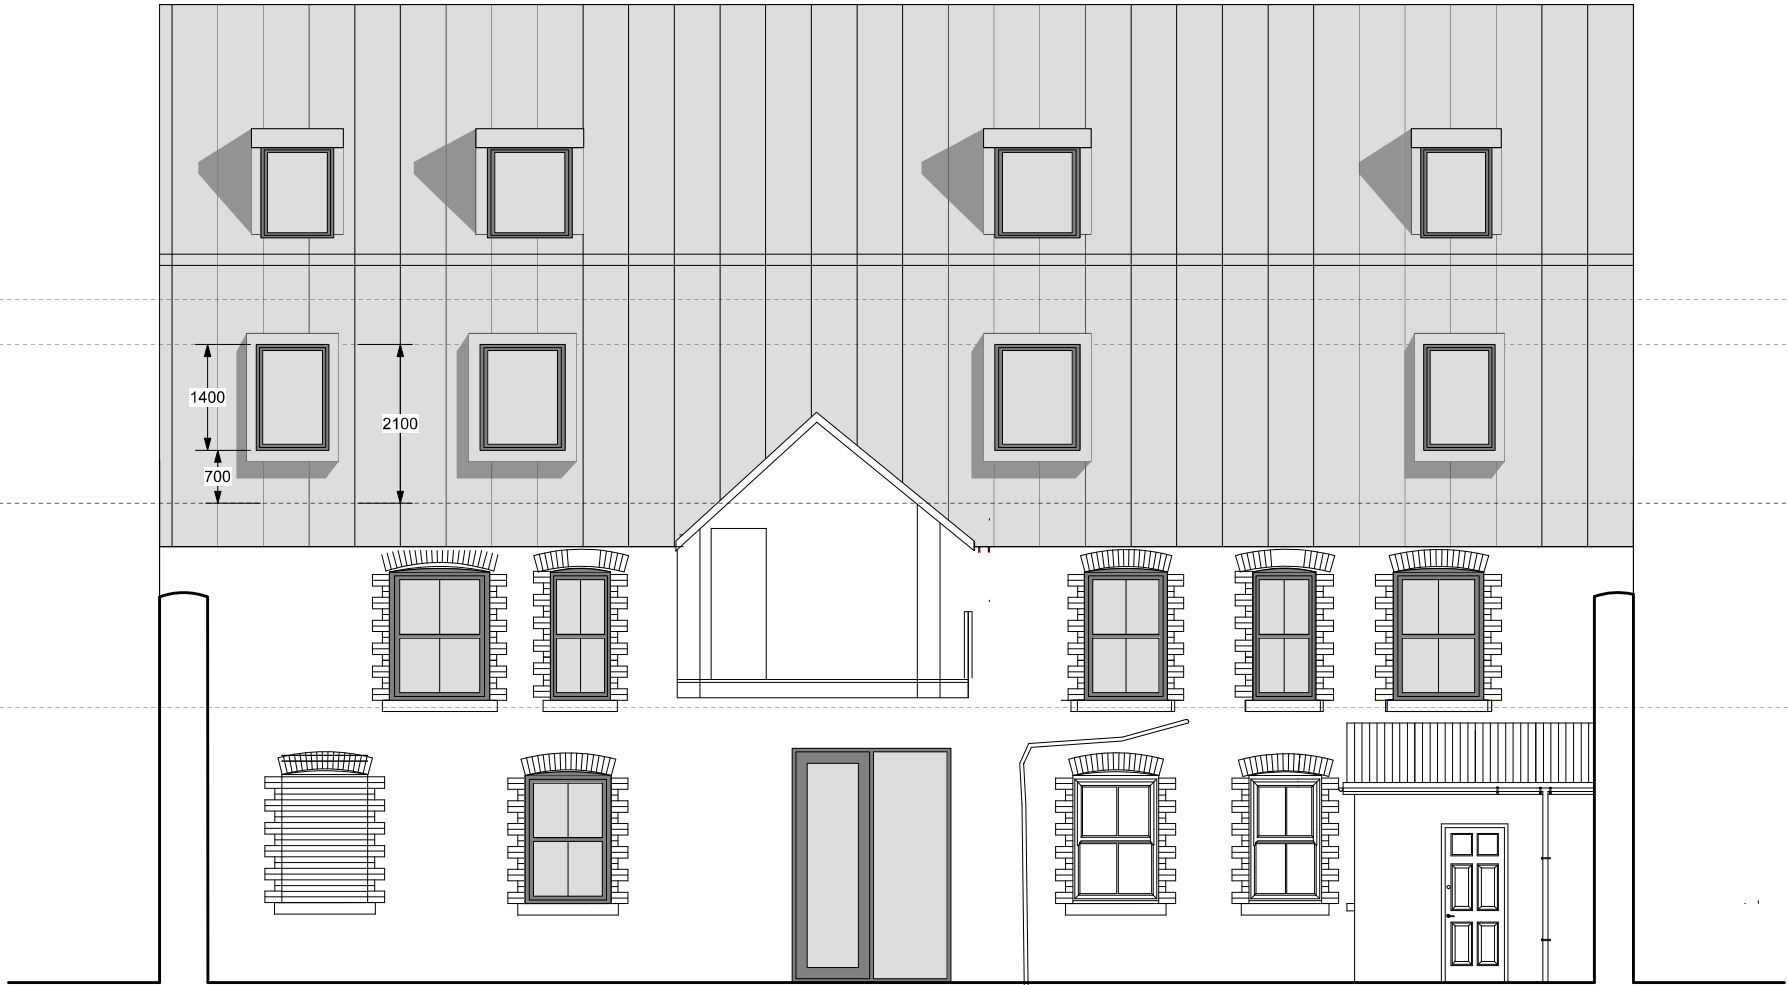

PROPOSED ELEVATION/SECTION F