



NOTES:
THIS DRAWING IS SEPARATE. IT IS NOT TO BE USED FOR ANY OTHER WORK. TO PREVENT DIMENSIONS ONLY. ANY DISCREPANCIES TO BE NOTIFIED TO THE ARCHITECT.

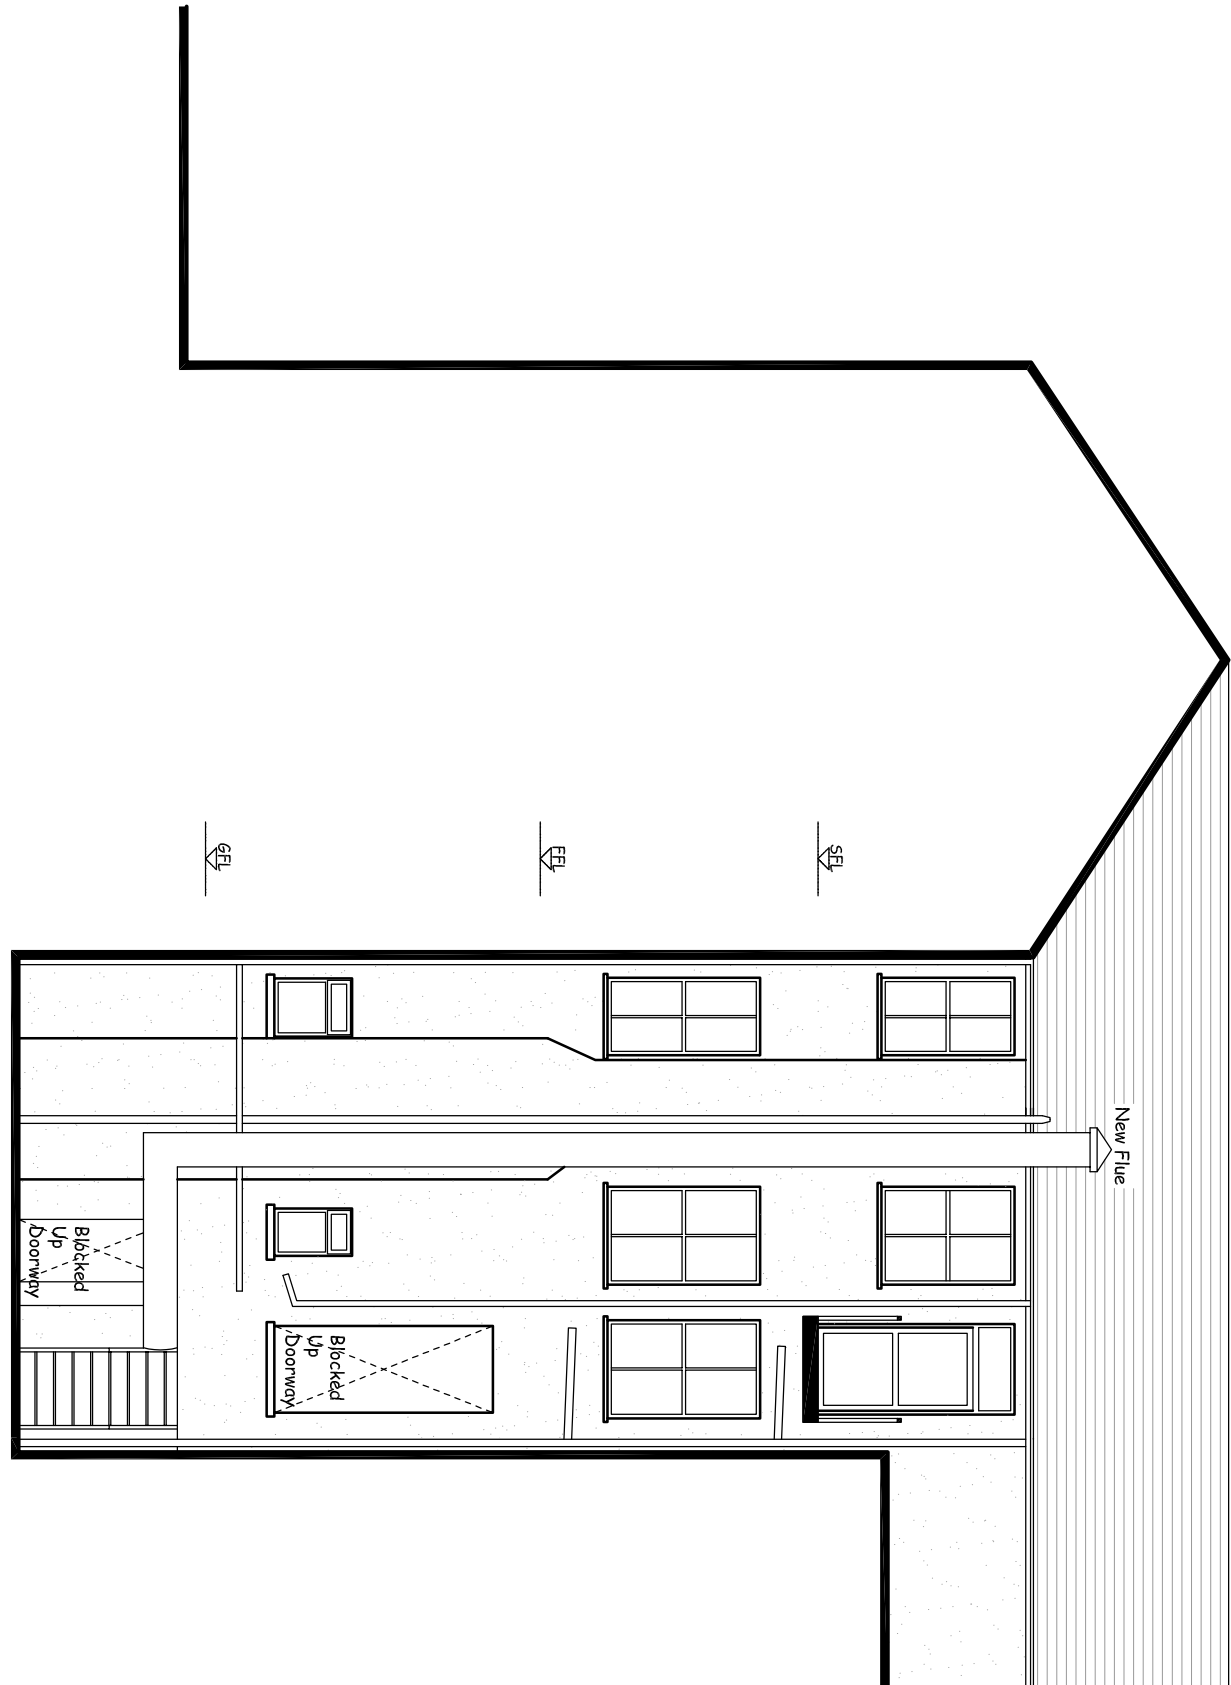

Proposed East Courtyard Elevation

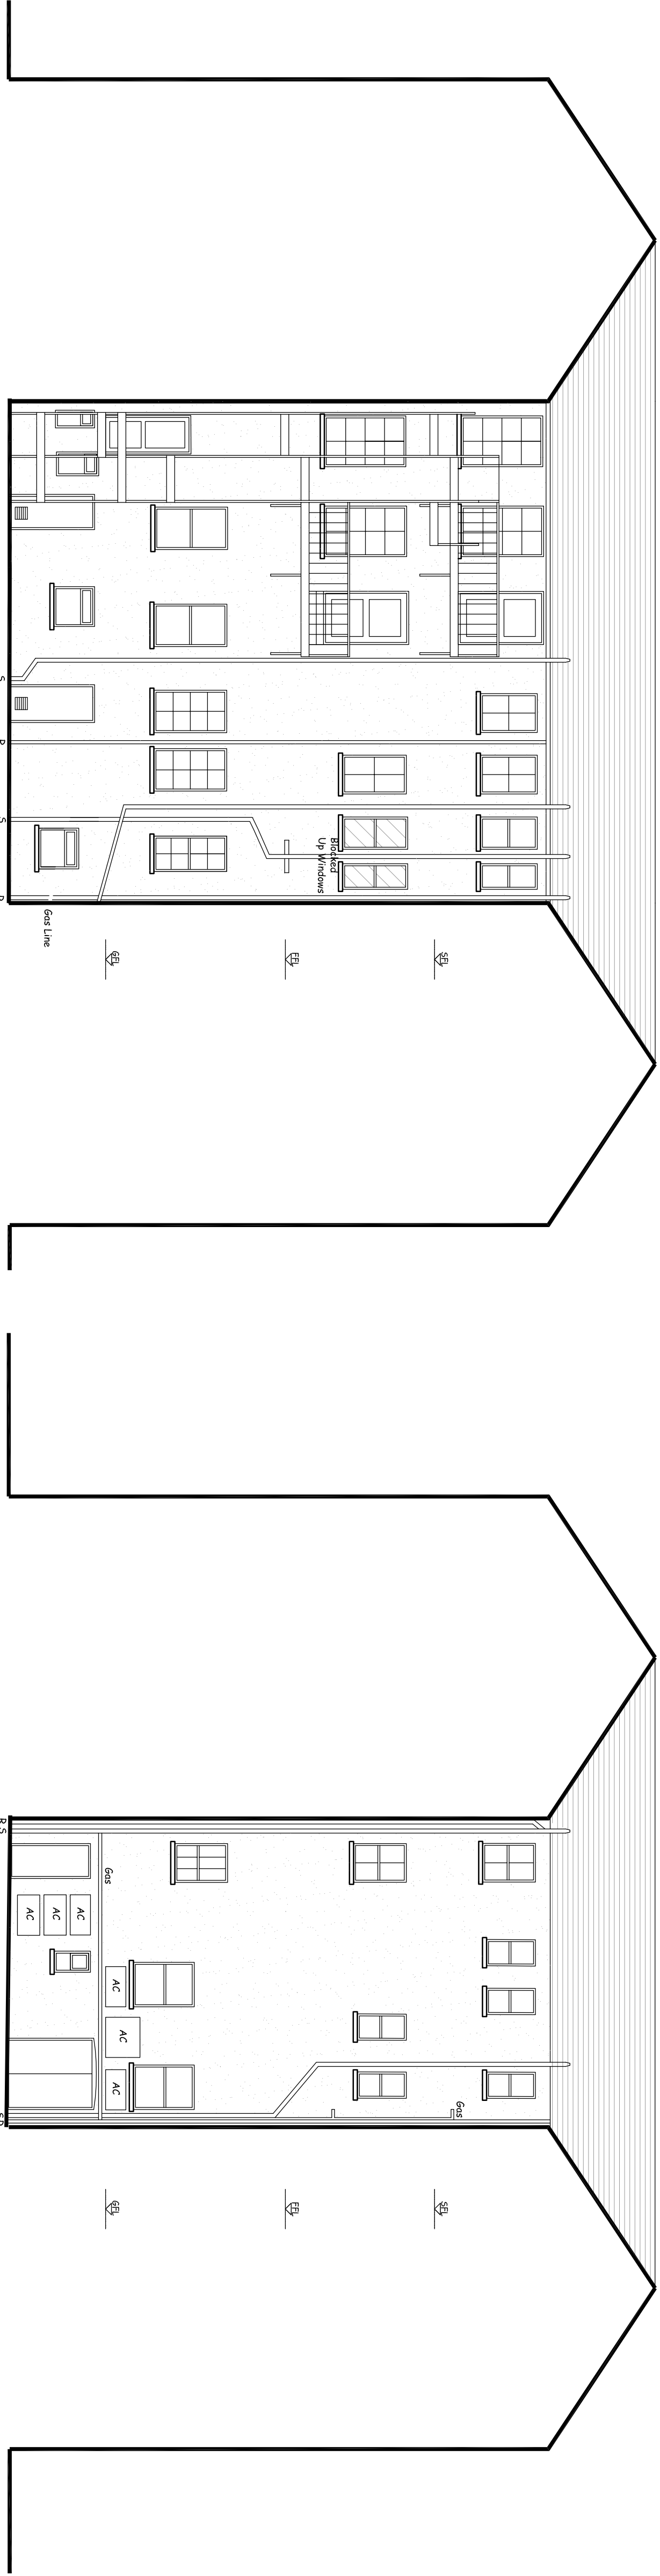

Proposed North Courtyard Elevation



Proposed West Courtyard Elevation

ALL SECOND FLOOR
SHOWN INDICATIVELY

A		New Flue position changed.	27.09.21
REVISIONS			

ARCHITECTS
SUSTAINABLE ARCHITECTURE
RICHARD ANDREWS
ARCHITECTS
THE STONE HOUSE OFFICE, 29-26
STATION STREET, WERTHYR, TYDFFIL
NP23 5JG
TEL: 01653 744144
FAX: 01653 744144
EMAIL: info@richardandrews.co.uk
www.richardandrews.co.uk

JOB
56, 57, GLEBELAND
STREET,
117, 118, 119 HIGH
STREET, WERTHYR TYDFFIL
DRAWING
PROPOSED
COURTYARD
ELEVATIONS

Number
R257-03 A1
Scale
1:100
Date
10/21
Drawn
BK
Checked