


MATERIALS:

Glebeland Street Elevation

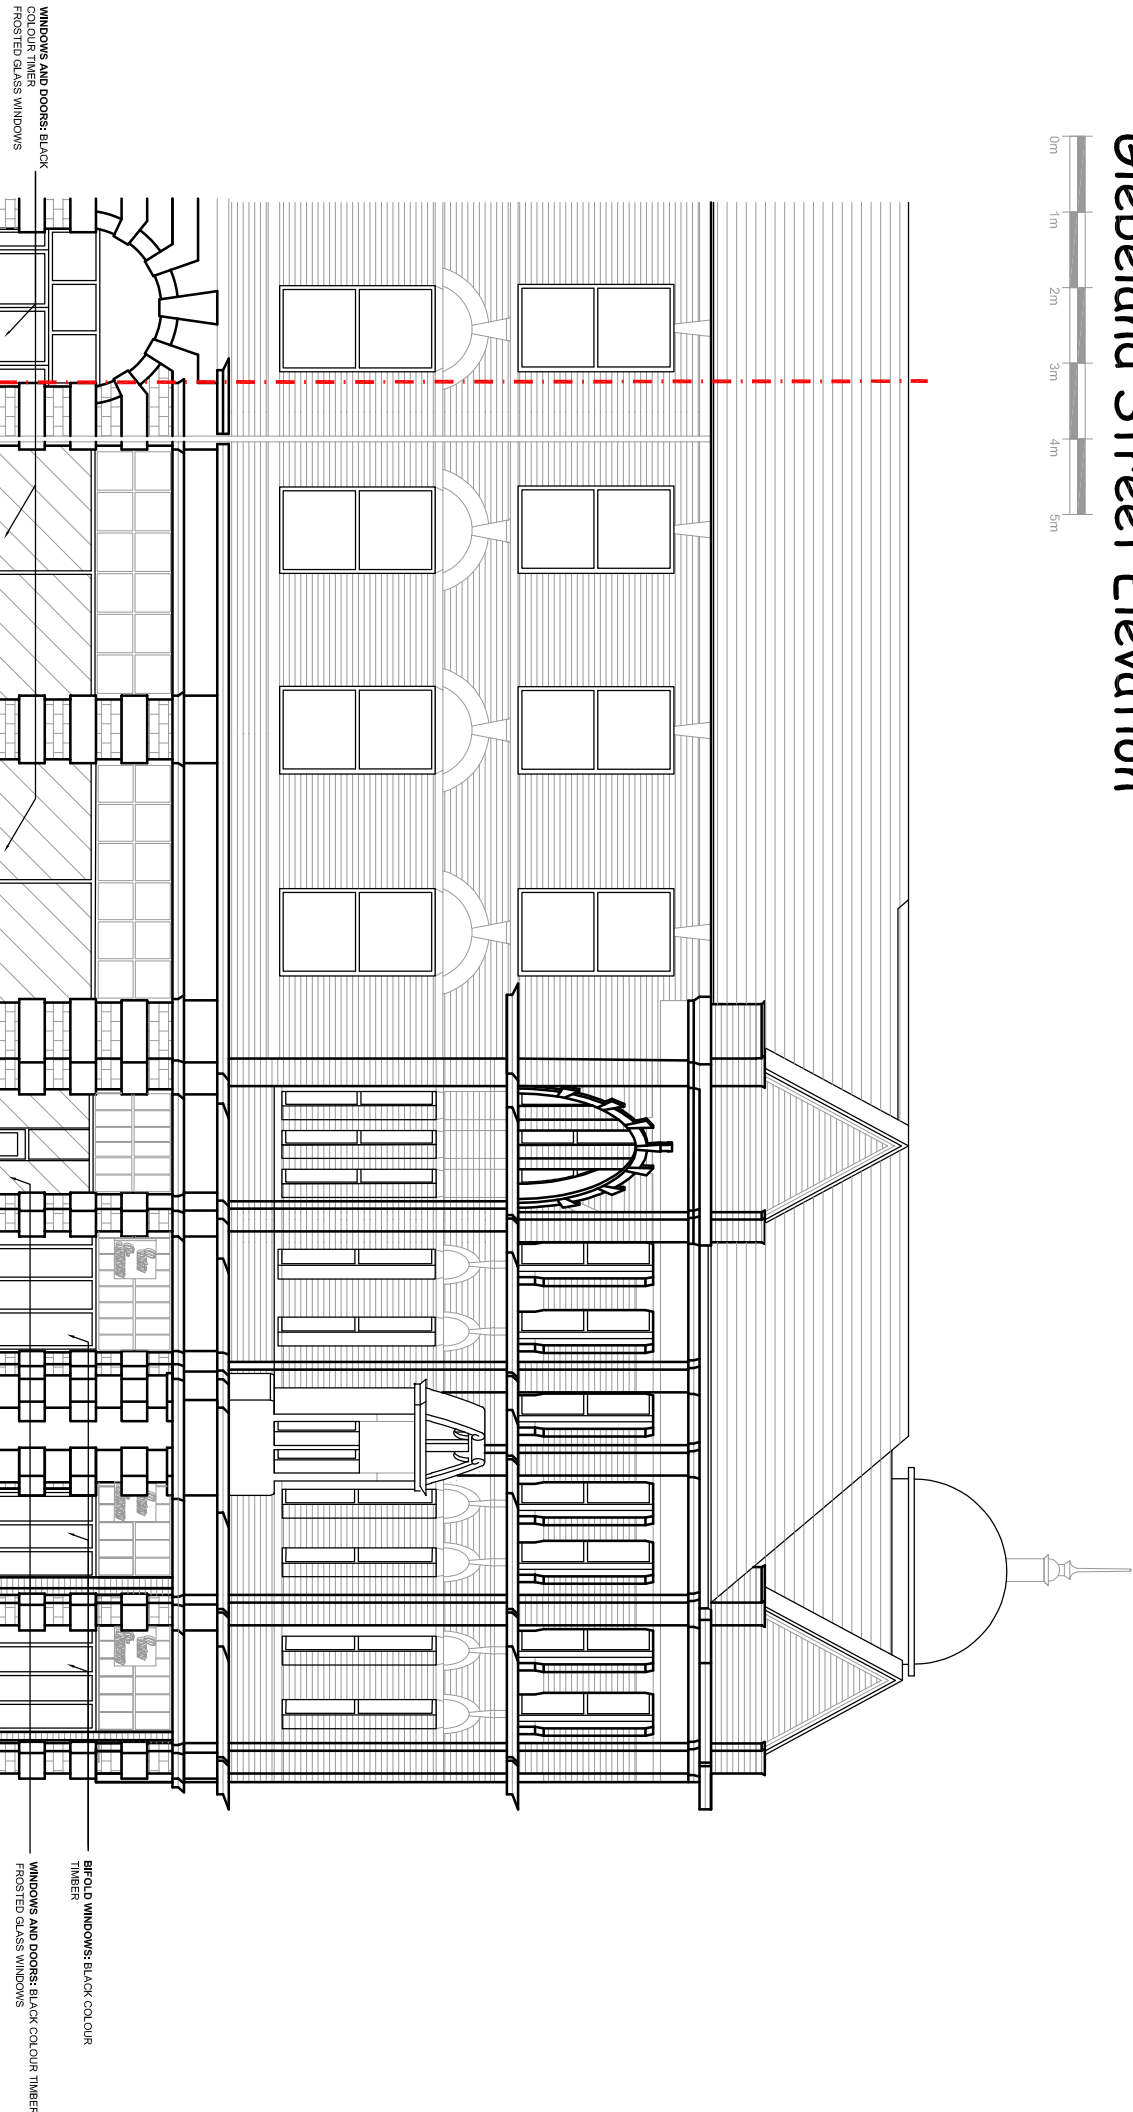


High Street Elevation



Post Office Lane Elevation



High Street Elevation

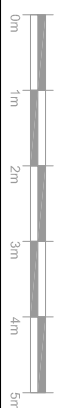

PERMISSIONS

THE STABLES, THE ESTATES OFFICE, 25-26
GOLD TOPS NEWPORT NP20 4PG

www.ra-architects.co.uk

STREET, MERTHYR TYDFIL

LEVATIONS

2630-03 A1

10/21	EK	RA
-------	----	----