


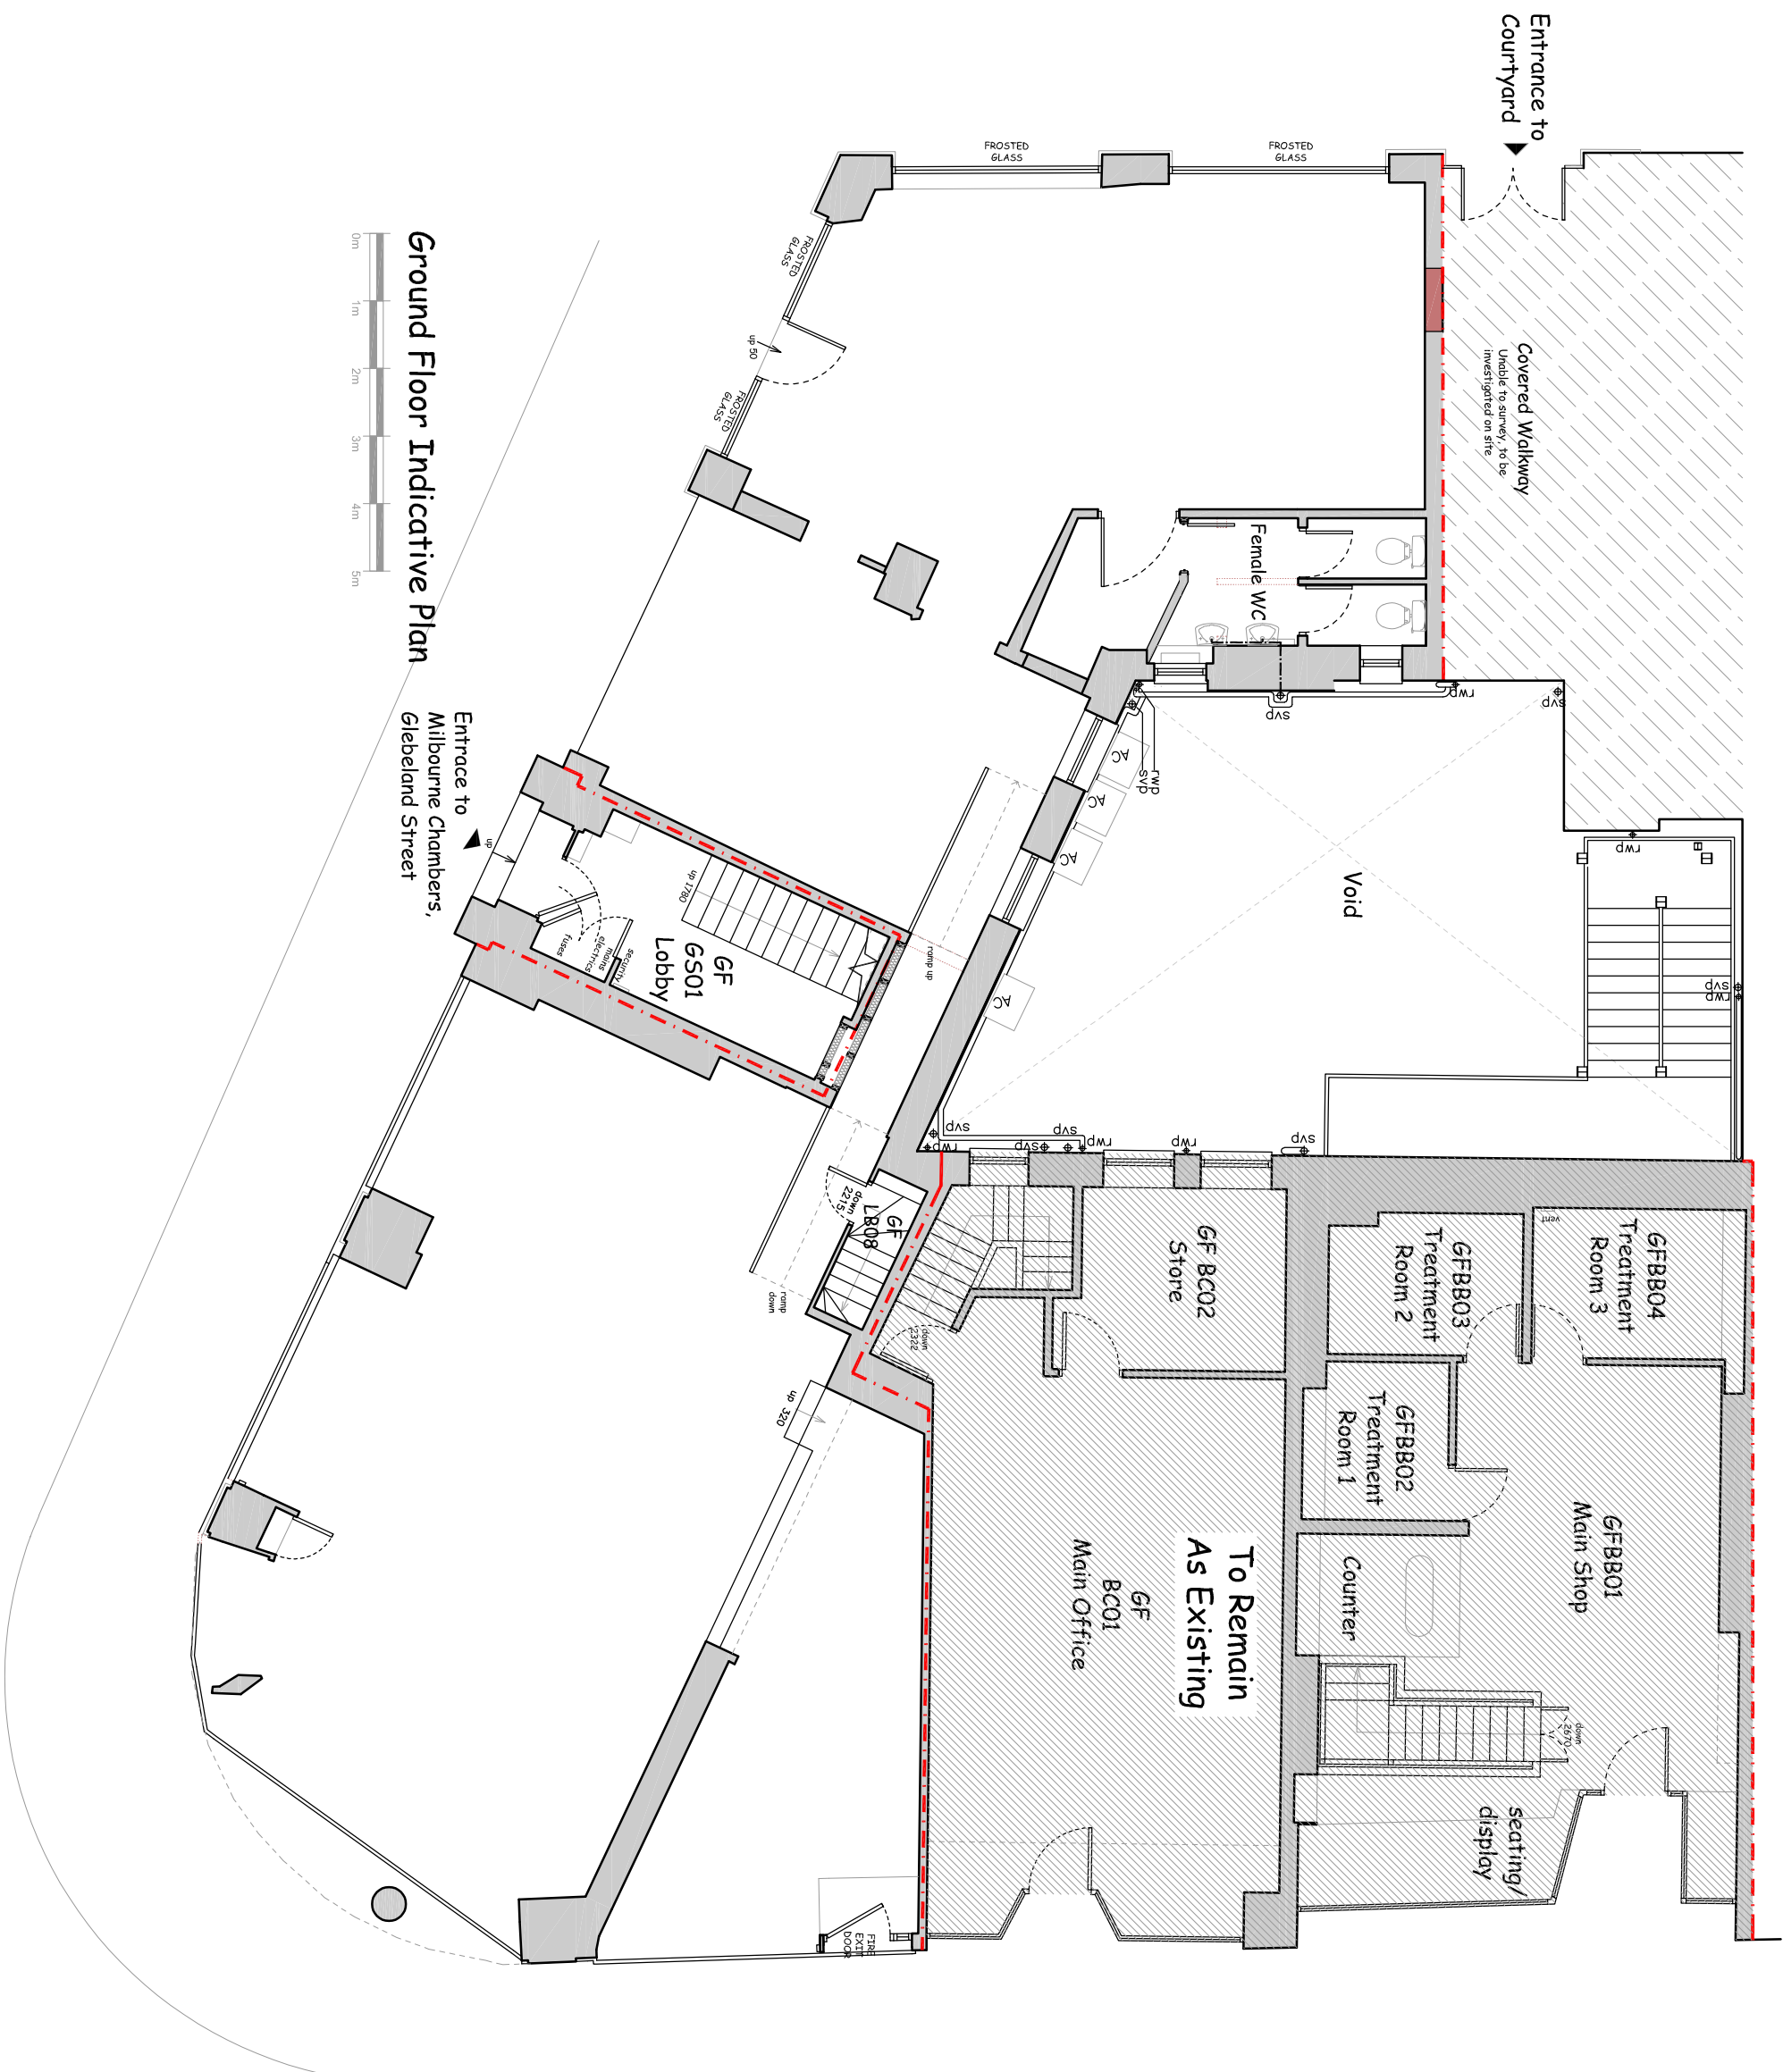

R630-01 A3

**NOTES:**  
THIS DRAWING IS COPYRIGHT.  
DO NOT SCALE FROM THIS DRAWING.  
WORK TO FIGURED DIMENSIONS ONLY.  
CHECK ALL DIMENSIONS ON SITE.  
ANY DISCREPANCIES TO BE NOTIFIED  
TO THE ARCHITECT.

|           |   |  |
|-----------|---|--|
| REVISIONS | I |  |
|           | I |  |
|           | I |  |

 RICHARD ANDREWS  
ARCHITECTS  
sustainable:modern:creative

THE STABLES, THE ESTATES OFFICE, 25-26  
GOLD TOPS, NEWPORT, NP20 4PG  
PHONE: 01633 744144

EMAIL: [admin@ra-architects.co.uk](mailto:admin@ra-architects.co.uk)

**RICHARD ANDREWS ARCHITECTS LTD.**  
REGISTERED IN ENGLAND & WALES NO.8274171.

[www.ra-architects.co.uk](http://www.ra-architects.co.uk)

Job  
56, 57, GLEBELAND  
STREET,  
117, 118, 119 HIGH  
STREET, MERTHYR  
TYDFIL

Drawing **EXISTING PLAN**

R630-01 A3

|       |       |       |         |
|-------|-------|-------|---------|
| Scale | Date  | Drawn | Checked |
| 1:100 | 10/21 | EK    | RA      |