

4
KEY -



WOODEN SEAT IN BANK
COBBLE FLOOR



HEDGE HOG ENTRANCES
CREATED IN FENCE



HEDGE HOG HOUSE



BUG MOTEL



GATES


POSSIBLE NATIVE SPECIES OF PLANTS AND TREES:

SORBUS, MALUS, QUERCUS,
BIRCH, BEECH, PLUM
CHERRY, LARCH, PINE

BLUEBELL, PRIMROSE, SORREL,
ANEMONE, TEASLE, SCABIOUS,
IRIS, FORGET ME NOT, FOXGLOVE,
FERNS, CHAMOMILE, SEDUM,
ALCHEMILLA, CYCLAMEN,
TAVALEGIA, LILY OF THE VALLEY,
DOG ROSE, ASUGA,
PERIWINKLE, KASPERGARY, STRAWBERRY, SUMMER, CAMPANULA, VALERIAN

AREA TO THE WEST OF BUILDING HAS BEEN UNTOUCHED DURING PRELIMINARY WORKS. AREA TO THE EAST OF THE BUILDING WAS SLOPED UPWARDS TO THE EAST. Existing

SLOWLY FOUND WERE PLACED IN SAFETY TO THE WEST OF BUILDING. SOIL TAKEN FROM INSIDE THE BUILDING SLOPED TO NORTH OF BUILDING SHORTLY AFTER.

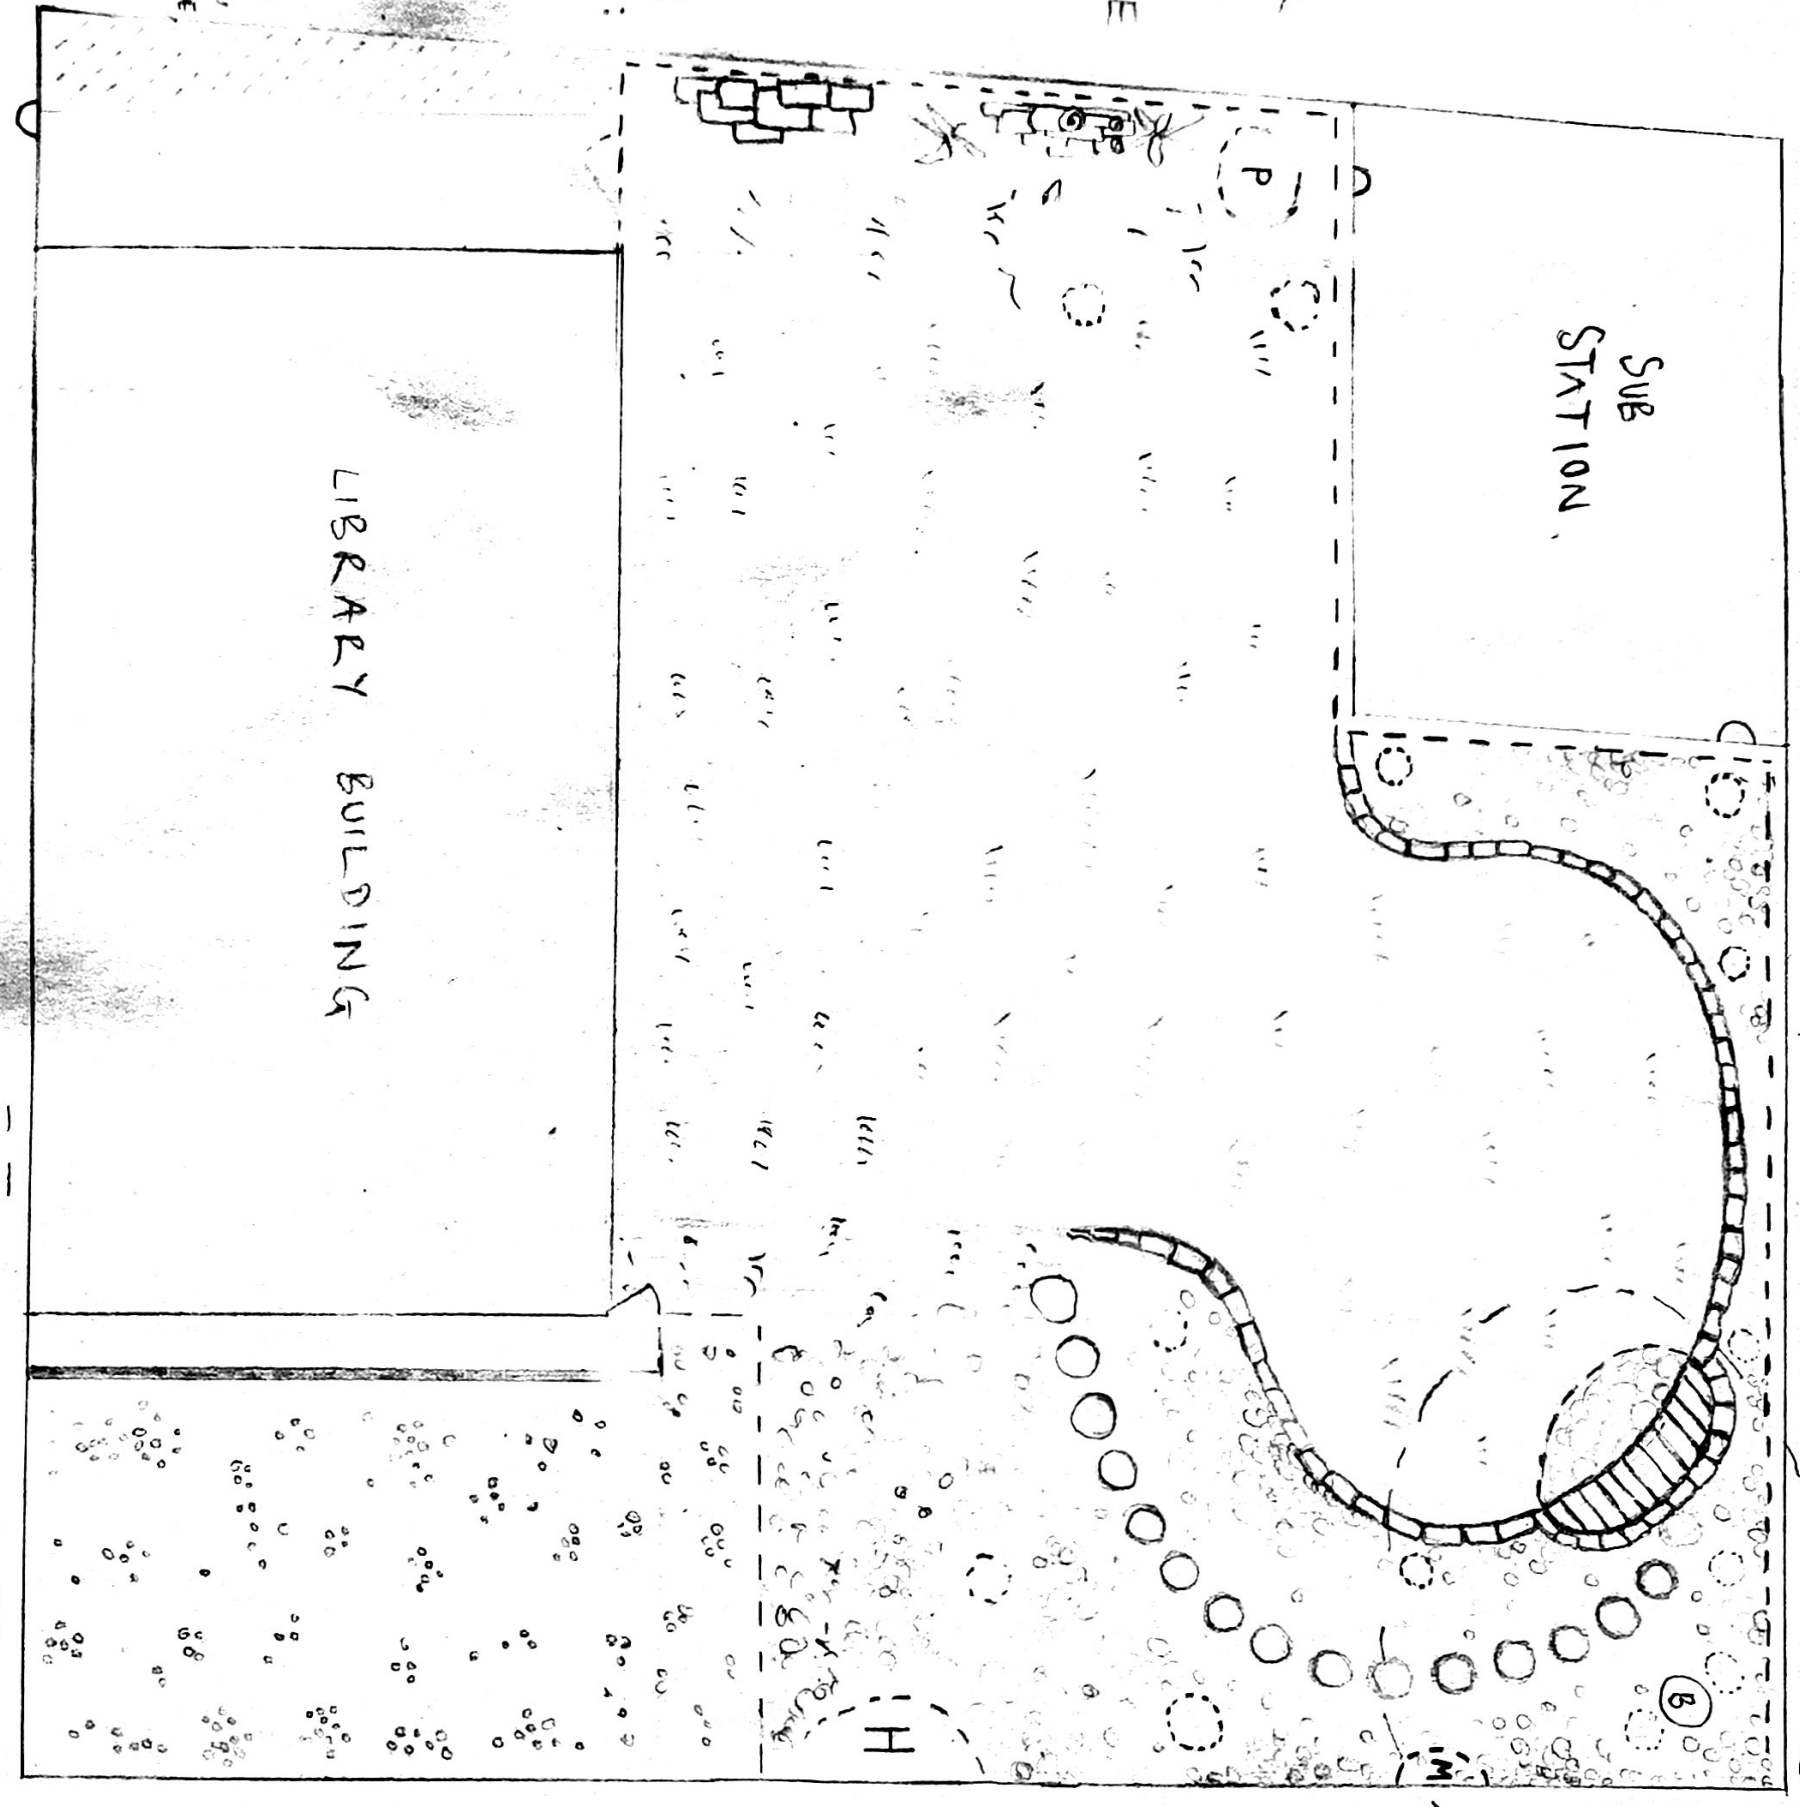

KEY -



FLOWER BED



NATIVE TREES



BIRD BATH



POND (HEDGEHOG SAFE)



LAWN


STEPPING STONES

FENCE

DRY STONE WALL



GRAVEL
CAR PARKING

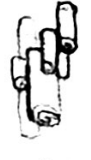

LOG PILE



STONE PILE



FERNS & BARK



COMPOSTING, WORMER
MUSHROOMS, TREE NURSERY

TITLE: PROPOSED GARDEN
AGENT: LOUISE TAYLOR

SCALE: 1:100 DATE: OCT 2021

NO: 07847 615072