


PROPOSED GROUND FLOOR

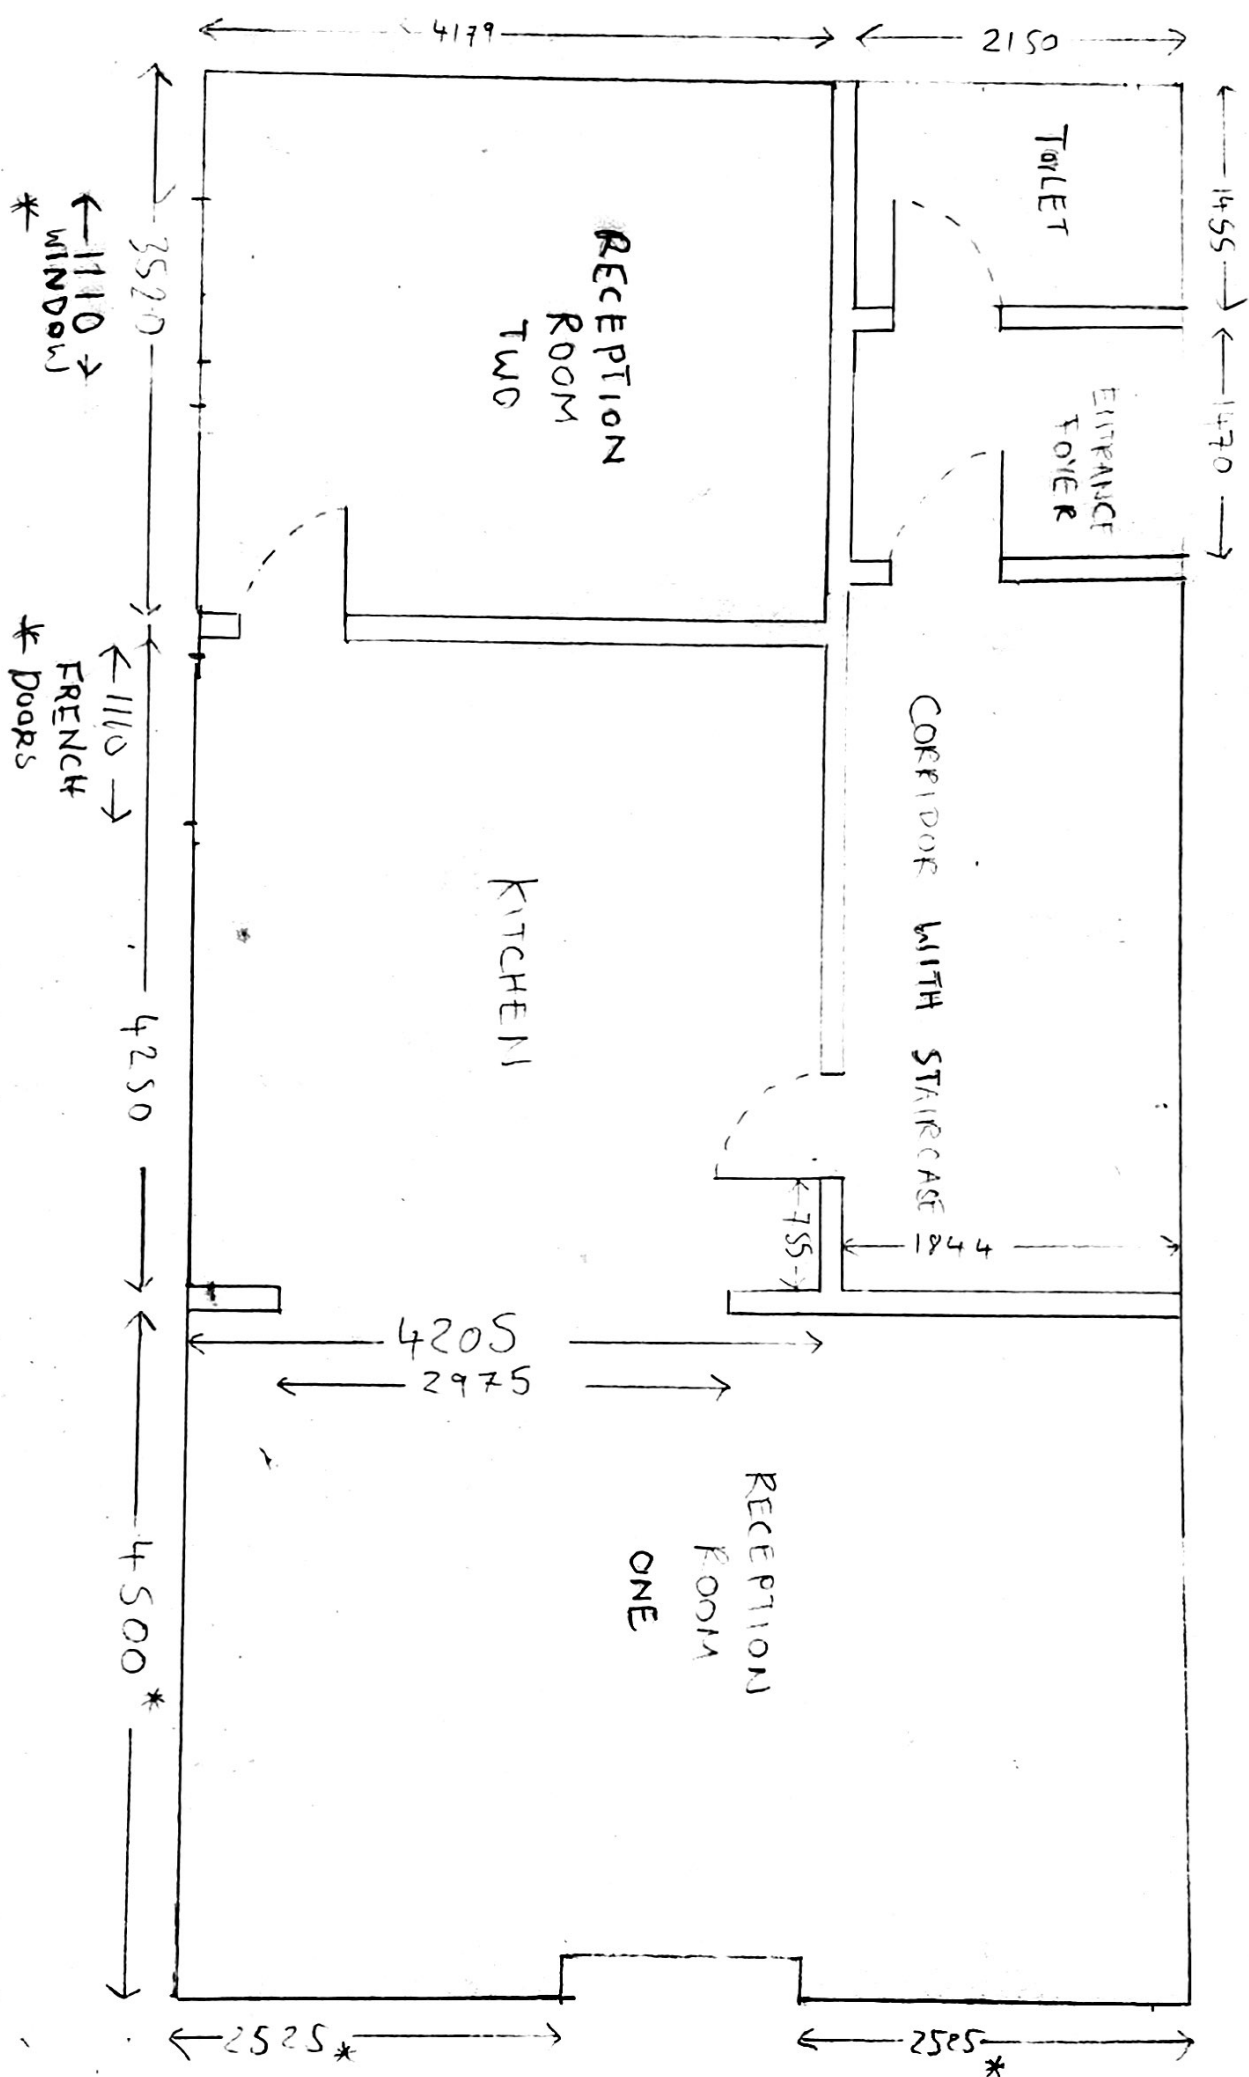

* BASED ON OUT OF DATE MEASUREMENTS

STUD WALLS & FALSE CEILING

ALL INTERNAL SOLID WALLS (APART FROM TOILET), REMOVED AND REPLACED WITH INSULATED STUD WALLS SOME OF BOARDS REMOVED FROM KITCHEN, CORRIDOR AND RECEPTION ROOM TWO AREAS TO CREATE ENOUGH SPACE FOR TWO FLOORS. STAIRCASE FITTED IN CORRIDOR ASCENDING TO FIRST FLOOR (SEE ACCOMPANYING SHEET 5). WINDOWS FROM GROUND FLOOR REMOVED & REPLACED TO EXTEND IN HEIGHT TO FIRST FLOOR, GREY UPVC, TIGHTENED CLASS. RECEPTION ROOM ONE UNCHANGED

TITLE : PROPOSED GROUND FLOOR
SCALE : 1:50 DATE 05/04/202
AGENT : LOUISE TAYLOR
NO: 07847 615079