


NEW PROPOSED FIRST FLOOR

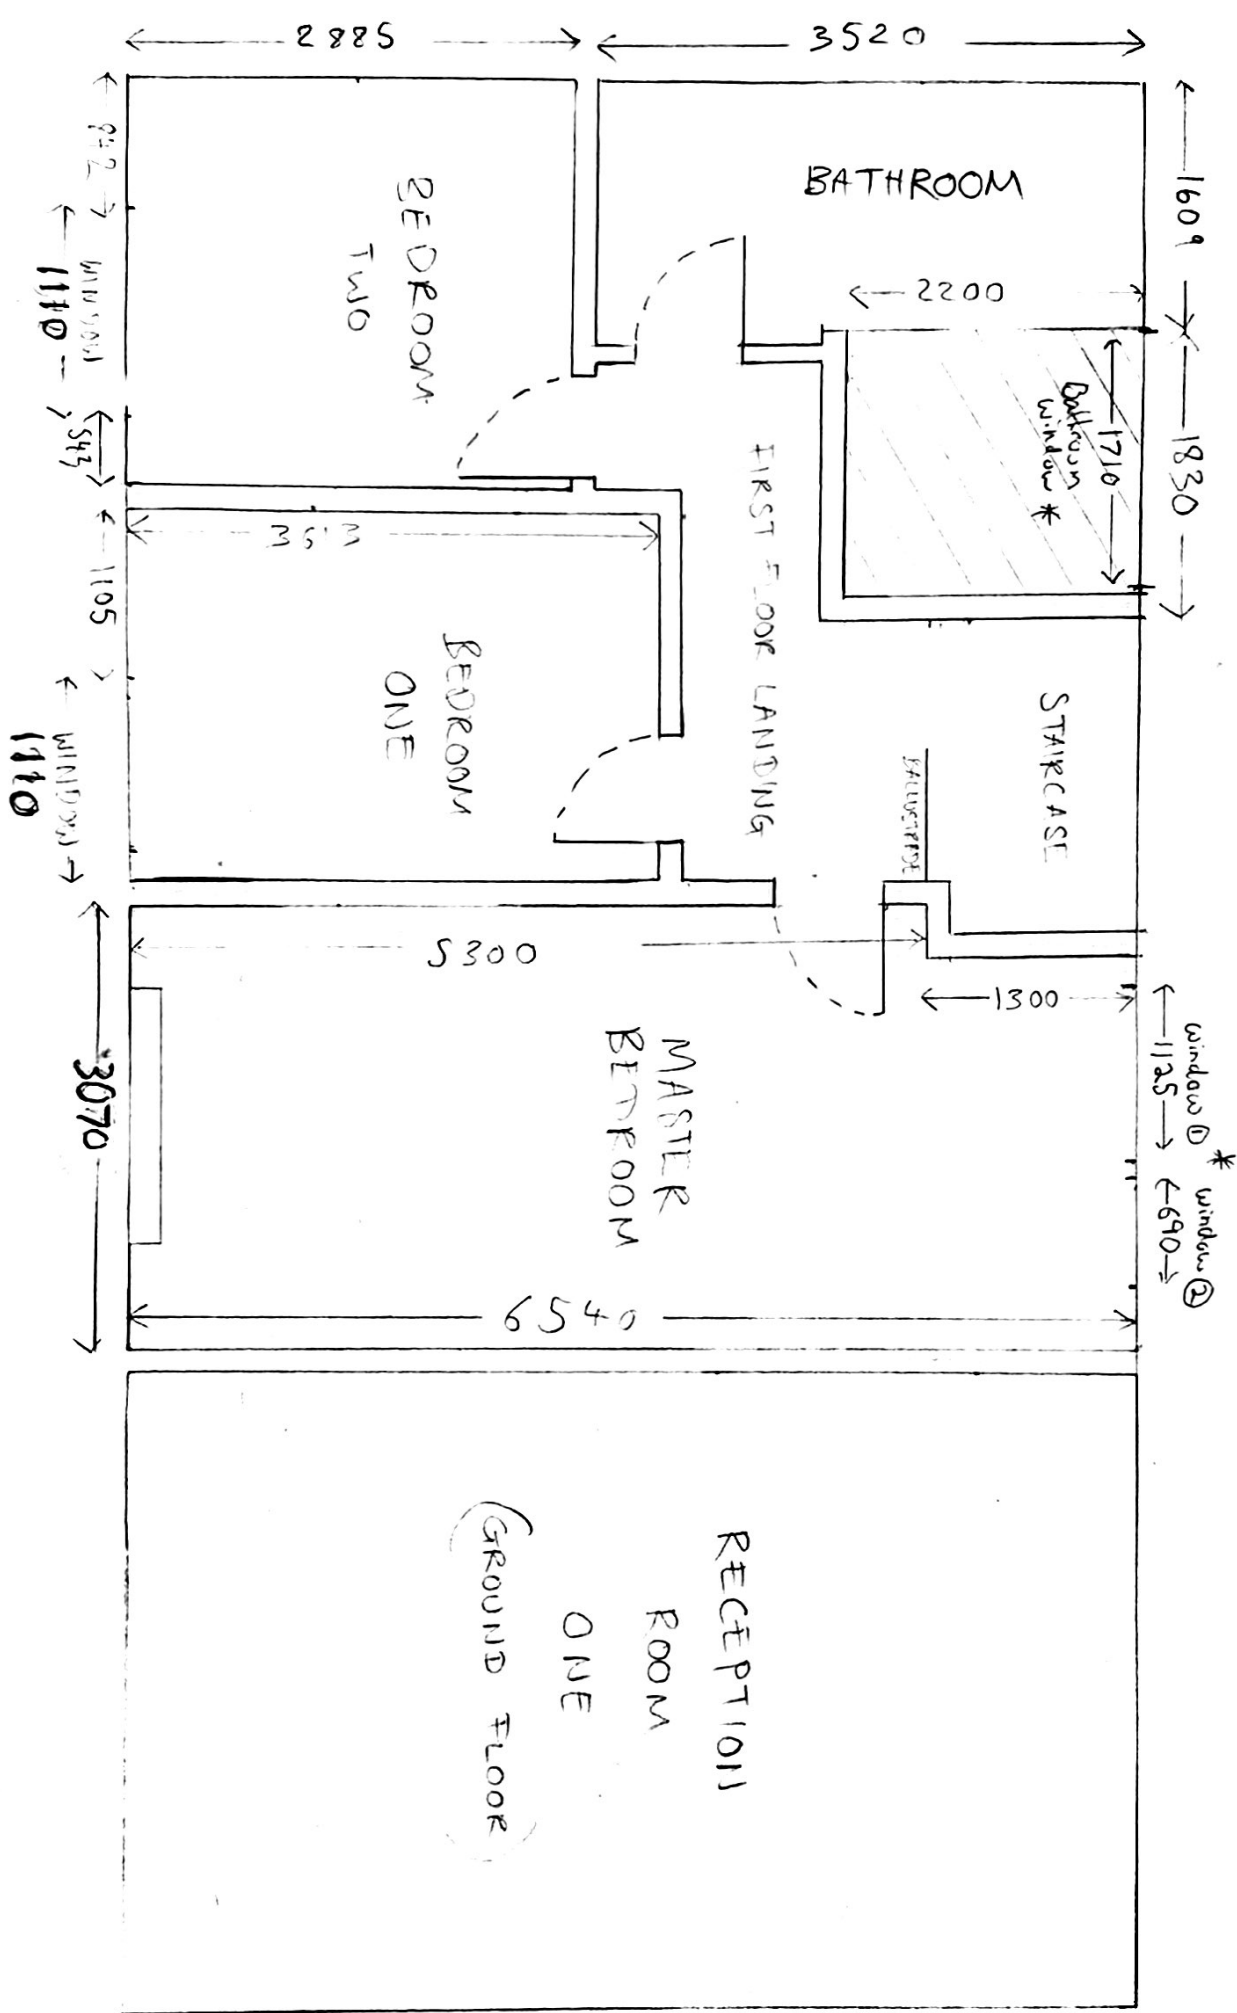

* The bathroom window will be replaced with an identical fixed window.

* Window 1 in the master bedroom will be an opening window and therefore will be replaced. Window 2 in the master bedroom will be a fixed window and will not be replaced.

PROPOSED FIRST FLOOR CONSISTING OF A MODERN STAIRCASE ASCENDING FROM GROUND FLOOR HALLWAY, ENTERING INTO A CORRIDOR OFF OF WHICH A MASTER BEDROOM AND A BATHROOM ARE SITUATED.

— INDICATE AREA OF BATHROOM RAISED ONE STEP UP.

TITLE : NEW PROPOSED FIRST FLOOR	
AGENT : LOUISE TAYLOR	
SCALE : 1:50	DATE 05/04/2021
NO : 07847 615 072	