
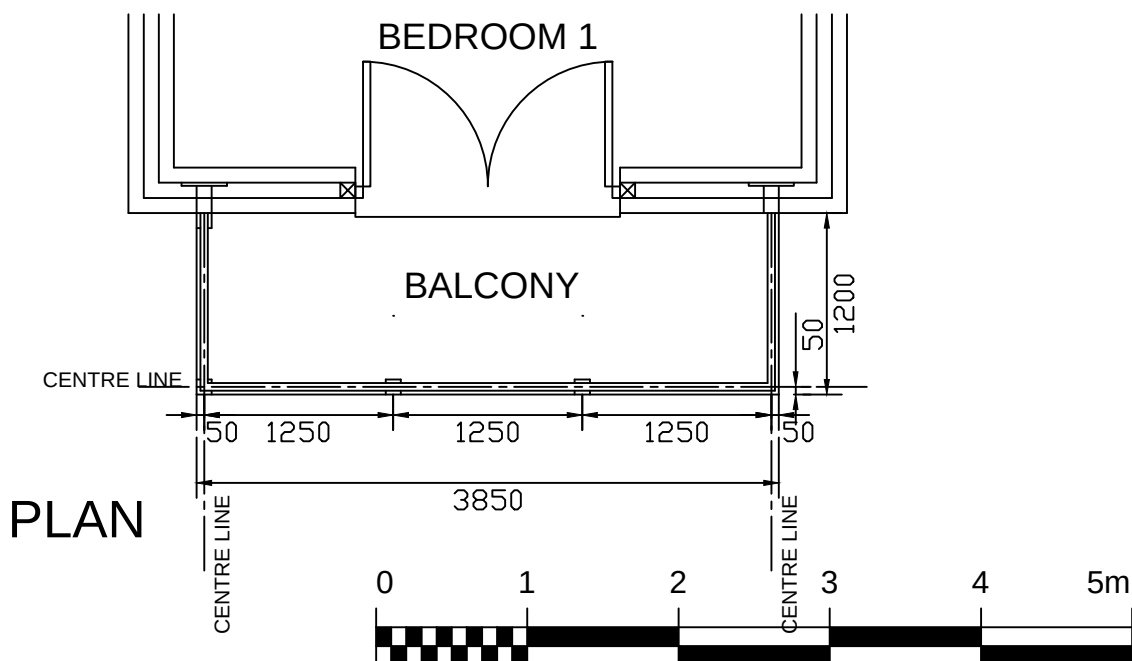
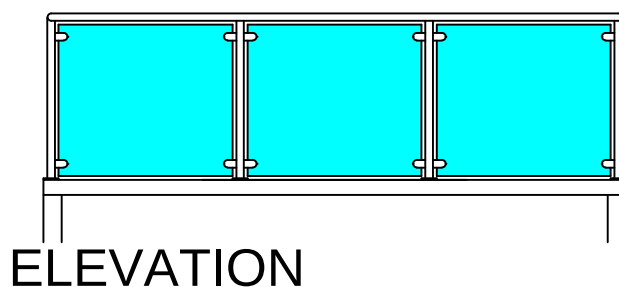


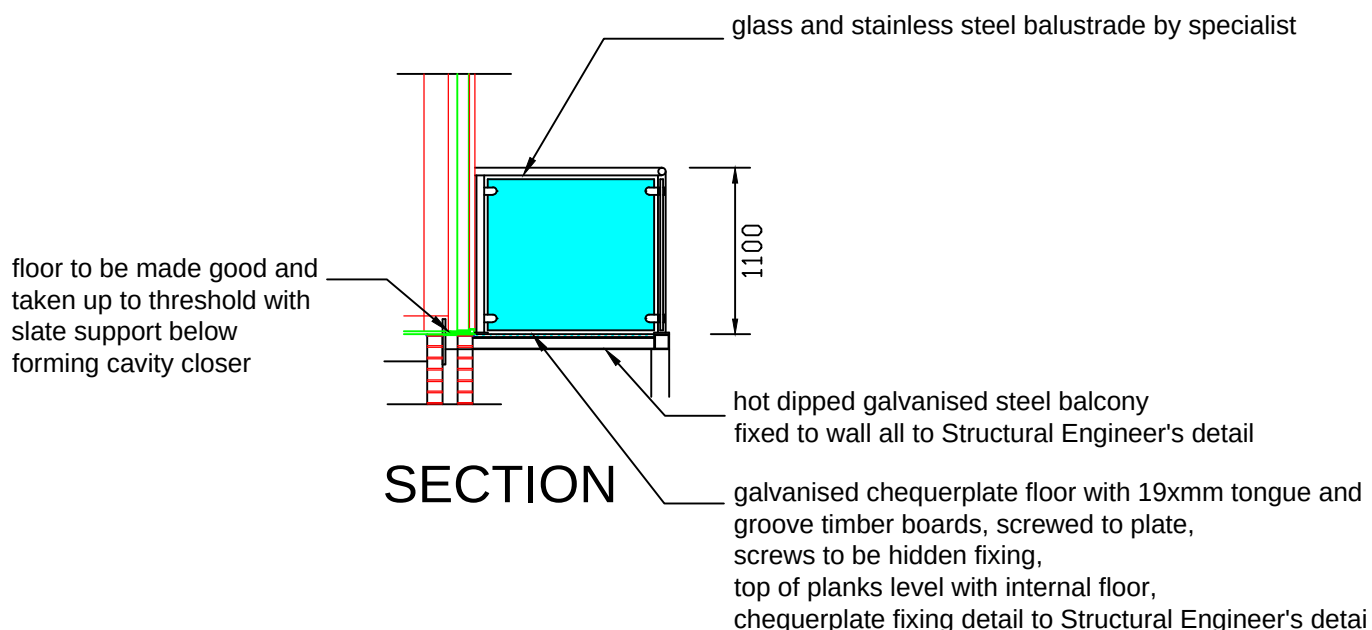

Revision A B	Height of handrail increased to 1100mm Balustrade changed to stainless steel and glass	Client: Allan Humphreys
	Date 06.06.22 11.06.22	Project Title: Proposed Balcony 1 Taff Fawr Close, Cefn Coed, CF48 2RF
		Drawing Title: Proposed Balcony Detail
Note: All dimensions to be checked on site and not to be scaled from drawing.		Scale: 1:50 @ A4 Date: May 2022 0522.P.09B