


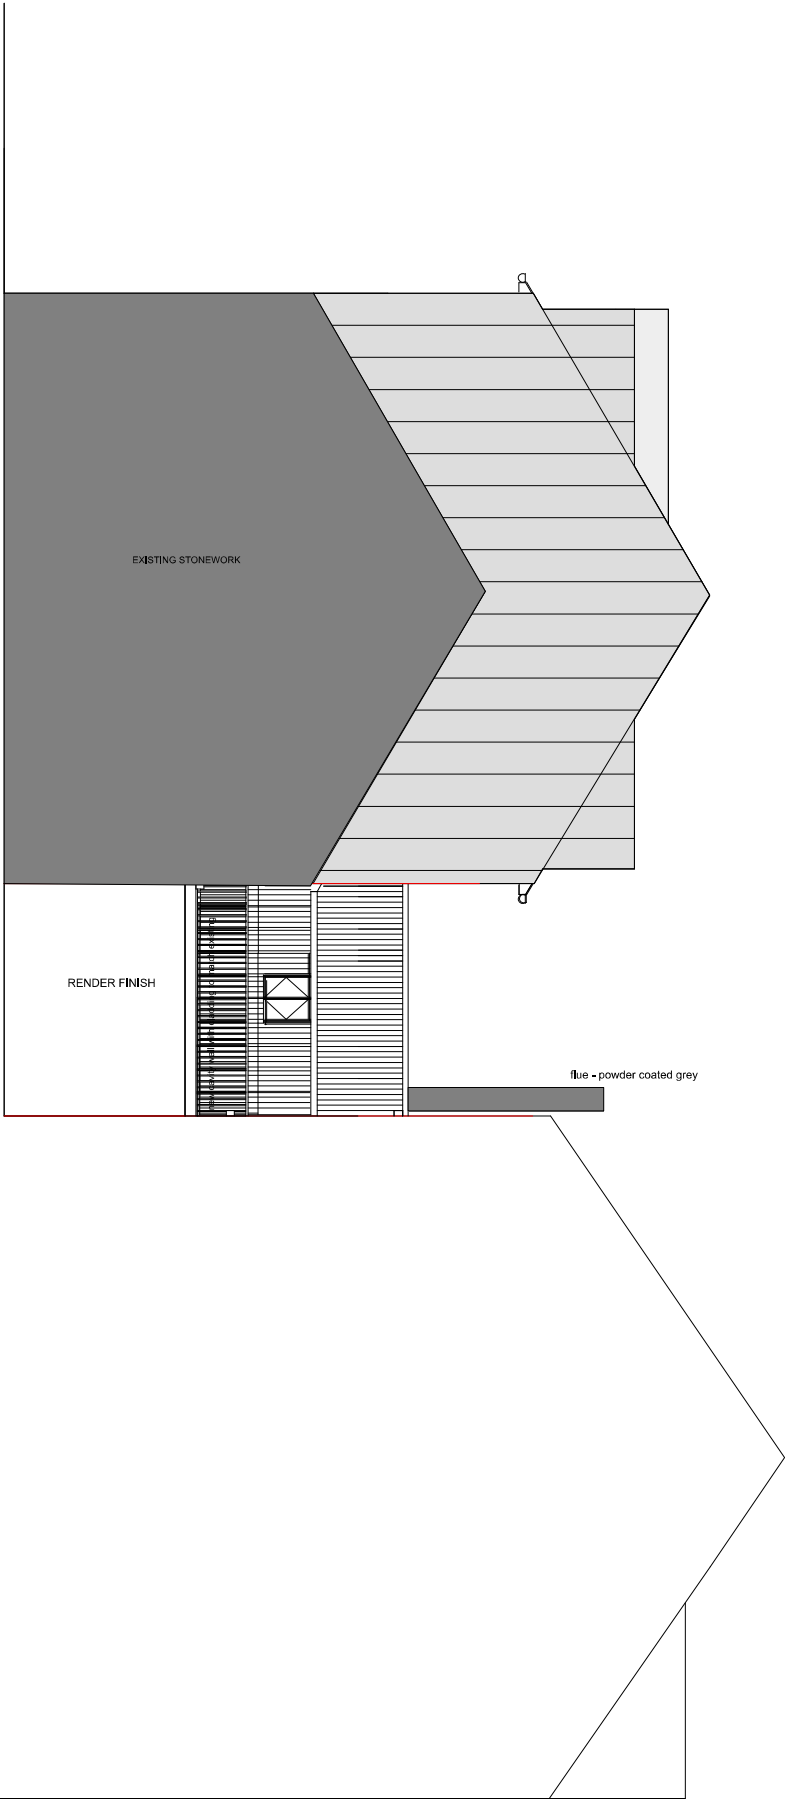

PROPOSED SIDE ELEVATION

**George and Co.**

Proposed refurbishment
of
Howfield Bakery, High
Street, Merthyr Tydfil

933, 4C		Proposed SIDE	
sketch	1:50@A1	MAY '23	SG
George + Co Crownford House, Swan Street, Merthyr Tydfil, Mid Glamorgan, Wales, CF47 8EU TEL: 07830328662 hello@georgeandco.studio			
DO NOT SCALE THIS DRAWING			©George and Co.