





PROPOSED GROUND FLOOR

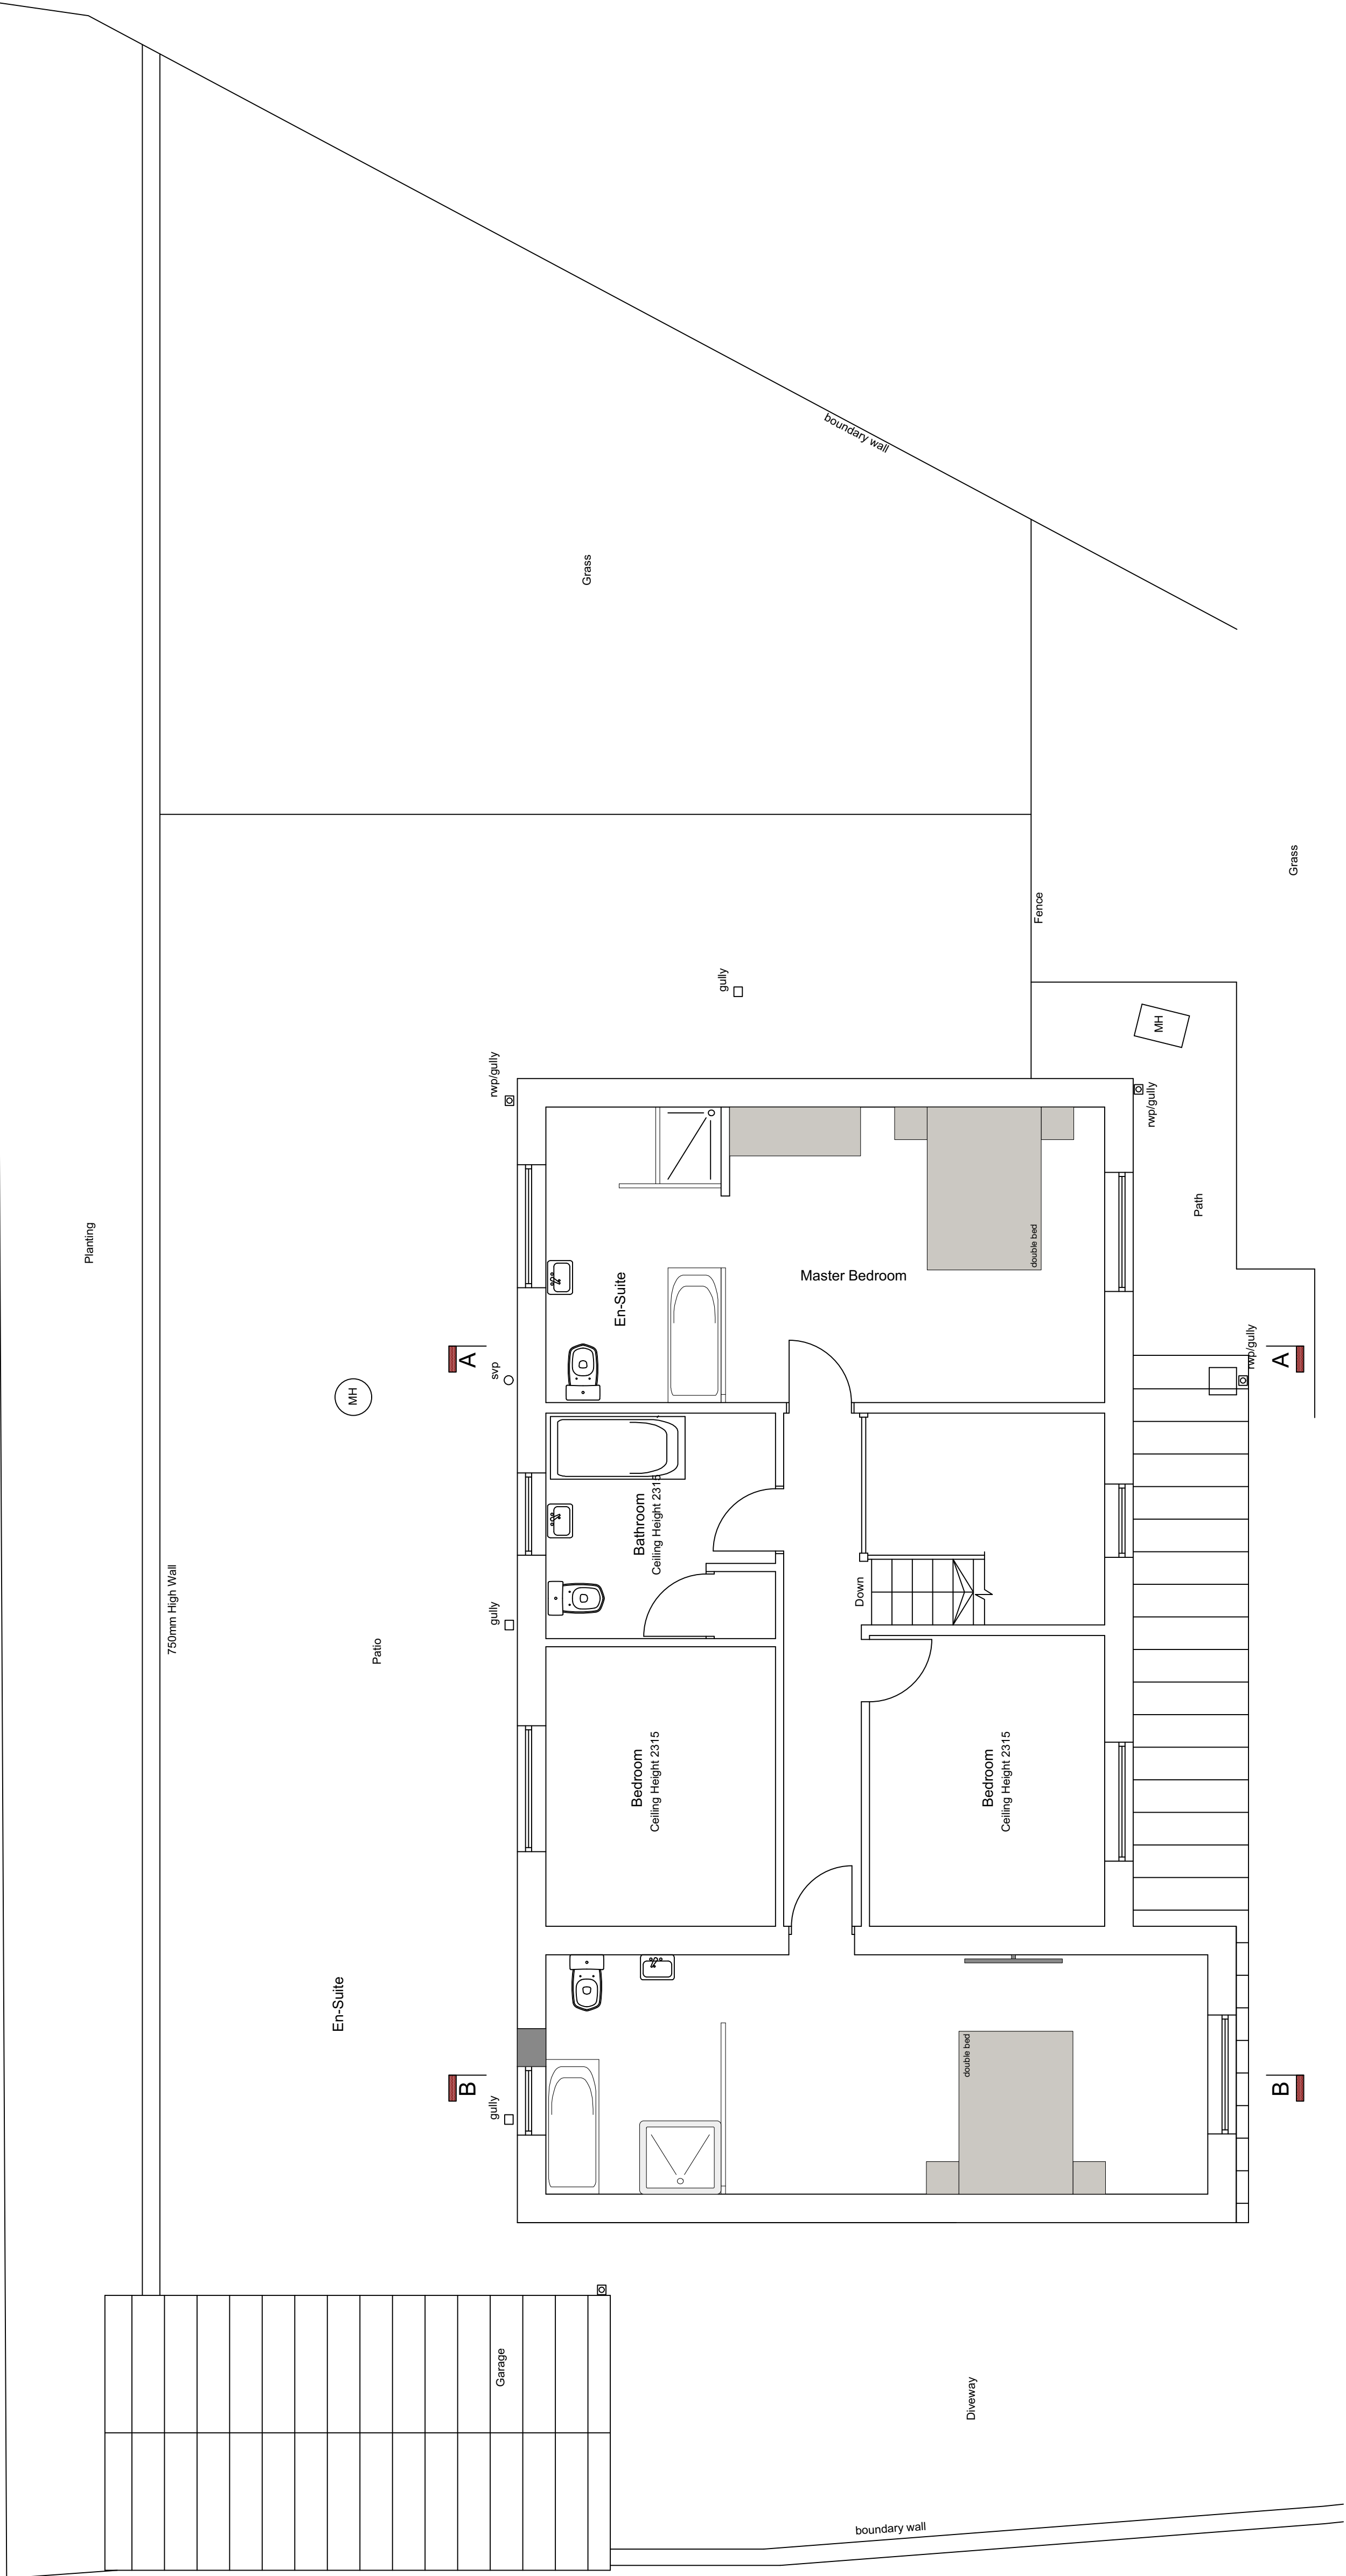

PROPOSED FIRST FLOOR



PROPOSED FRONT ELEVATION

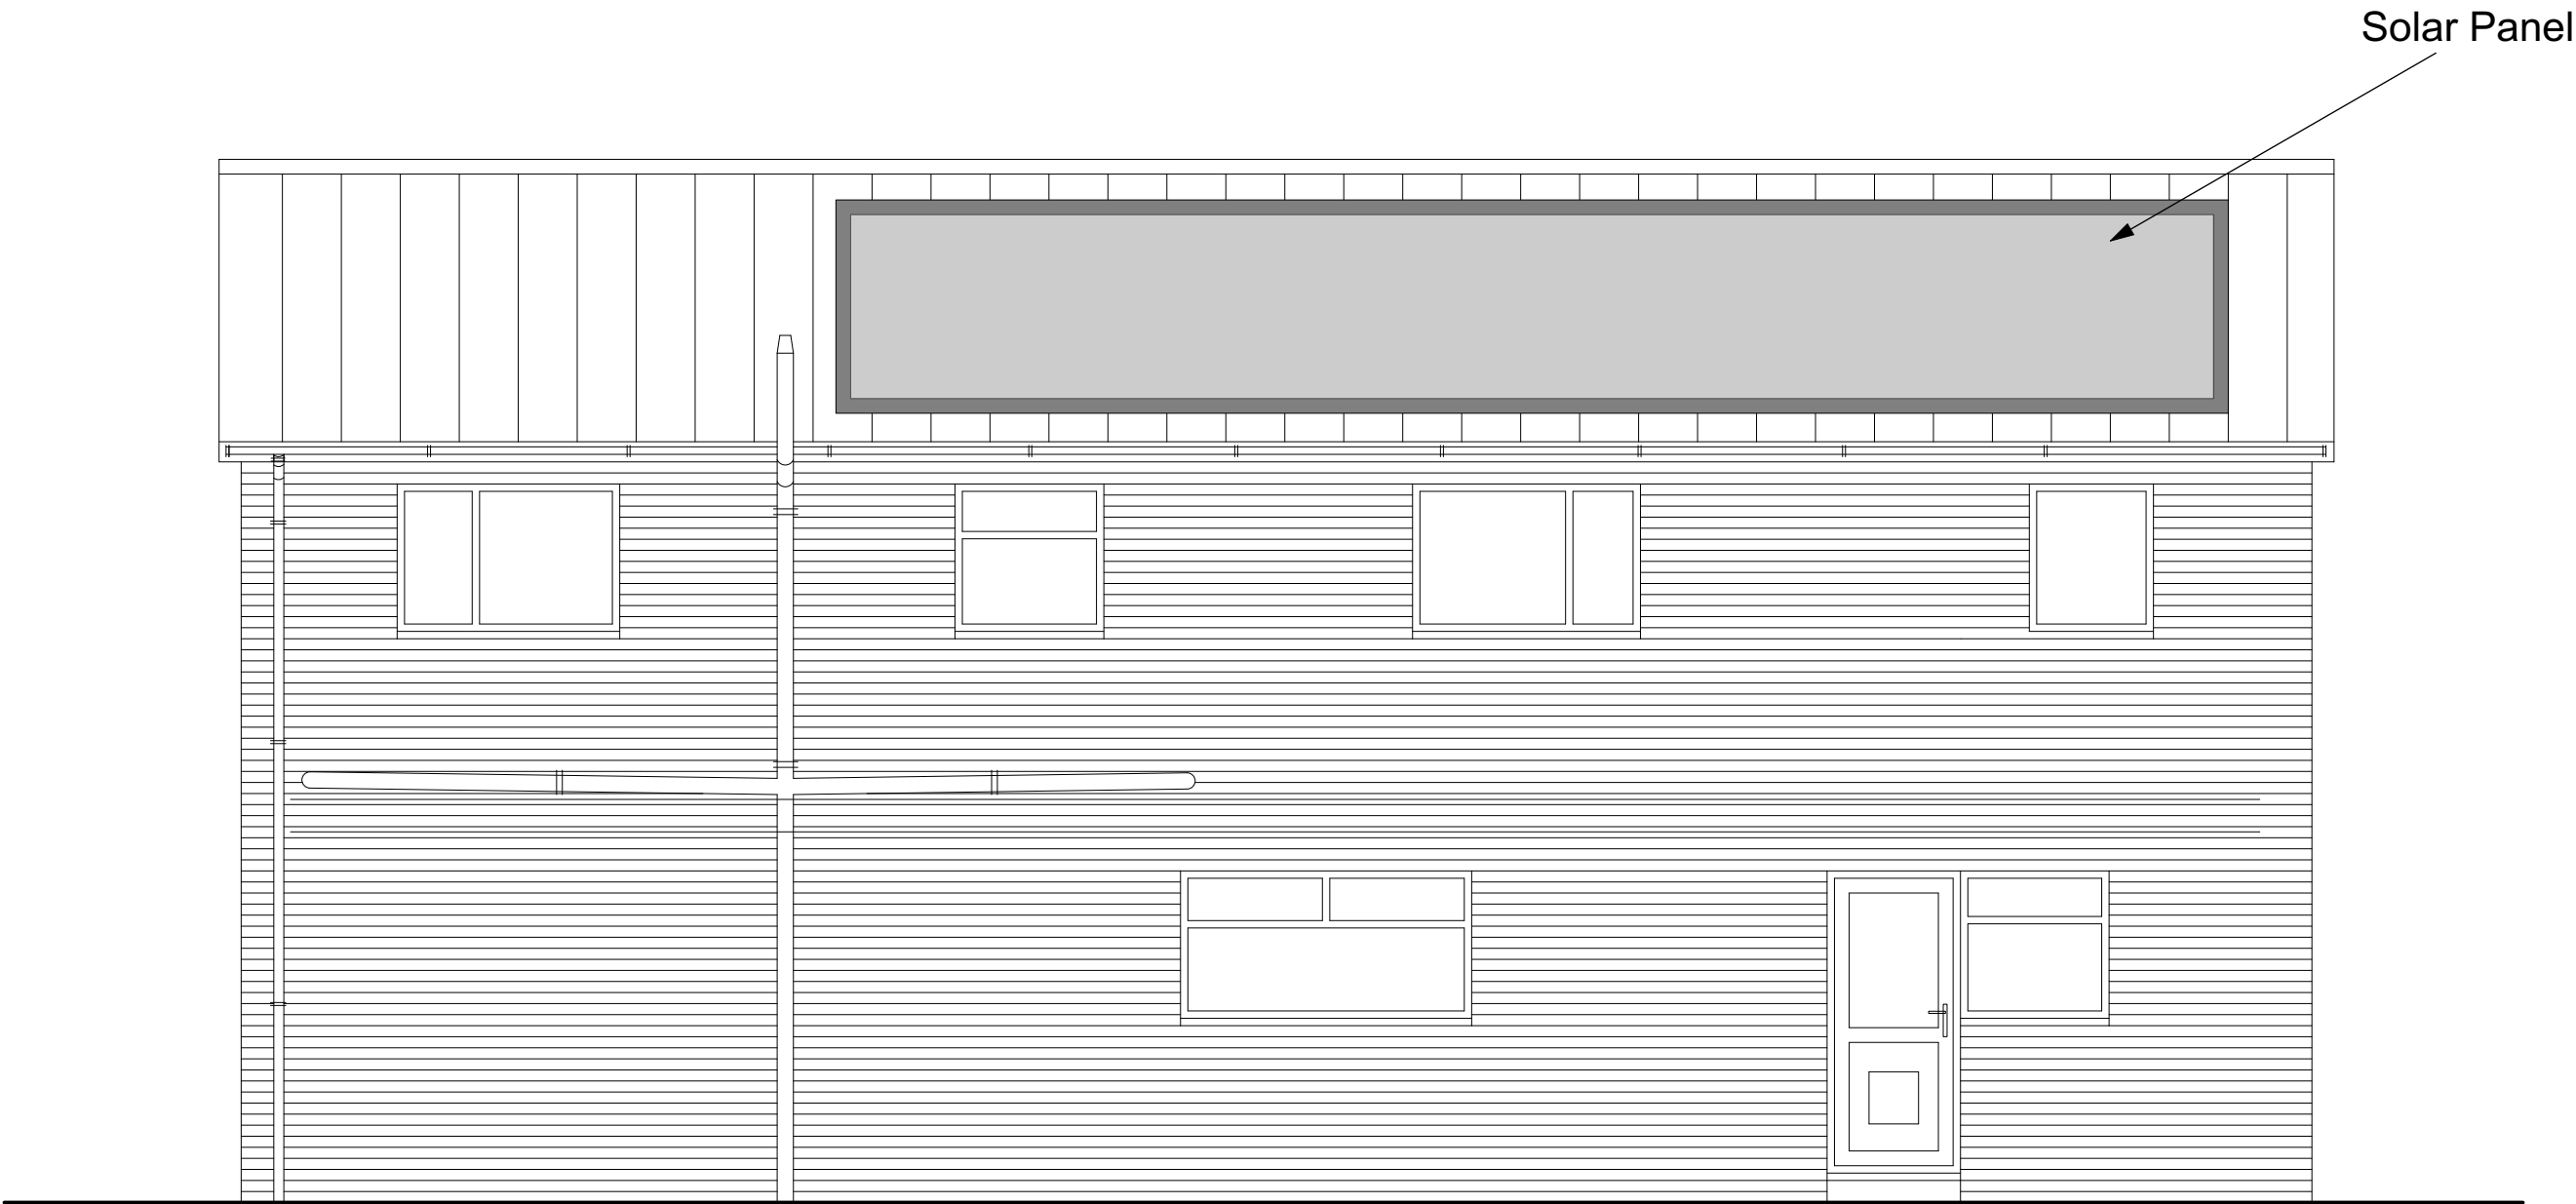

PROPOSED REAR ELEVATION




PROPOSED SIDE ELEVATION




PROPOSED SIDE ELEVATION



EXISTING FRONT ELEVATION

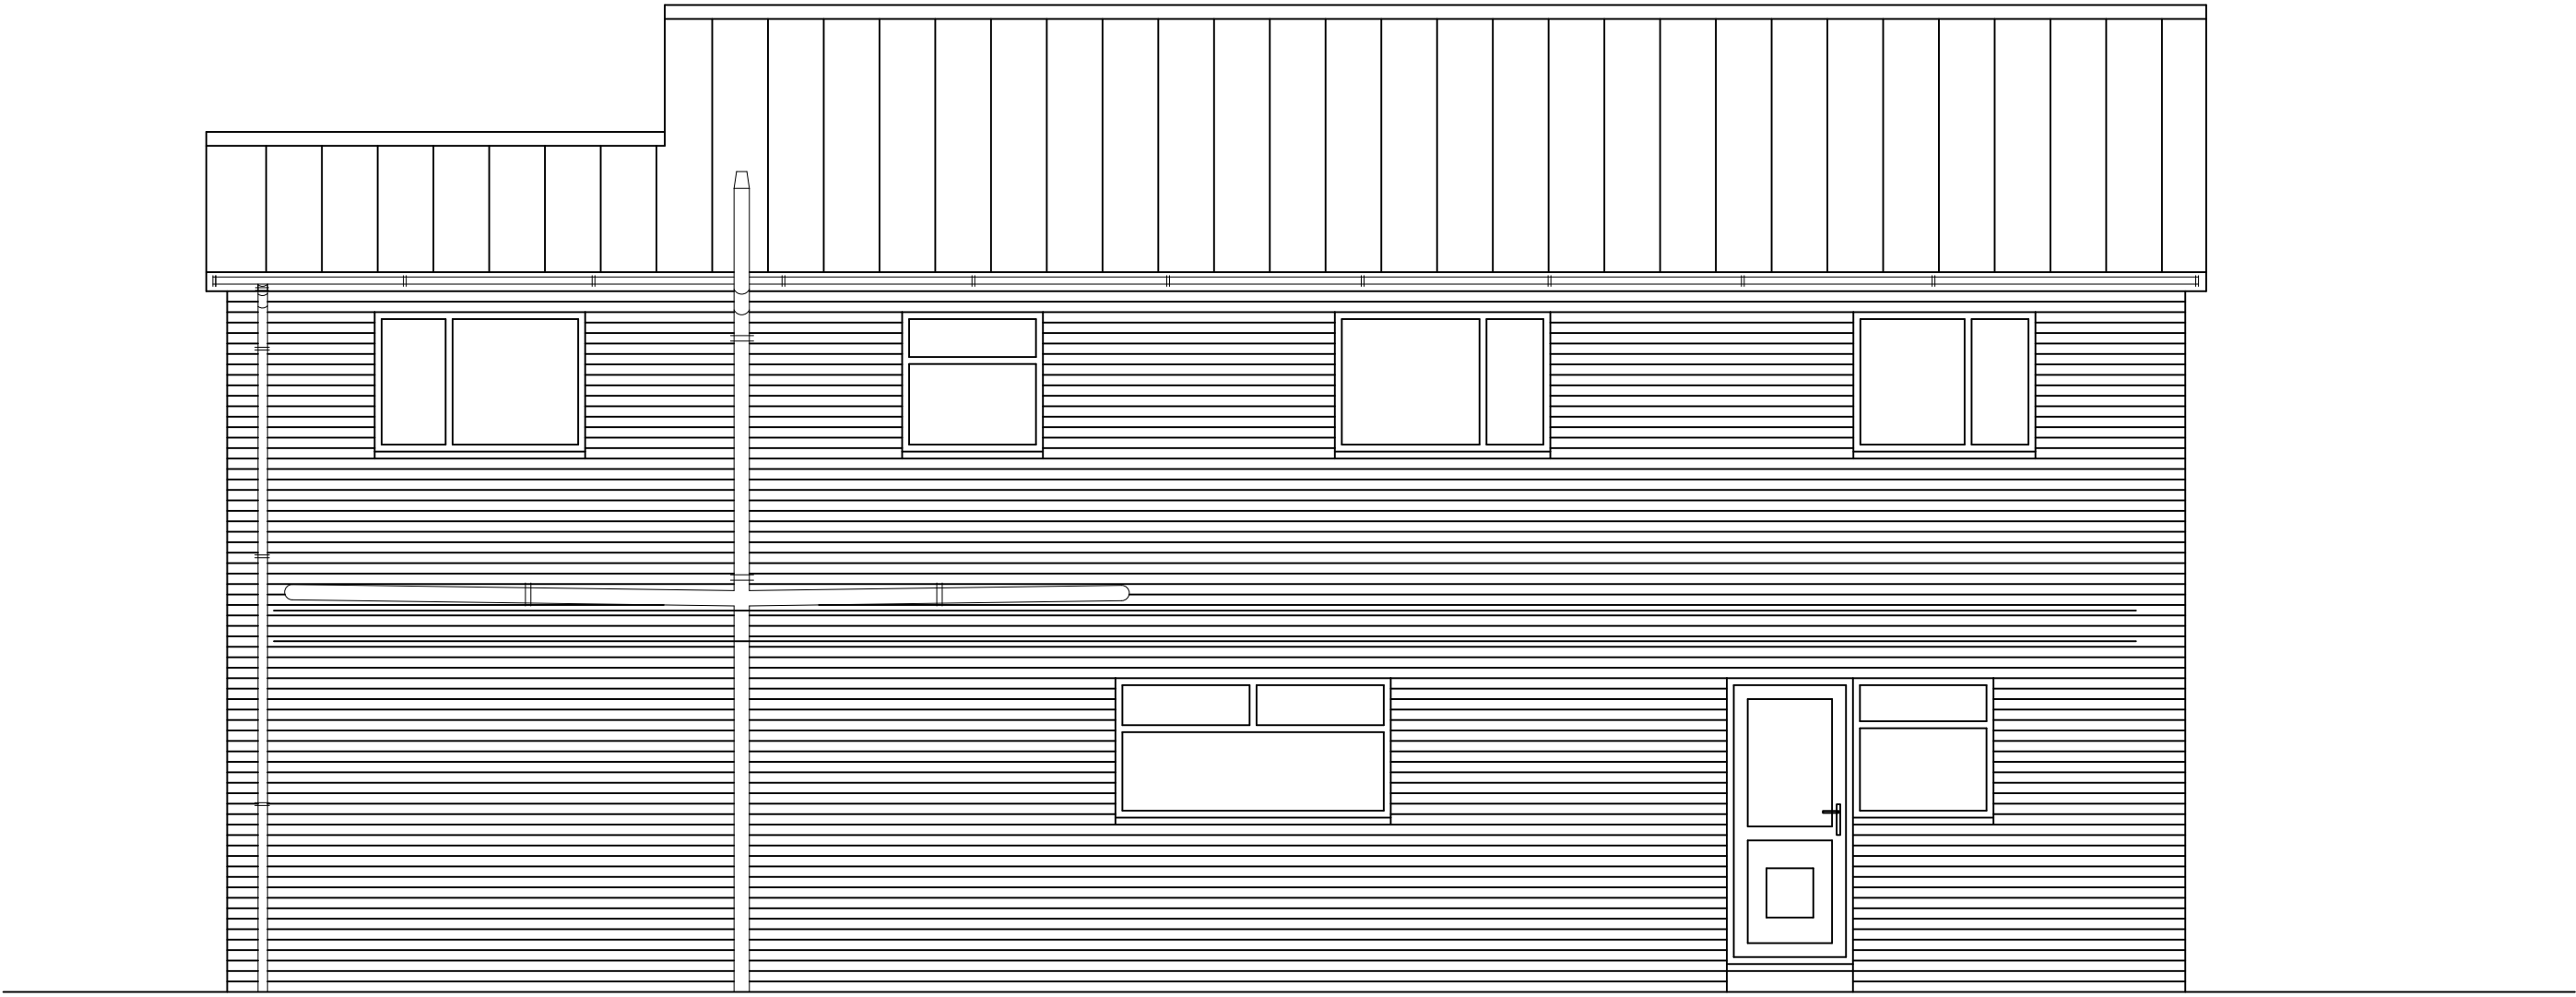


EXISTING REAR ELEVATION

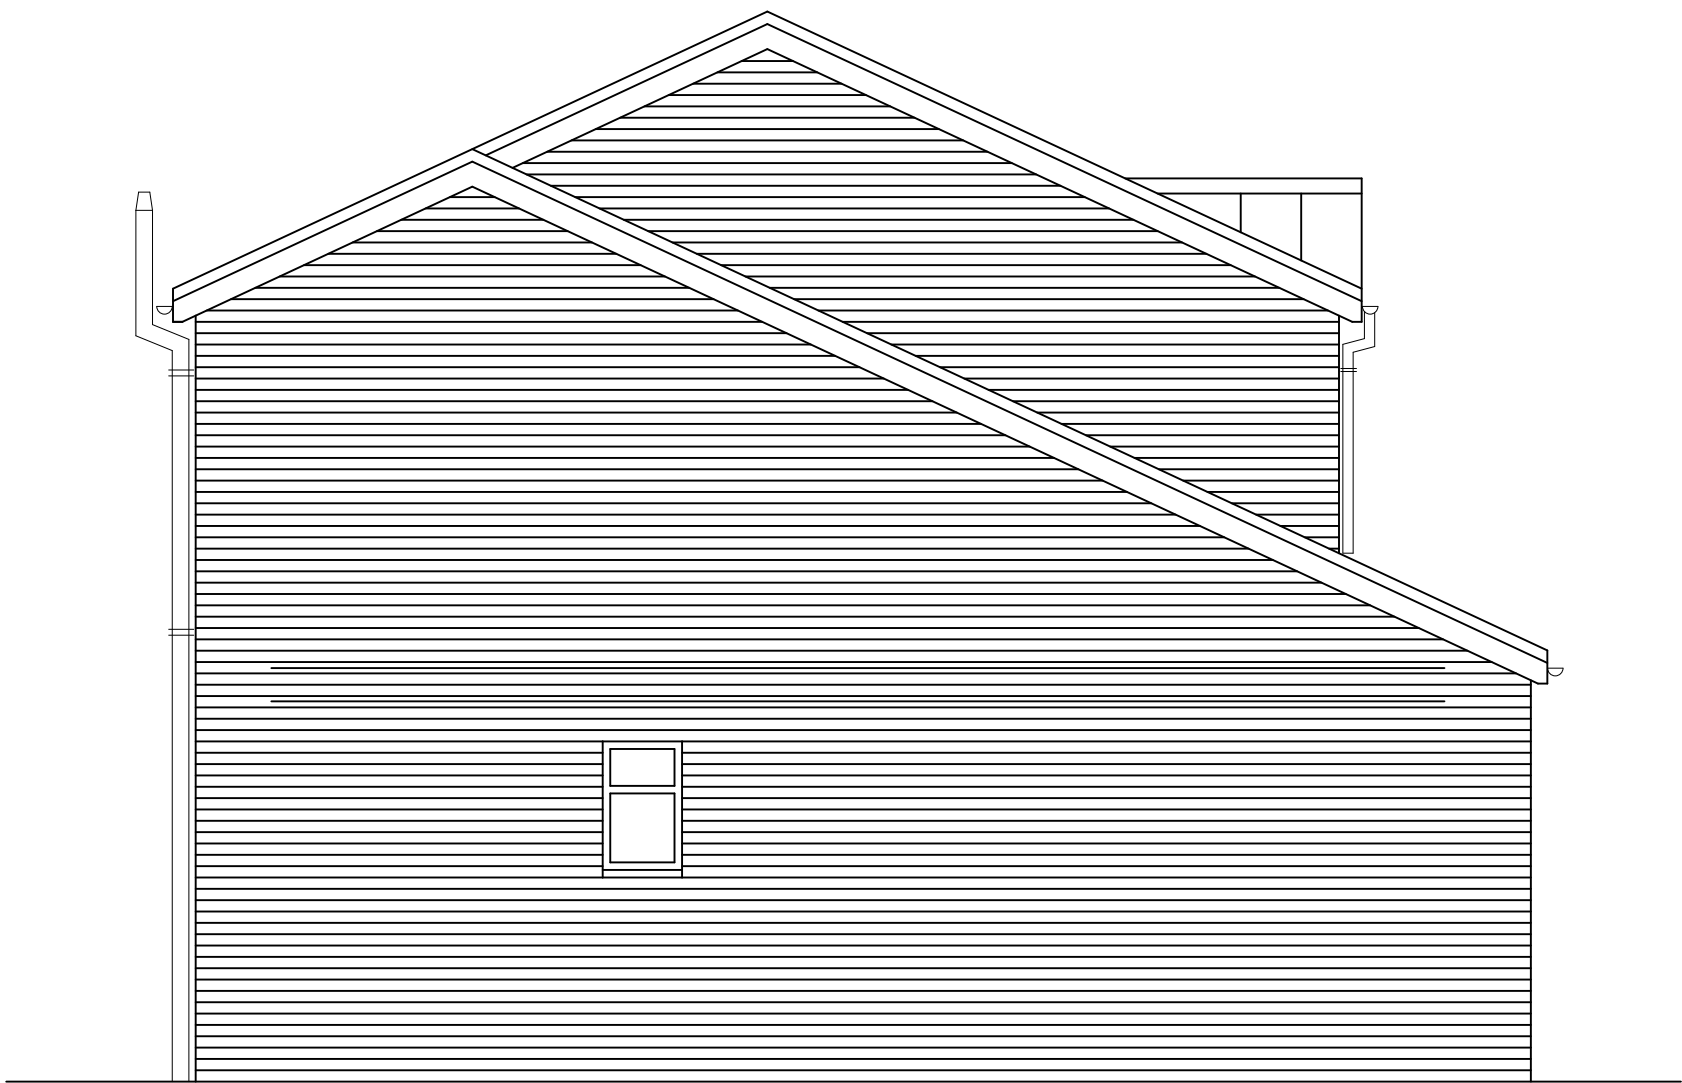


EXISTING SIDE ELEVATION



EXISTING SIDE ELEVATION

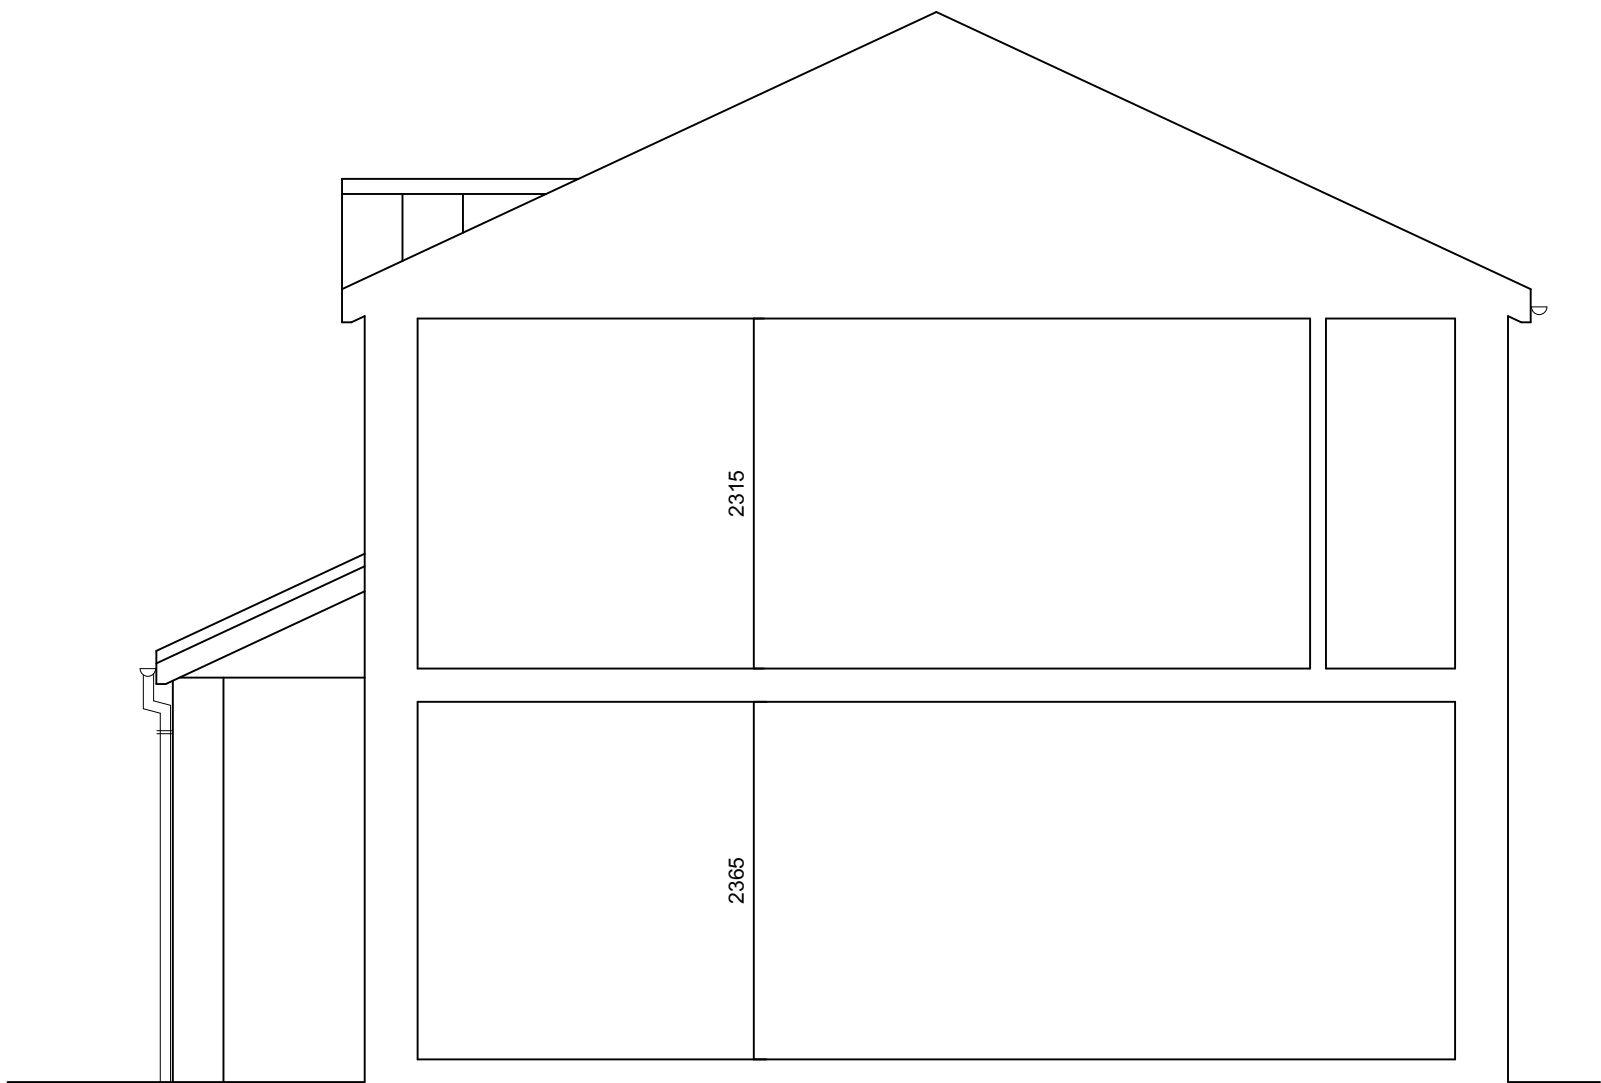

SECTION A-A

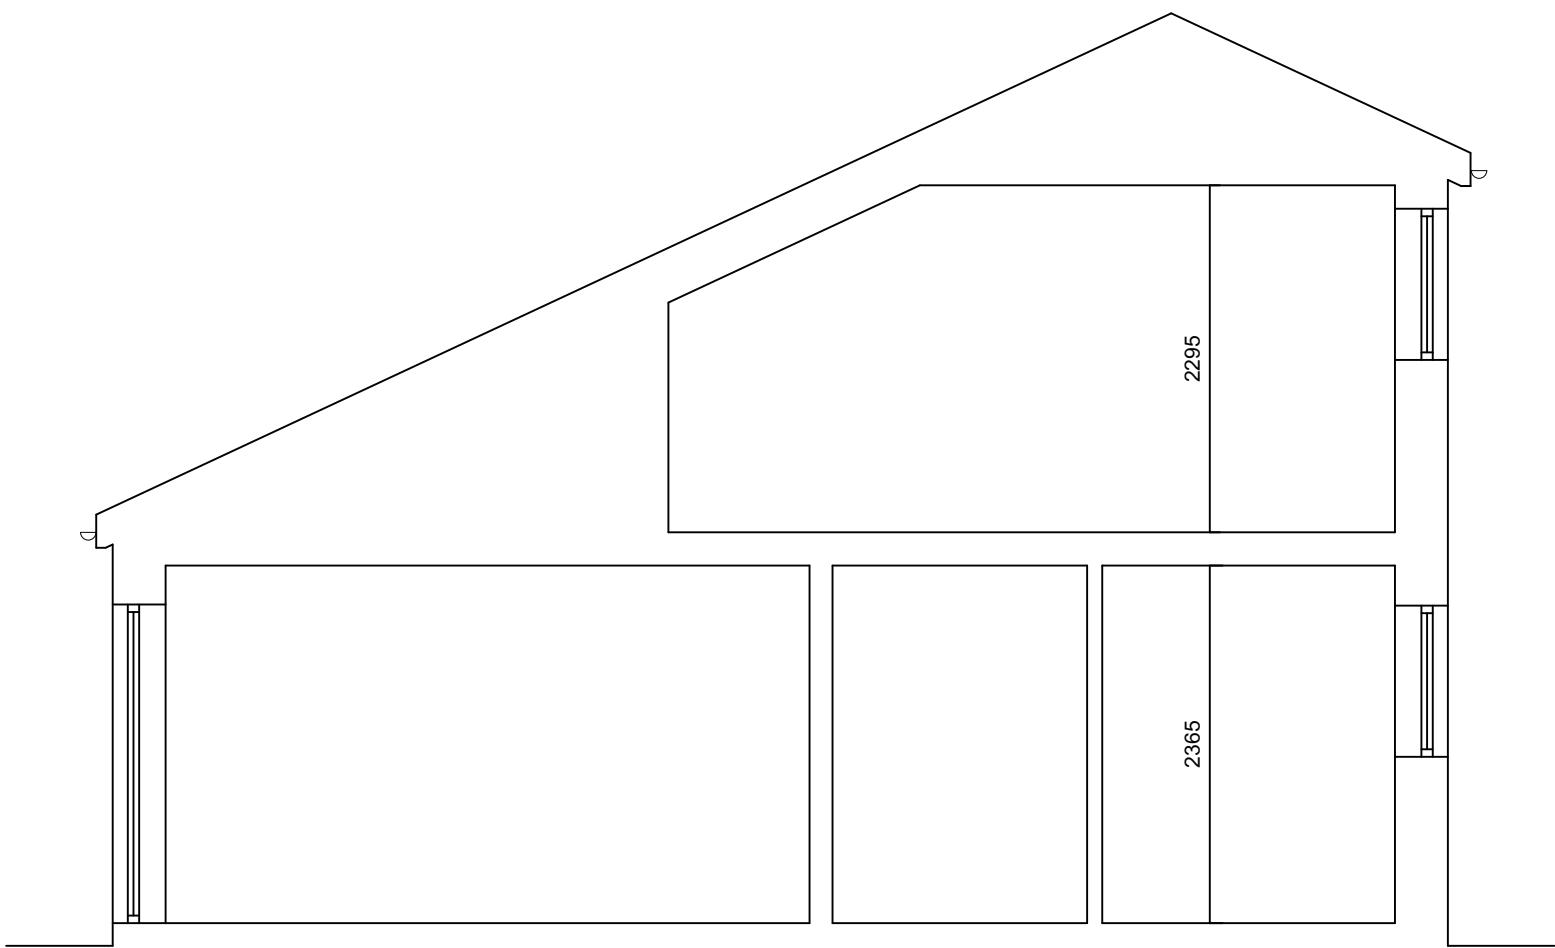

SECTION B-B





