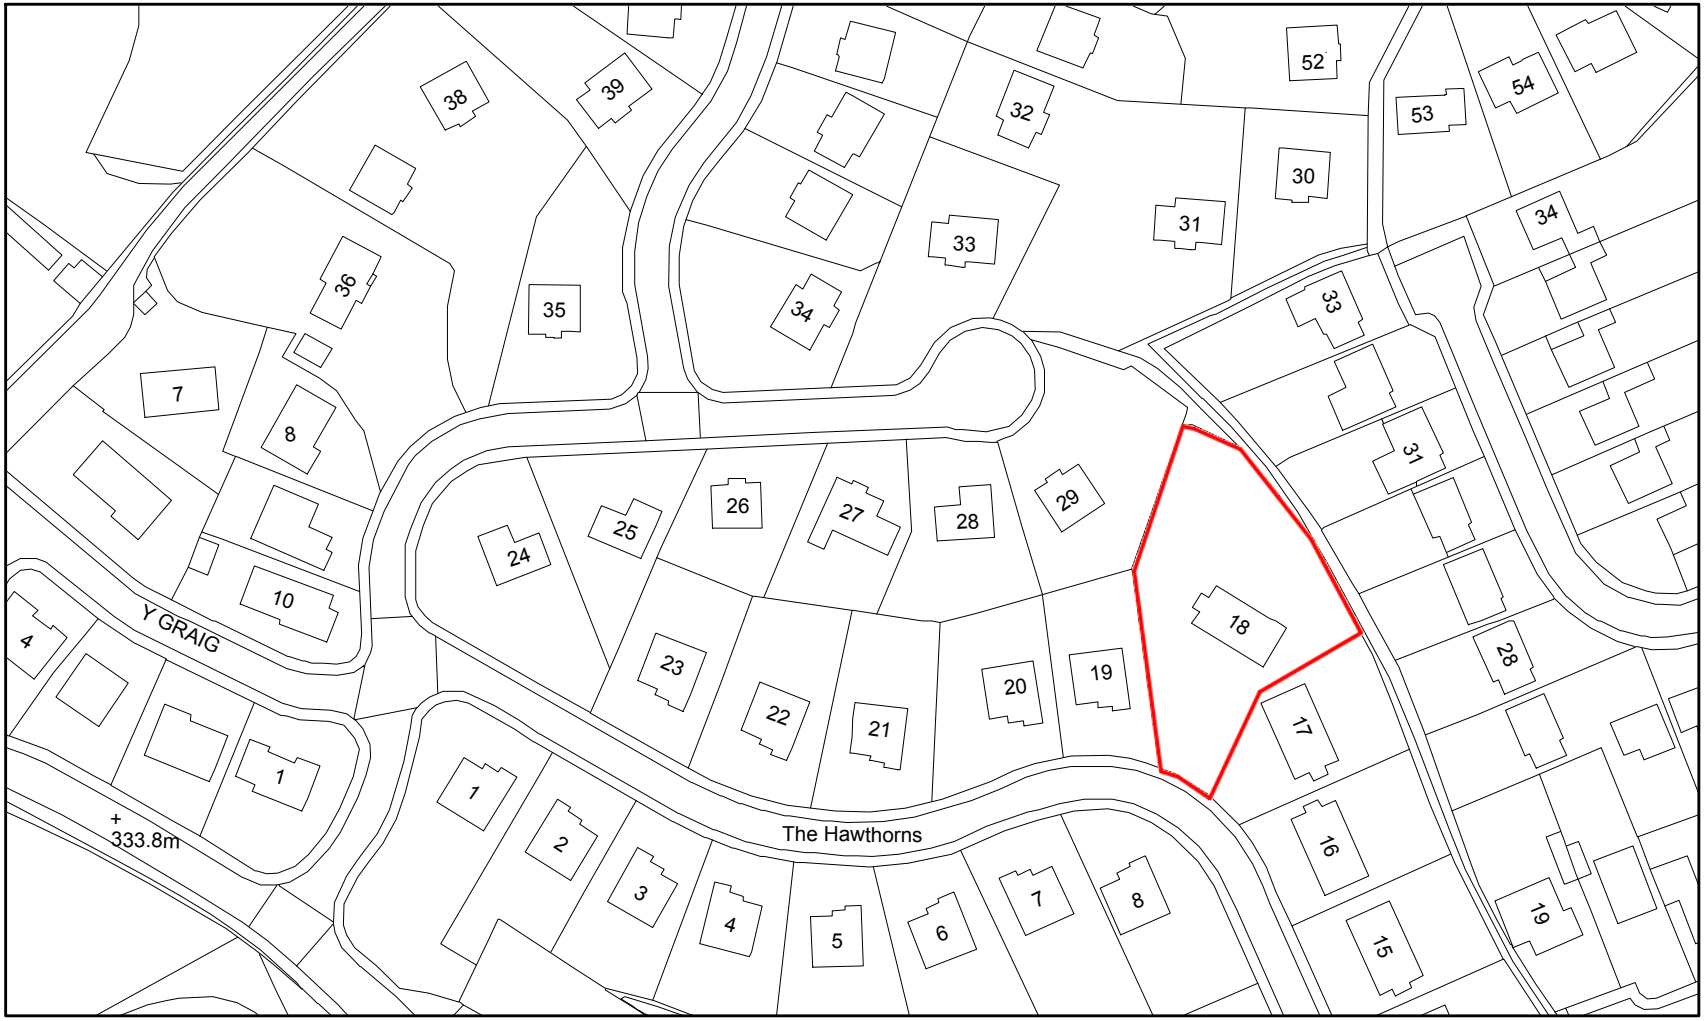


LOCATION PLAN

SCALE 1:1250 @ A3

Ffostyll, 18 The Hawthorns, Pant,
Merthyr Tydfil, CF48 2EJ