


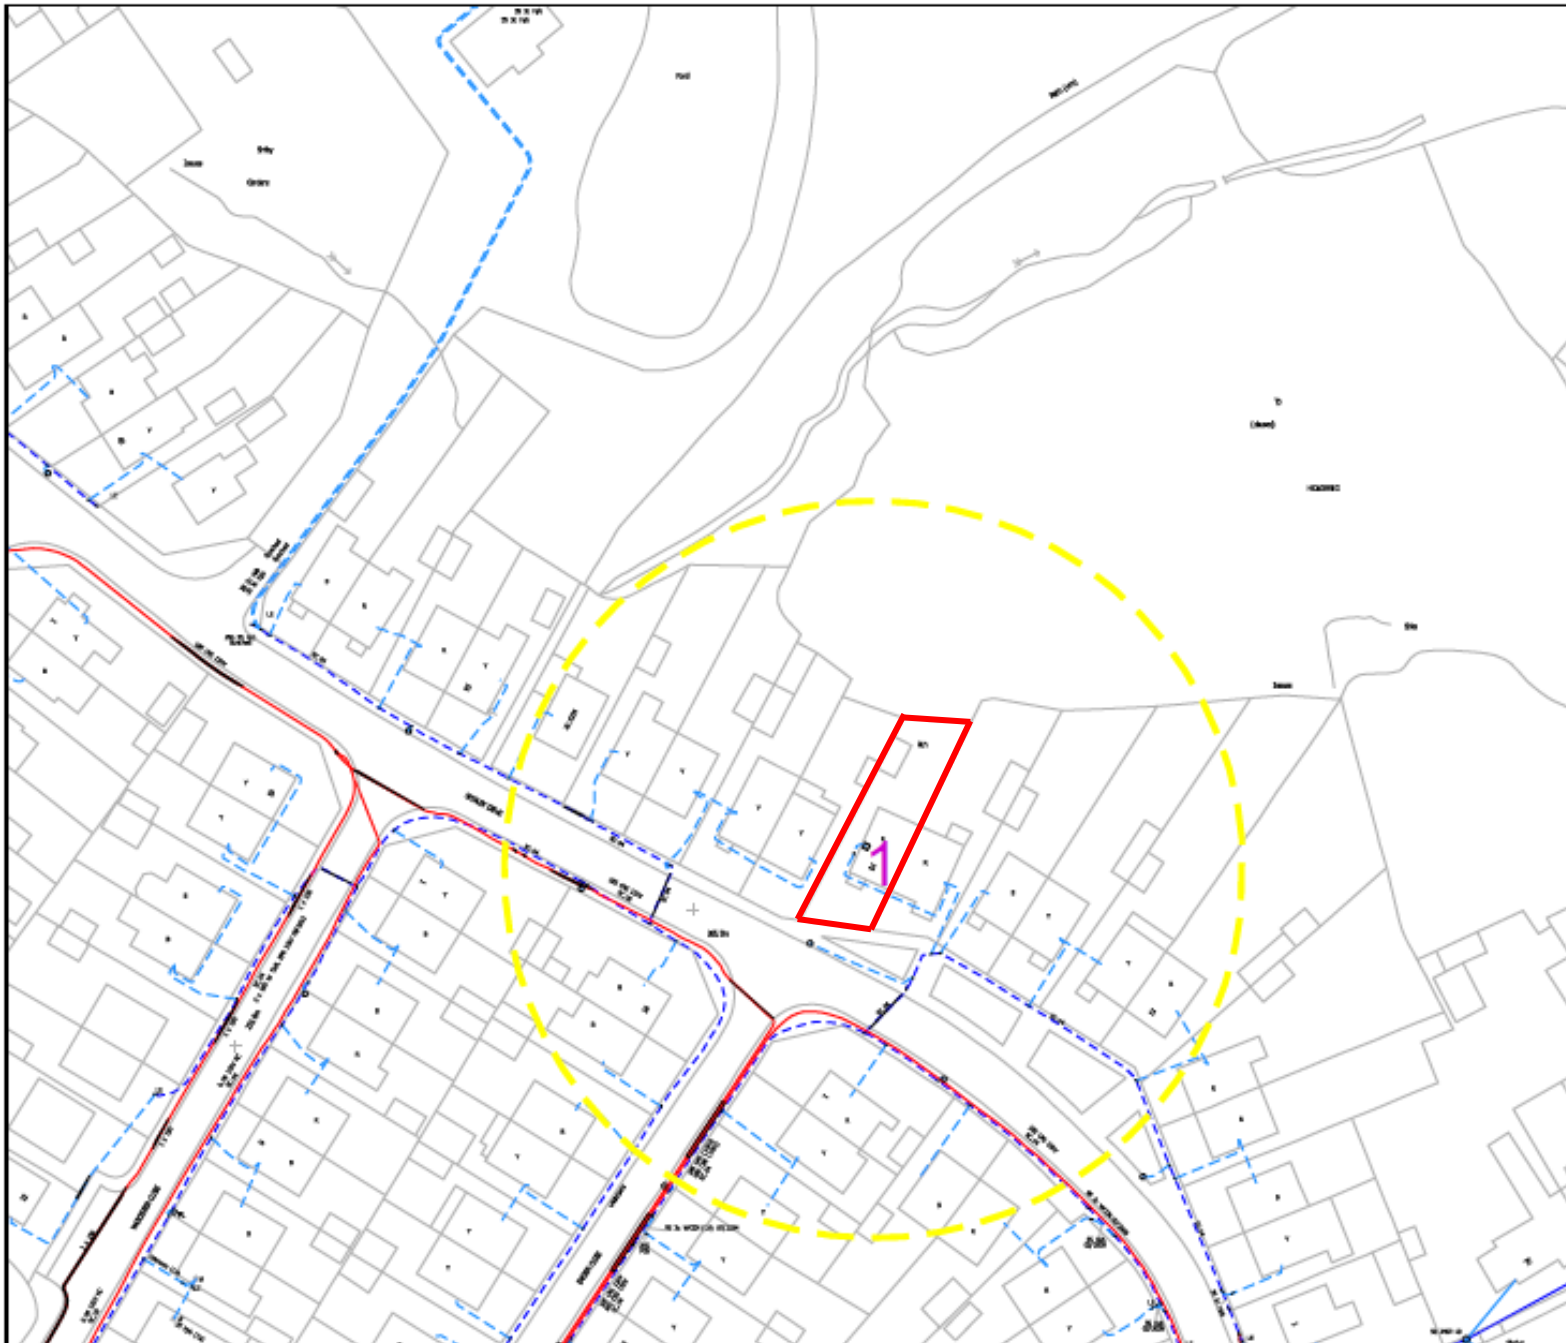

N

Location Plan for.....

21, Shirley Drive, Heolgerrig, Merthyr Tydfil, CF48 1SE

Scale. 1:1250

Paper. A4