


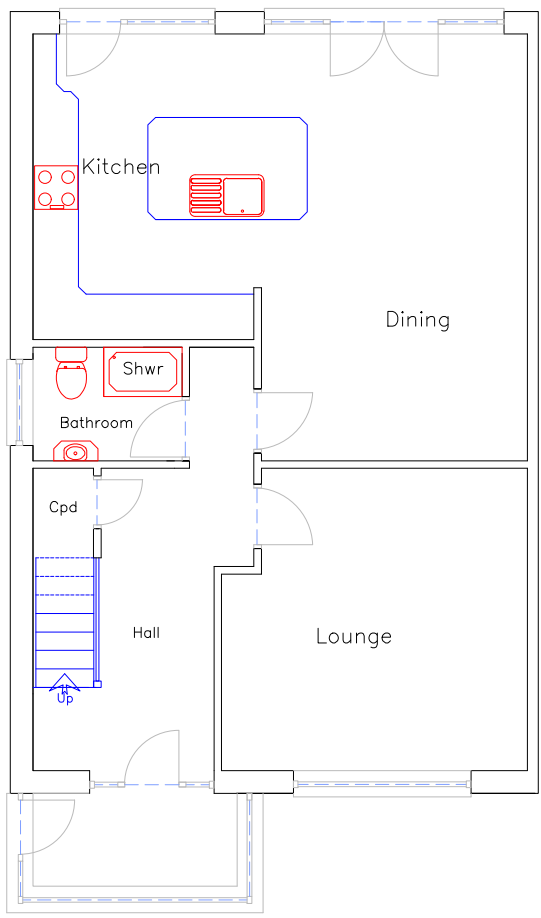


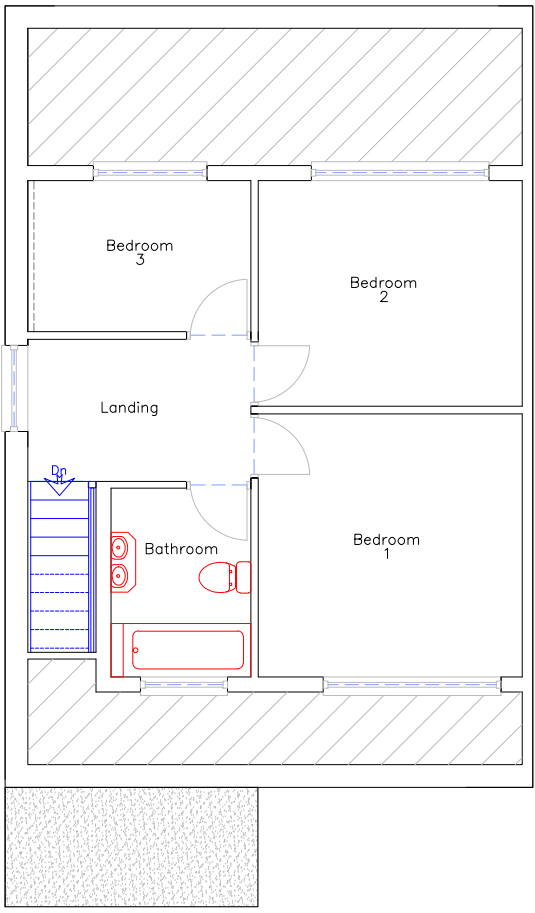

Existing Ground Floor
1:100

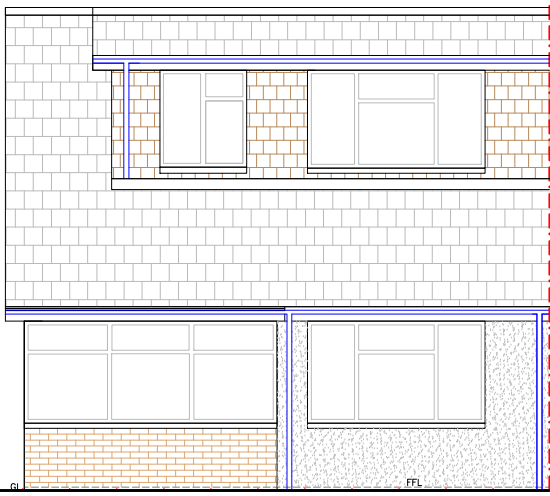




Existing First Floor
1:100

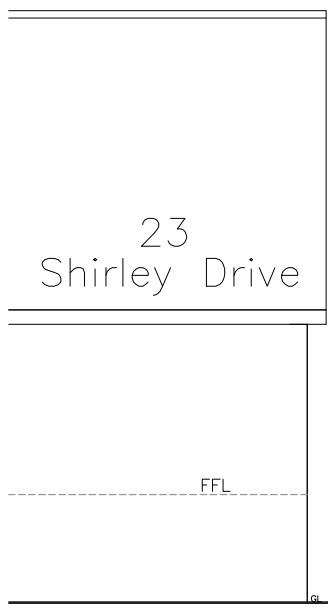


Existing Front Elev
1:100




Existing Rear Elev
1:100

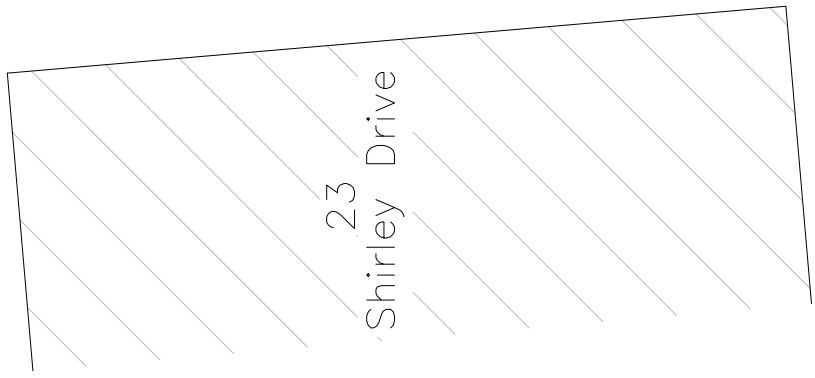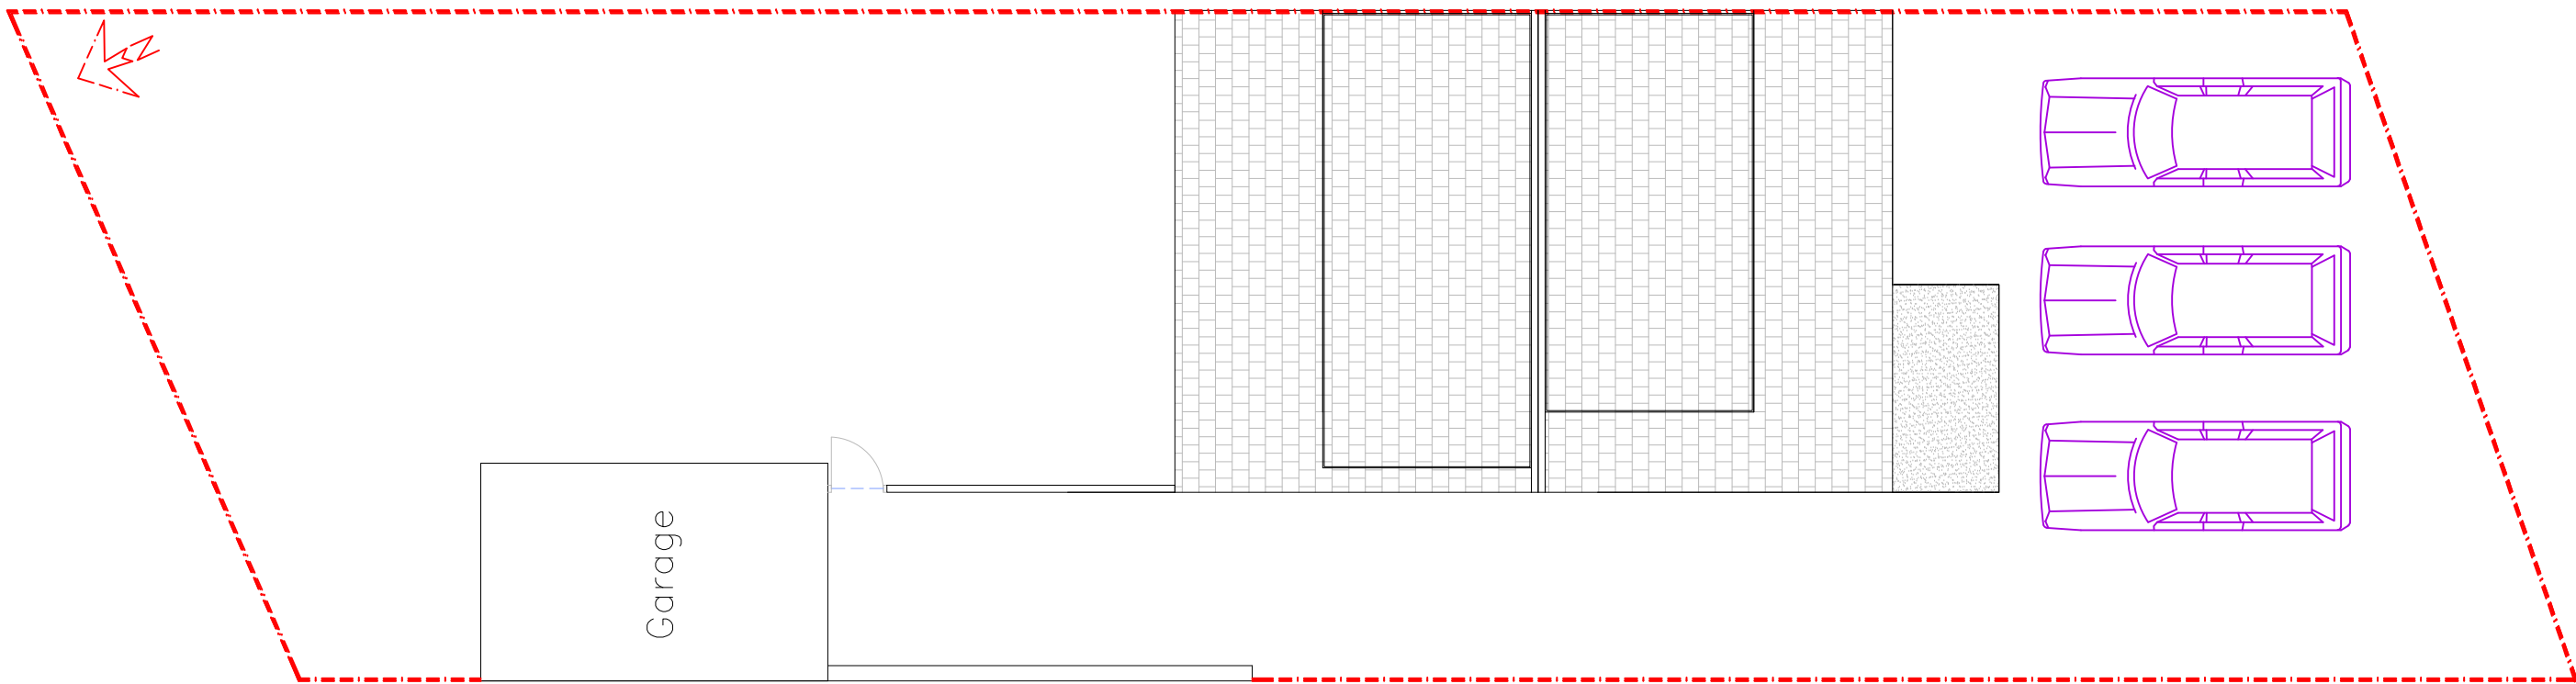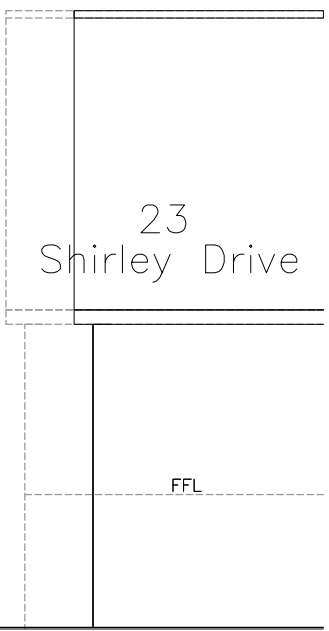

Existing Block Plan
1:100

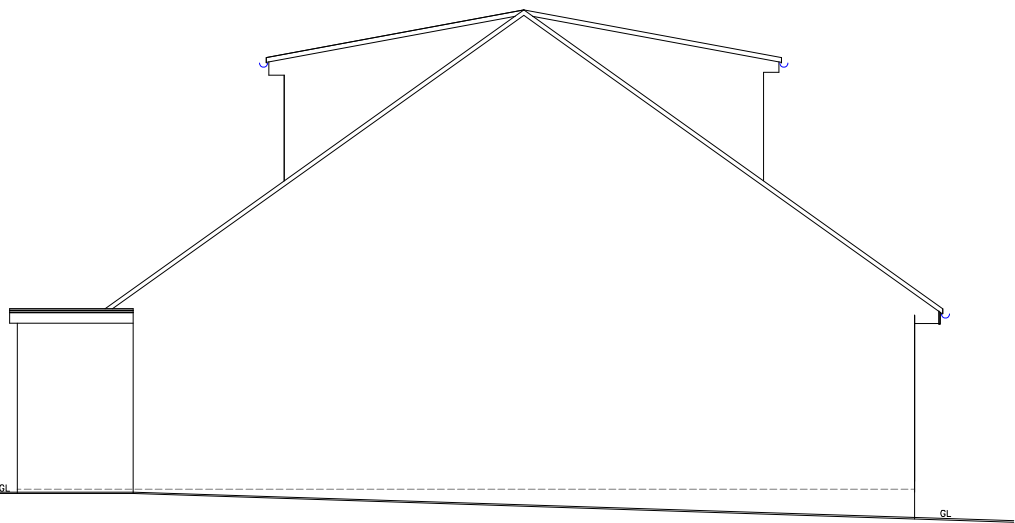

Existing Side Elev
1:100

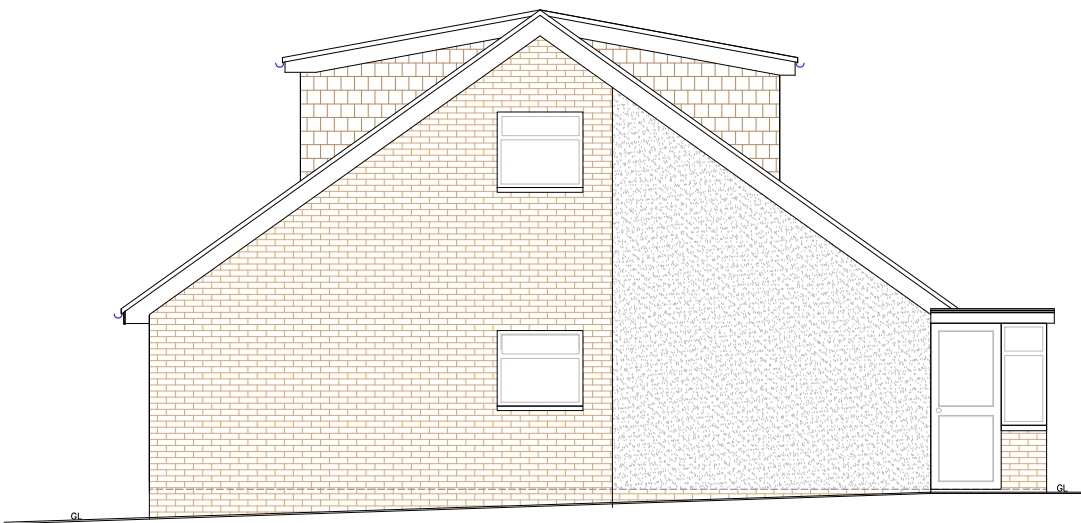

Existing Side Elev
1:100

Finishes	
Roof:	Concrete tile matching extg
External walls:	Clay Tile matching extg
Windows/Doors:	Brown uPVC matching extg
Fascia/RWG's:	Brown uPVC matching extg

All dimensions are between structural components
All dimensions, levels & sewer runs to be checked on site by contractor

Utopia Design Architectural Services	
Address	
21, Shirley Drive Shirley Gardens Heolgerrig Merthyr Tydfil CF48 1SE	
Project Title	
Proposed First Floor Side Extension with Rear Dormers	
Paper	Date
A2	MAR 26
Scale	Drwg Num
1:100	SHIRLEY 21 FP 01A