



1.

210255

19 JUL 2021

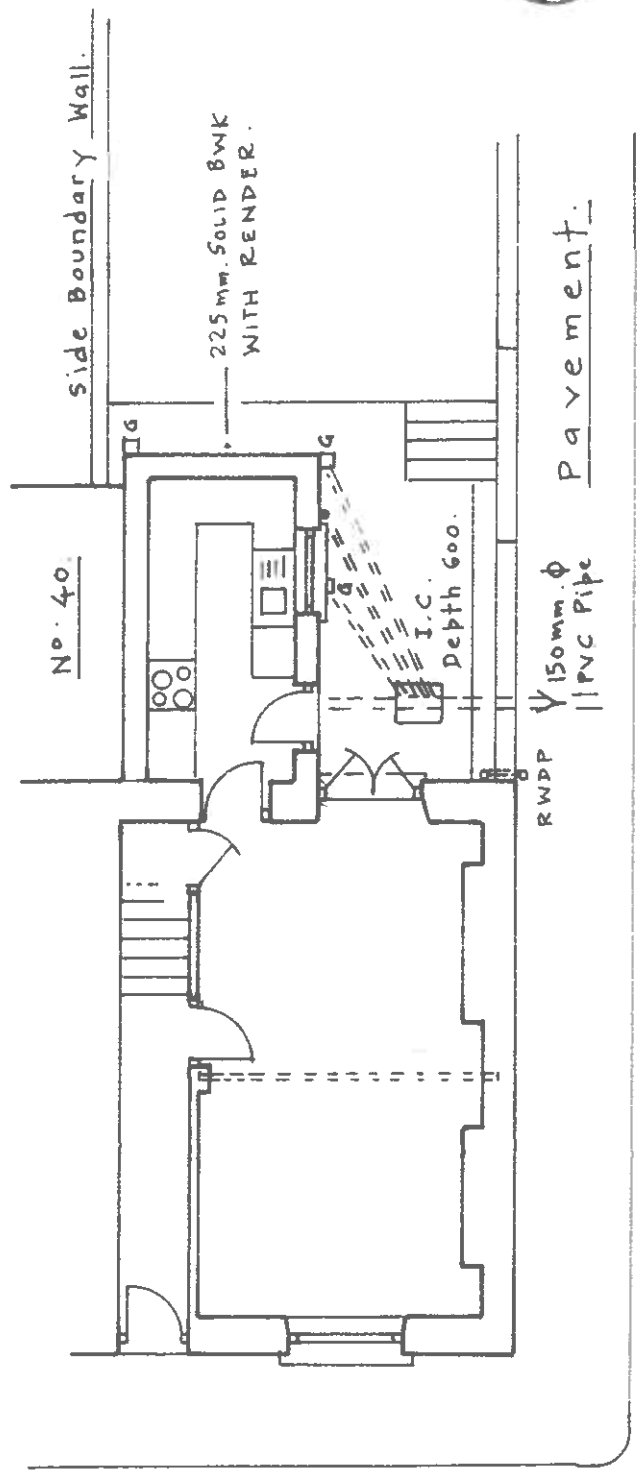

EXISTING.

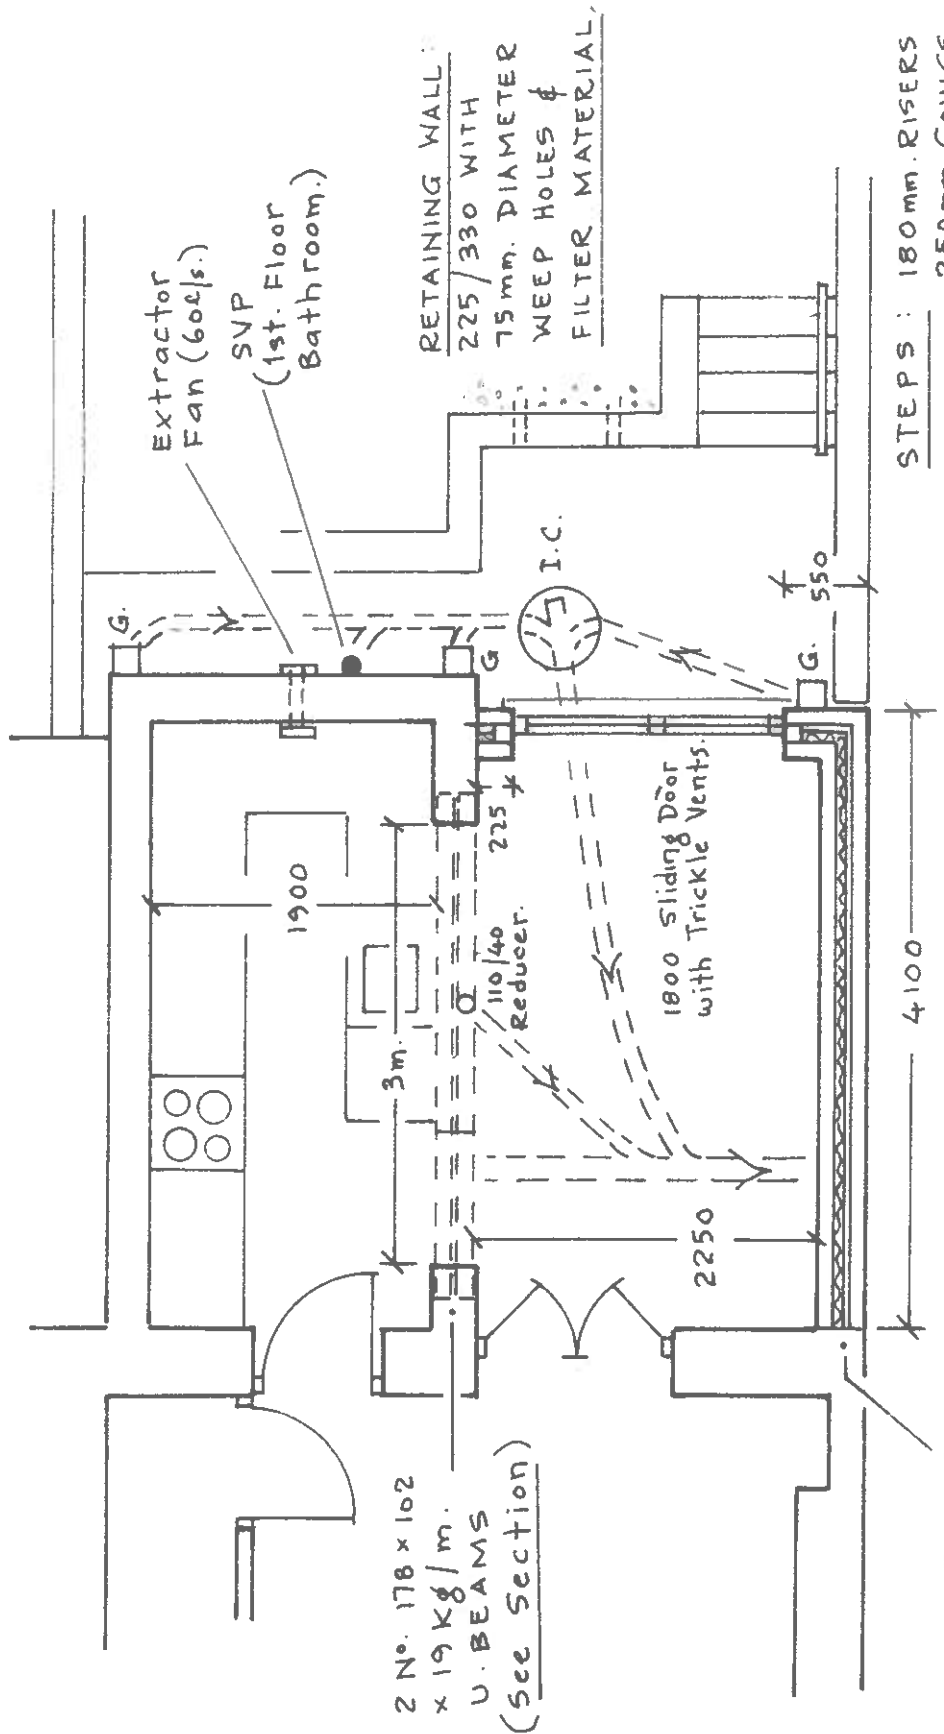

2 No. 178 x 102 x 19 kg/m. U. BEAMS (See Section)

PROPOSED TIED TO EXISTING USING 'FURFIX' STEEL PROFILES.



LOCATION PLAN. SCALE: 1 / 1250.

PROPOSED EXTENSION

at

41 WEBSTER STREET, TREHARRIS, CF46 5HP.

Applicant : Mr Cameron Pursey.

Mobile : 07498 993 583.

Email : ongel1993@icloud.com

Sheet 1 of 3.

Scales : 1 / 100 : 1 / 50.

Sheet 2 of 3 : SECTIONS.

Sheet 3 of 3 : ELEVATIONS.

Note : Scales correct @ A3.

P R O P O S E D.