




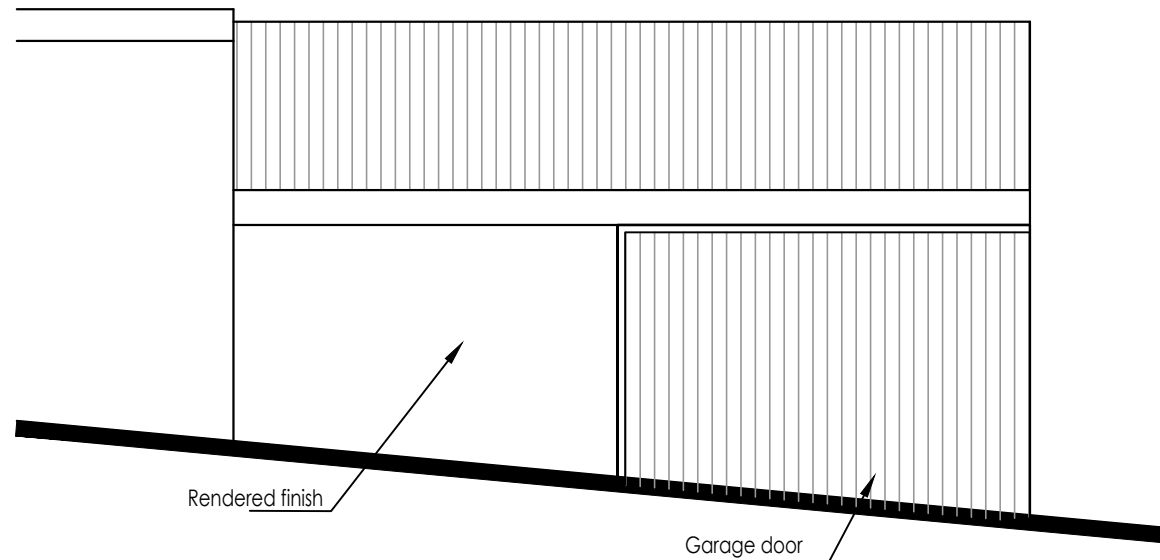

ELEVATION FROM ACCESS ROAD

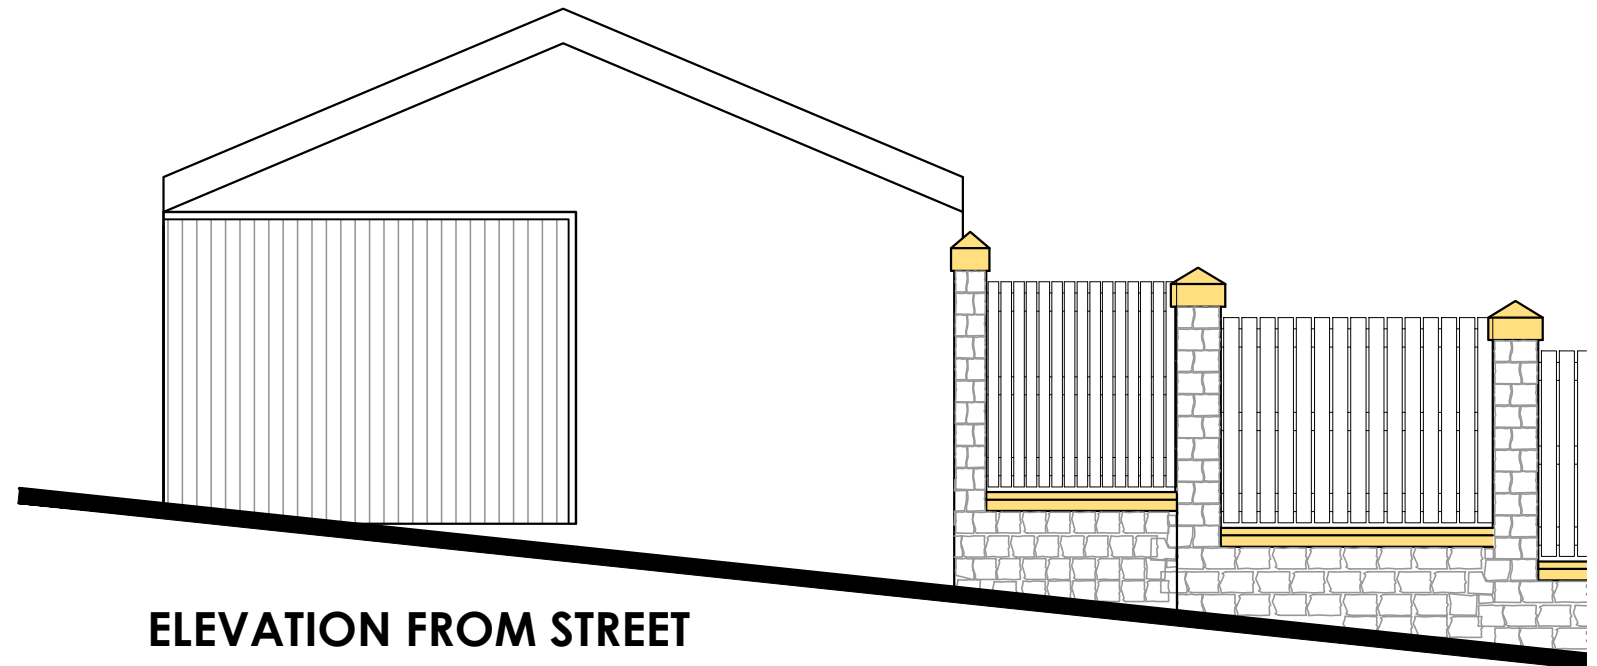

ELEVATION FROM STREET

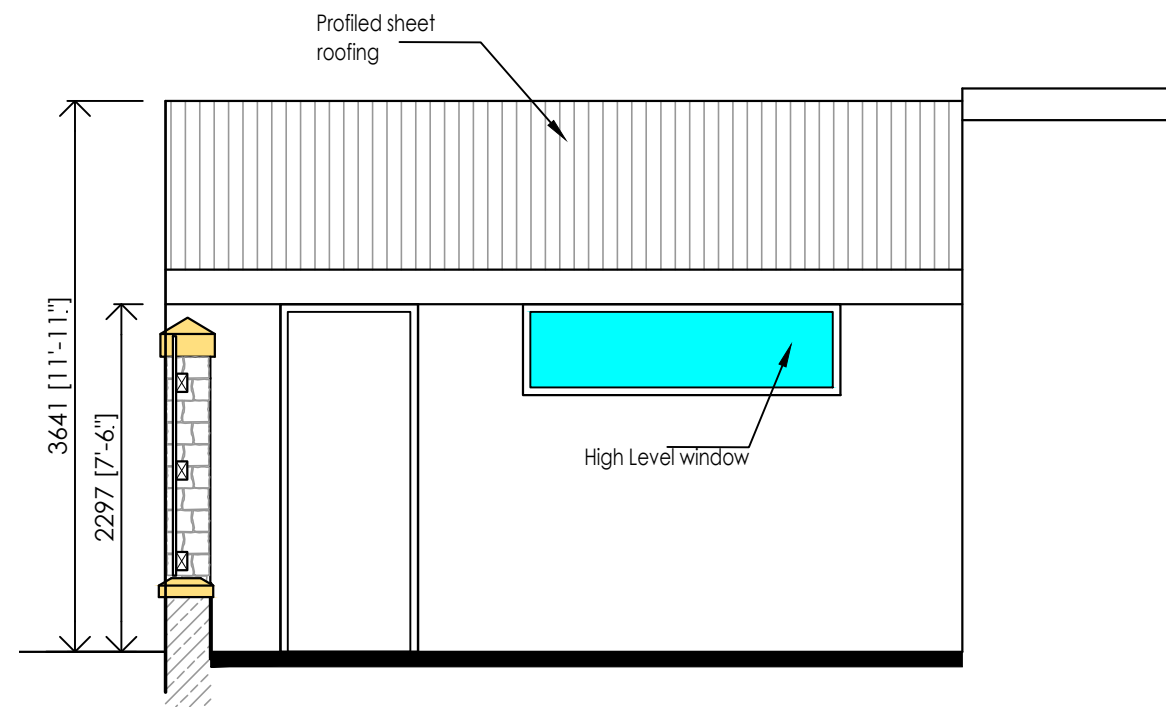

ELEVATION FROM GARDEN


Creation Design
 Creation Design - Wales
 Tel: 01495 616277 / 07508890294
www.creationdesign-wales.com
 E-mail: info@creationdesign-wales.com

PROPOSED GARAGE
 13 MACKINTOSH TERRACE
 TRELEWIS
 CF46 6DA

PROPOSED GARAGE ELEVATIONS

DATE: July 2021	DRAWN BY: P.P.
SCALE(S): 1:50 @ A3	DRAWING NO: 21-093/P/06
	REV: -