



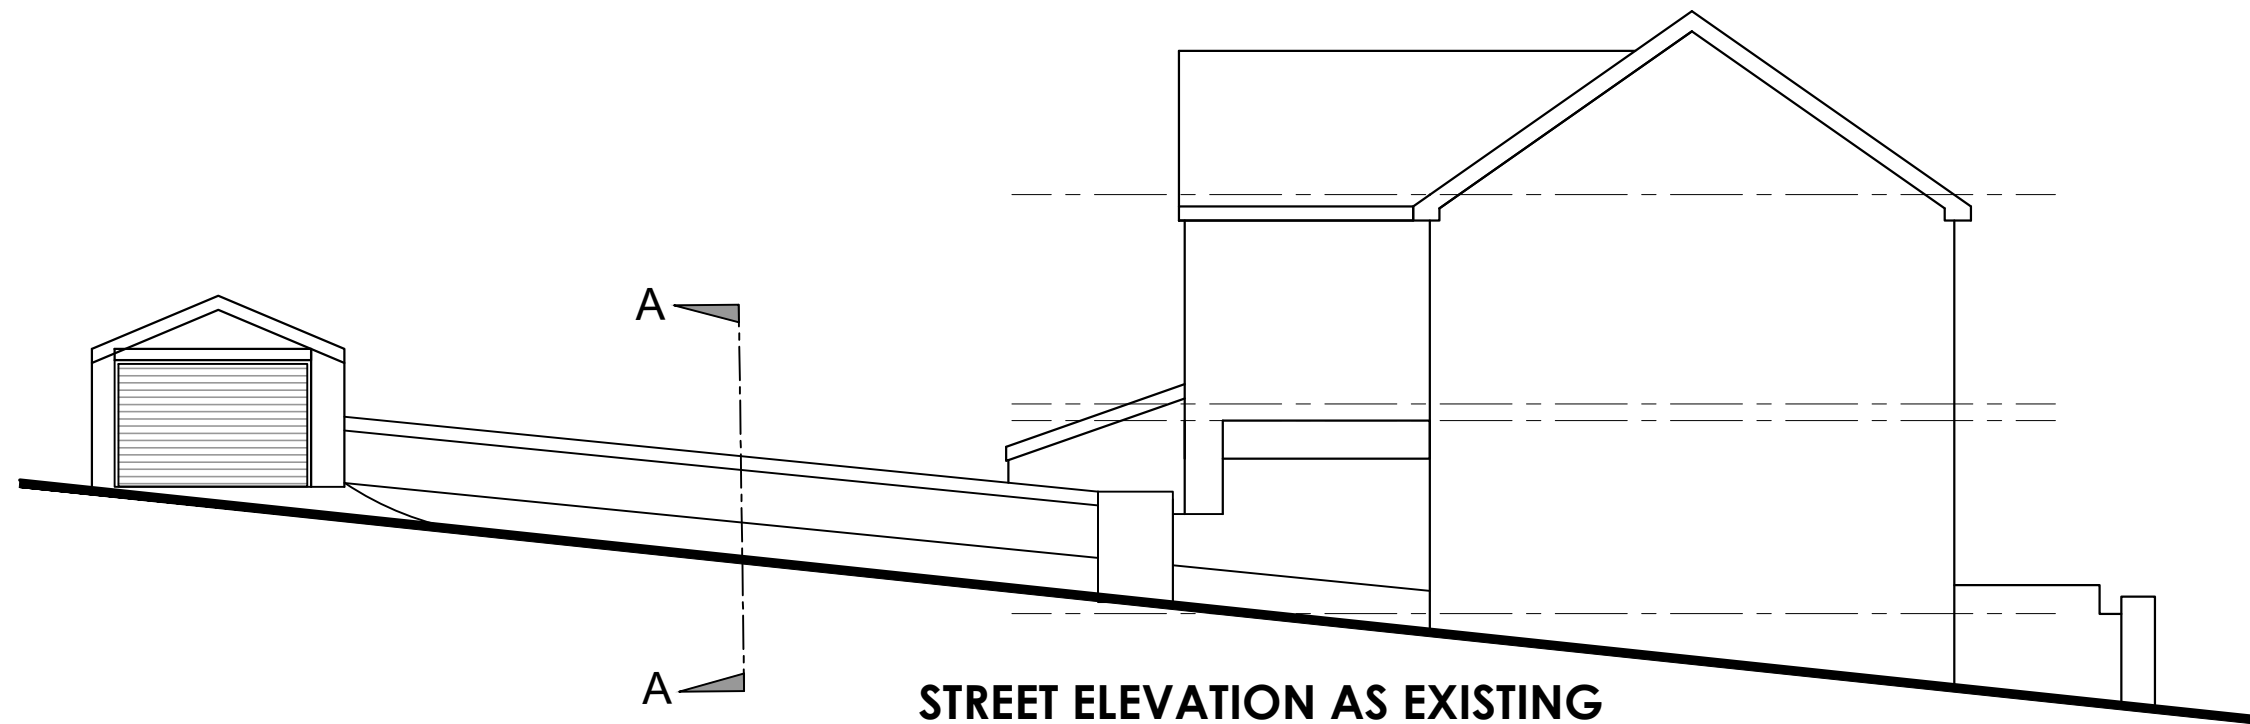

STREET ELEVATION AS EXISTING

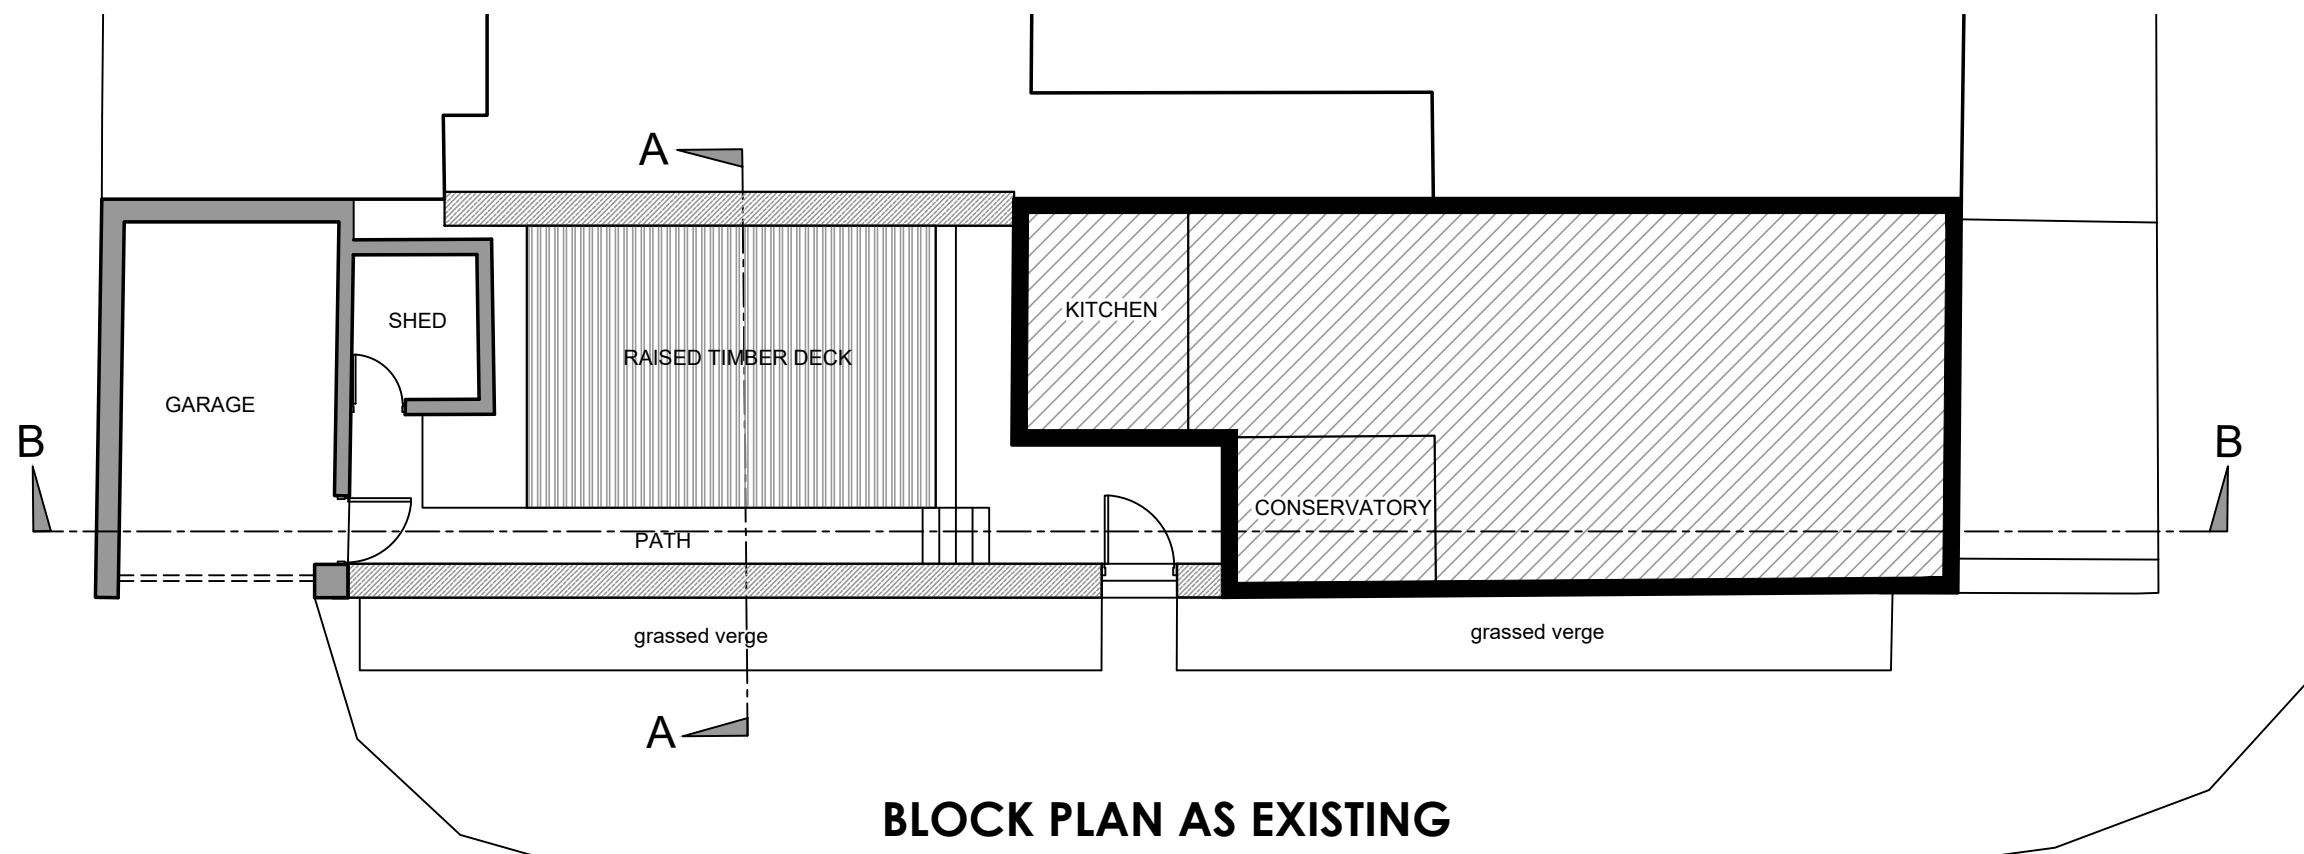

BLOCK PLAN AS EXISTING

ISSUED FOR:

**PLANNING
APPLICATION
PURPOSES**



PROPOSED GARAGE
13 MACKINTOSH TERRACE
TRELEWIS
CF46 6DA

PROPERTY AS EXISTING

DATE:
May 2021

DRAWN BY:
P.P.

SCALE(S):
1:100 @ A3

DRAWING NO:
21-075/P/02

REV: