



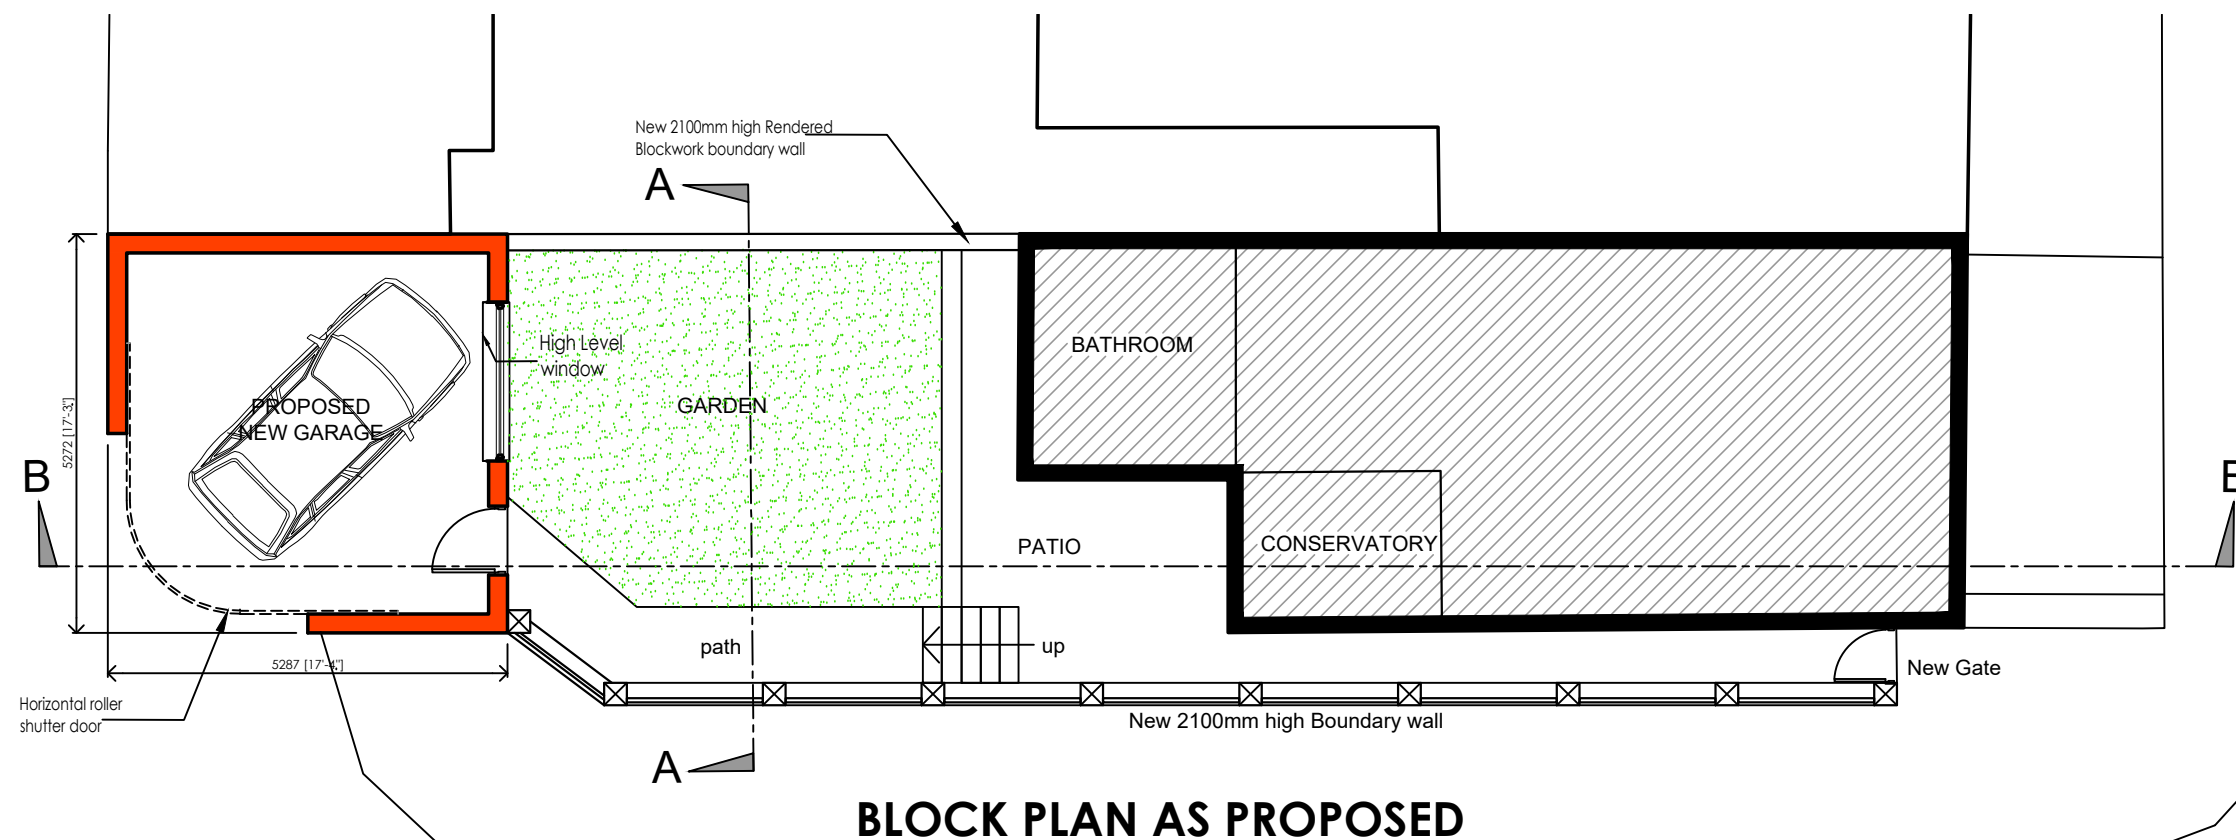

ISSUED FOR:

**PLANNING
APPLICATION
PURPOSES**

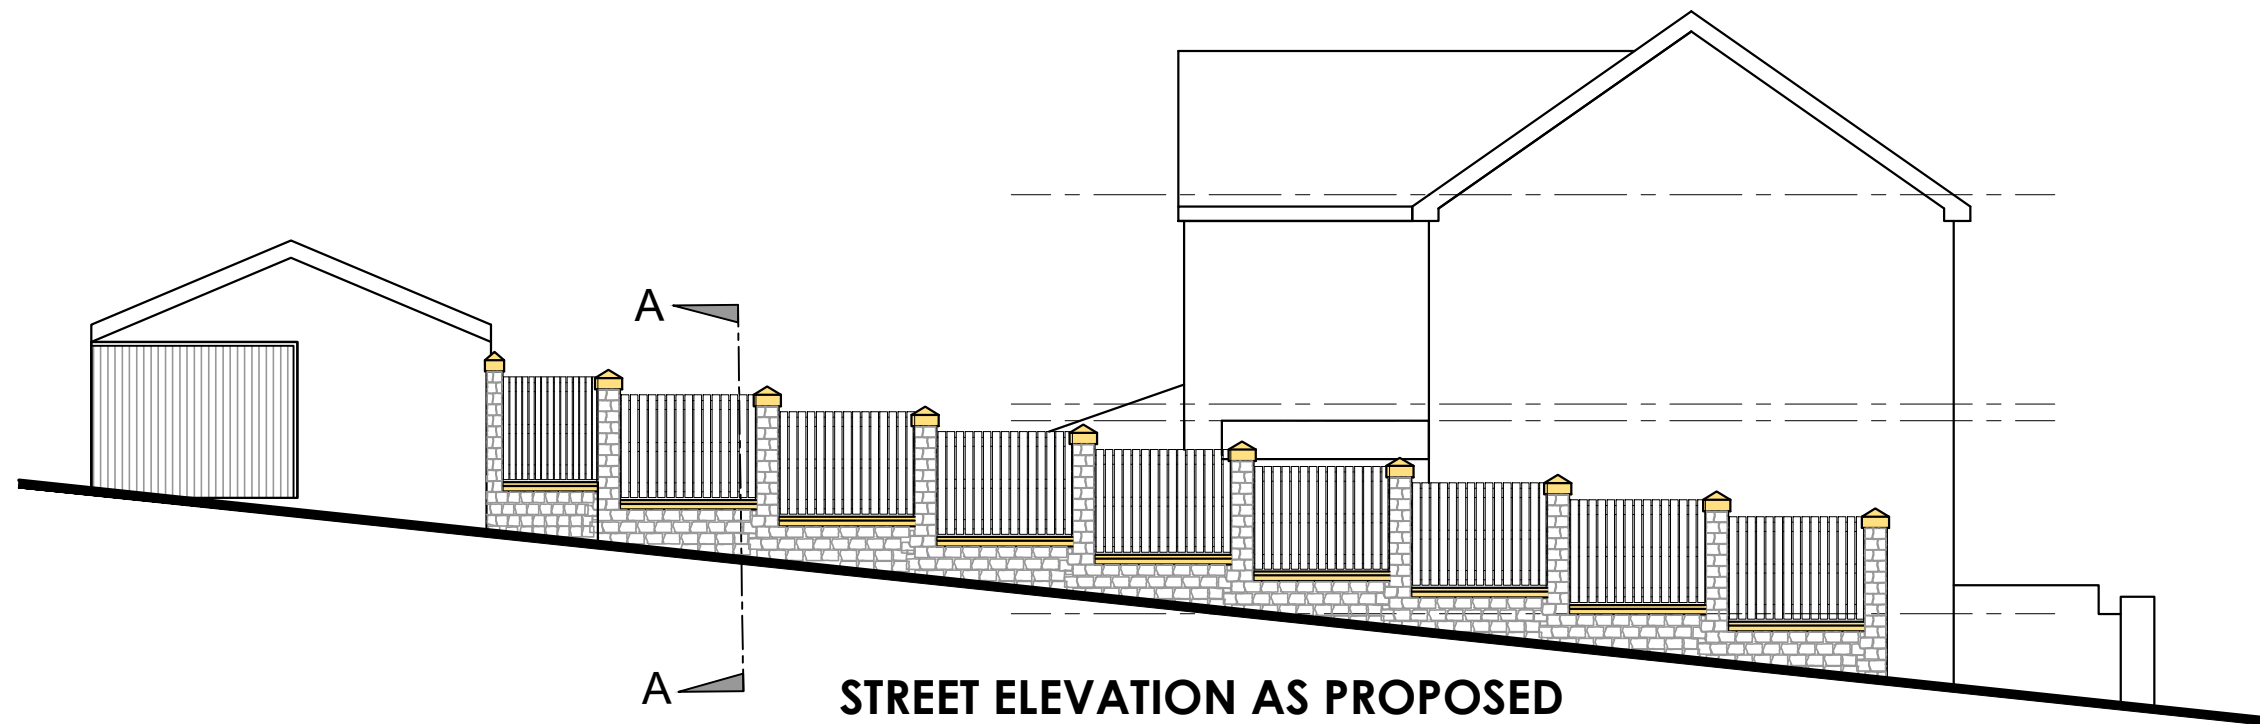

Creation Design
Creation Design - Wales
Tel: 01495 616277 / 07508890294
www.creationdesign-wales.com
E-mail: info@creationdesign-wales.com

PROPOSED GARAGE
13 MACKINTOSH TERRACE
TRELEWIS
CF46 6DA

PROPERTY AS PROPOSED

DATE:
May 2021

DRAWN BY:
P.P.

SCALE(S):
1:100 @ A3

DRAWING NO:
21-075/P/04

REV: