
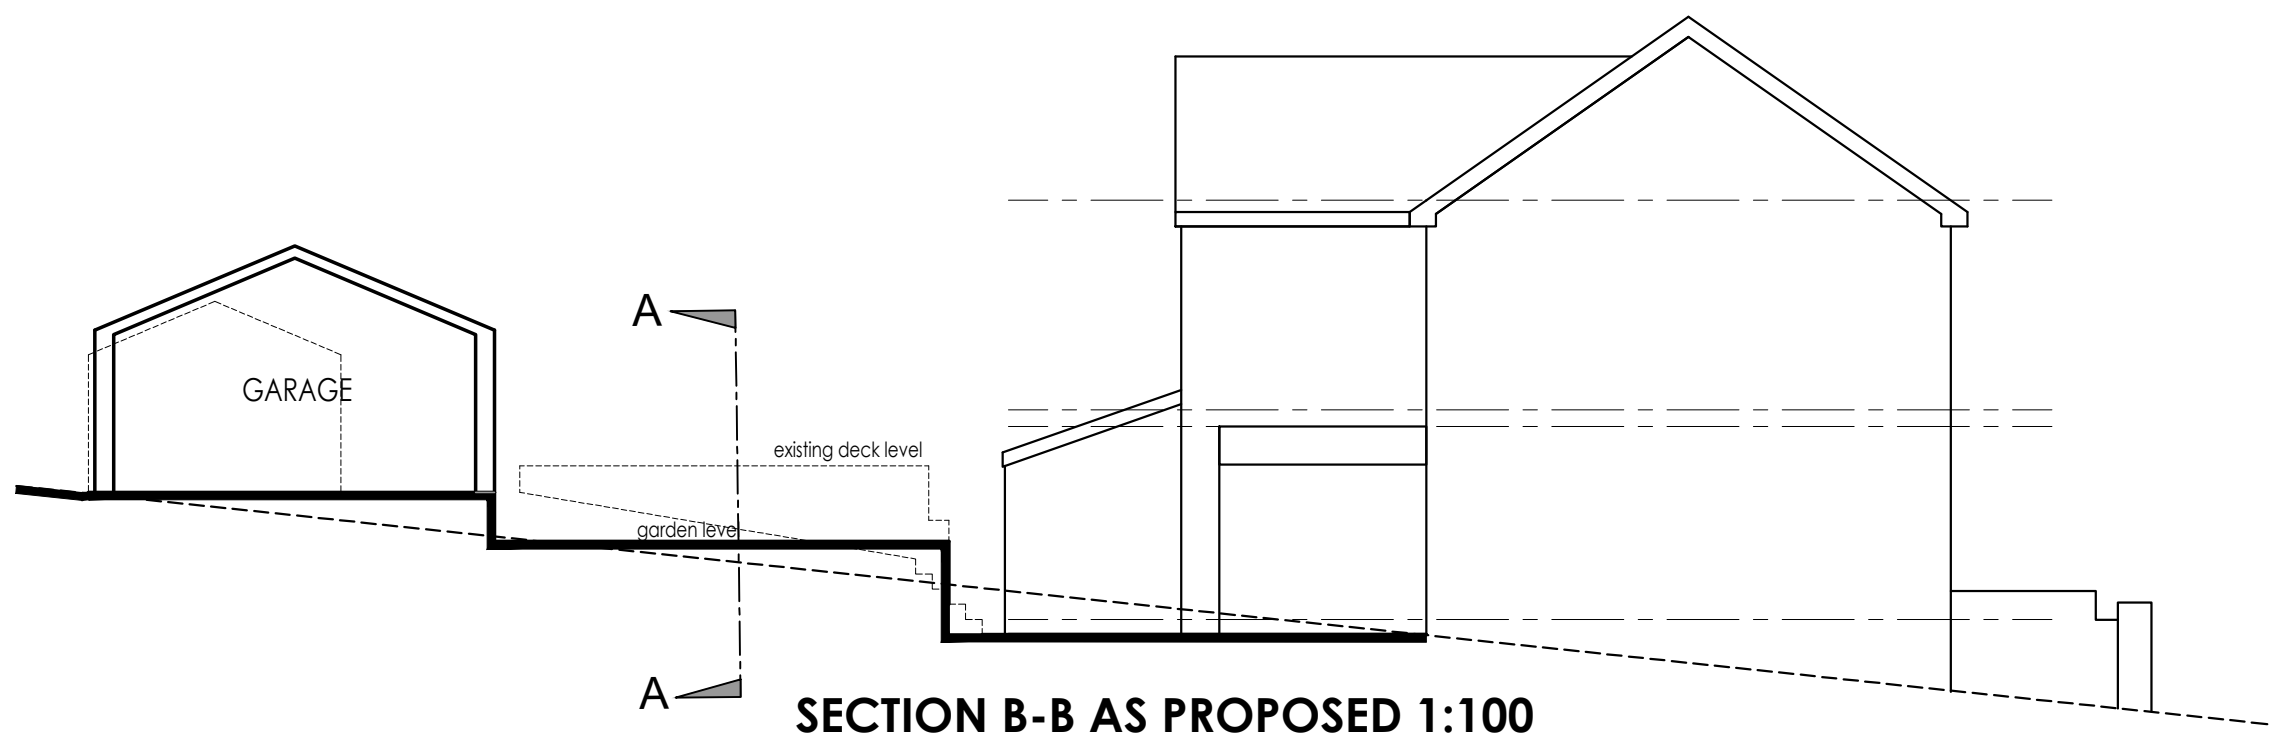


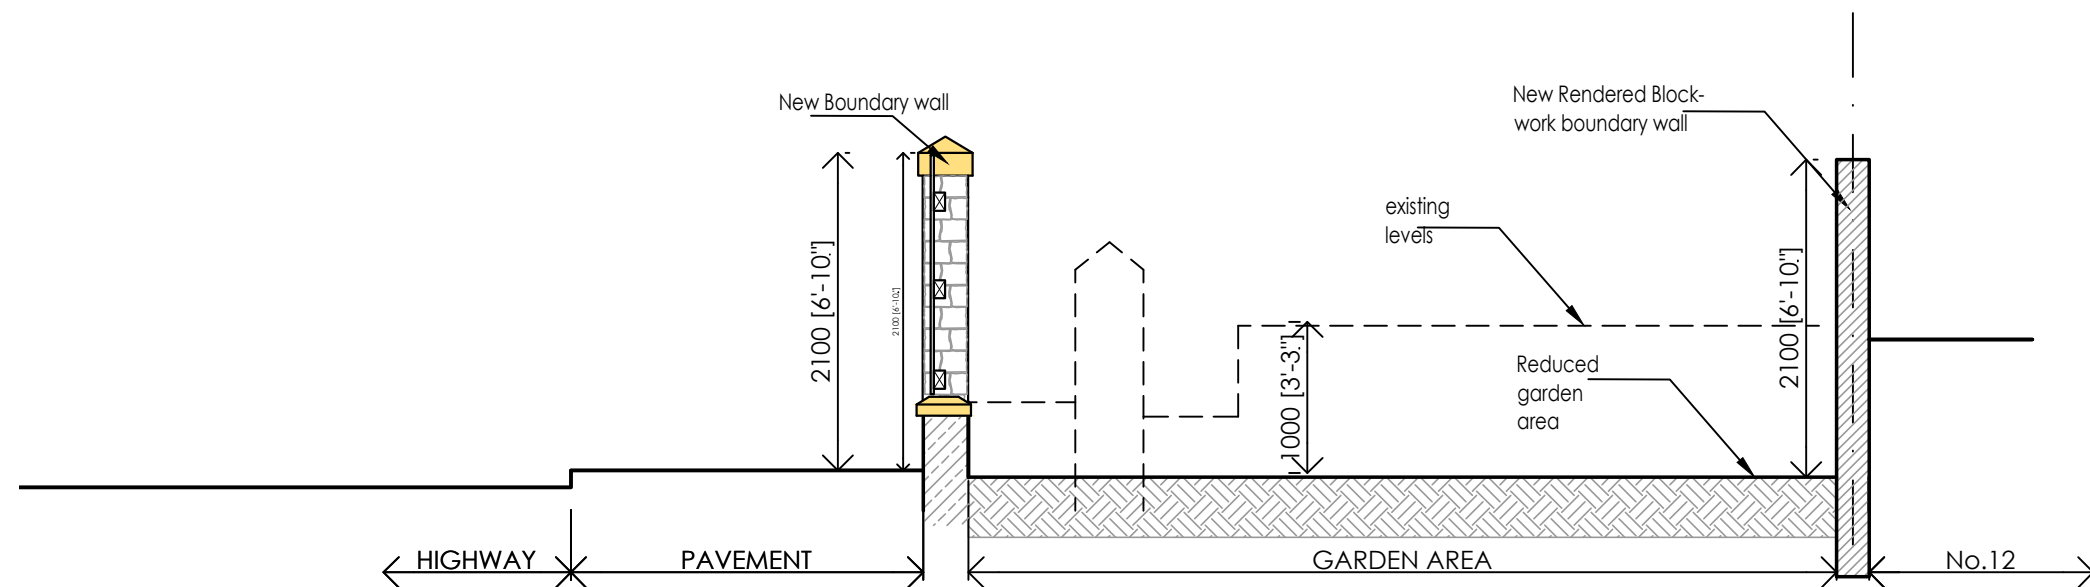

 **Creation Design**
Creation Design - Wales
 Tel: 01495 616277 / 07508890294
www.creationdesign-wales.com
 E-mail: info@creationdesign-wales.com

PROPOSED GARAGE
 13 MACKINTOSH TERRACE
 TRELEWIS
 CF46 6DA

PROPOSED SECTIONS

DATE:
July 2021

DRAWN BY:
P.P.

SCALE(S):
1:100 / 1:50 @ A3

DRAWING NO:
21-093/P/05

REV:
-