



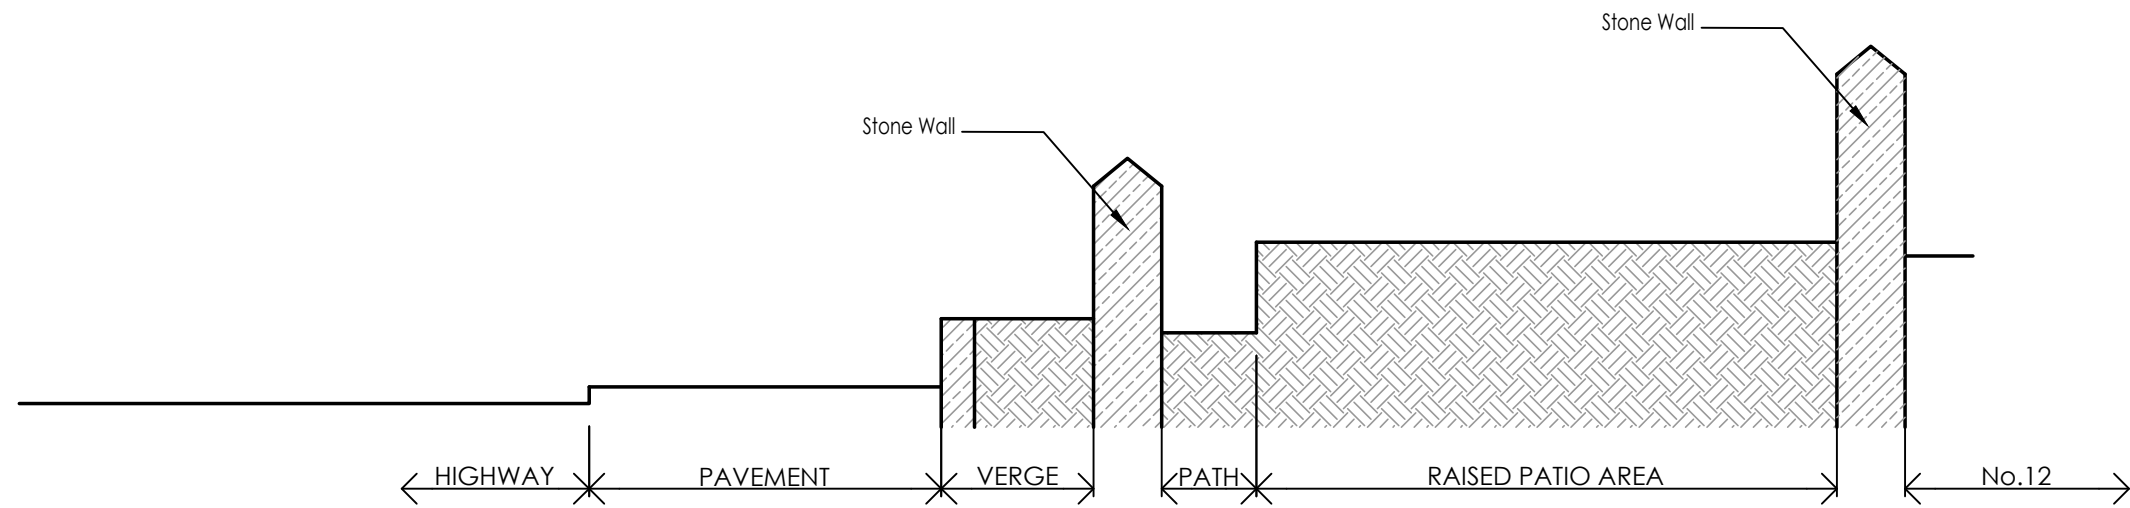

SECTION A-A AS EXISTING 1:50

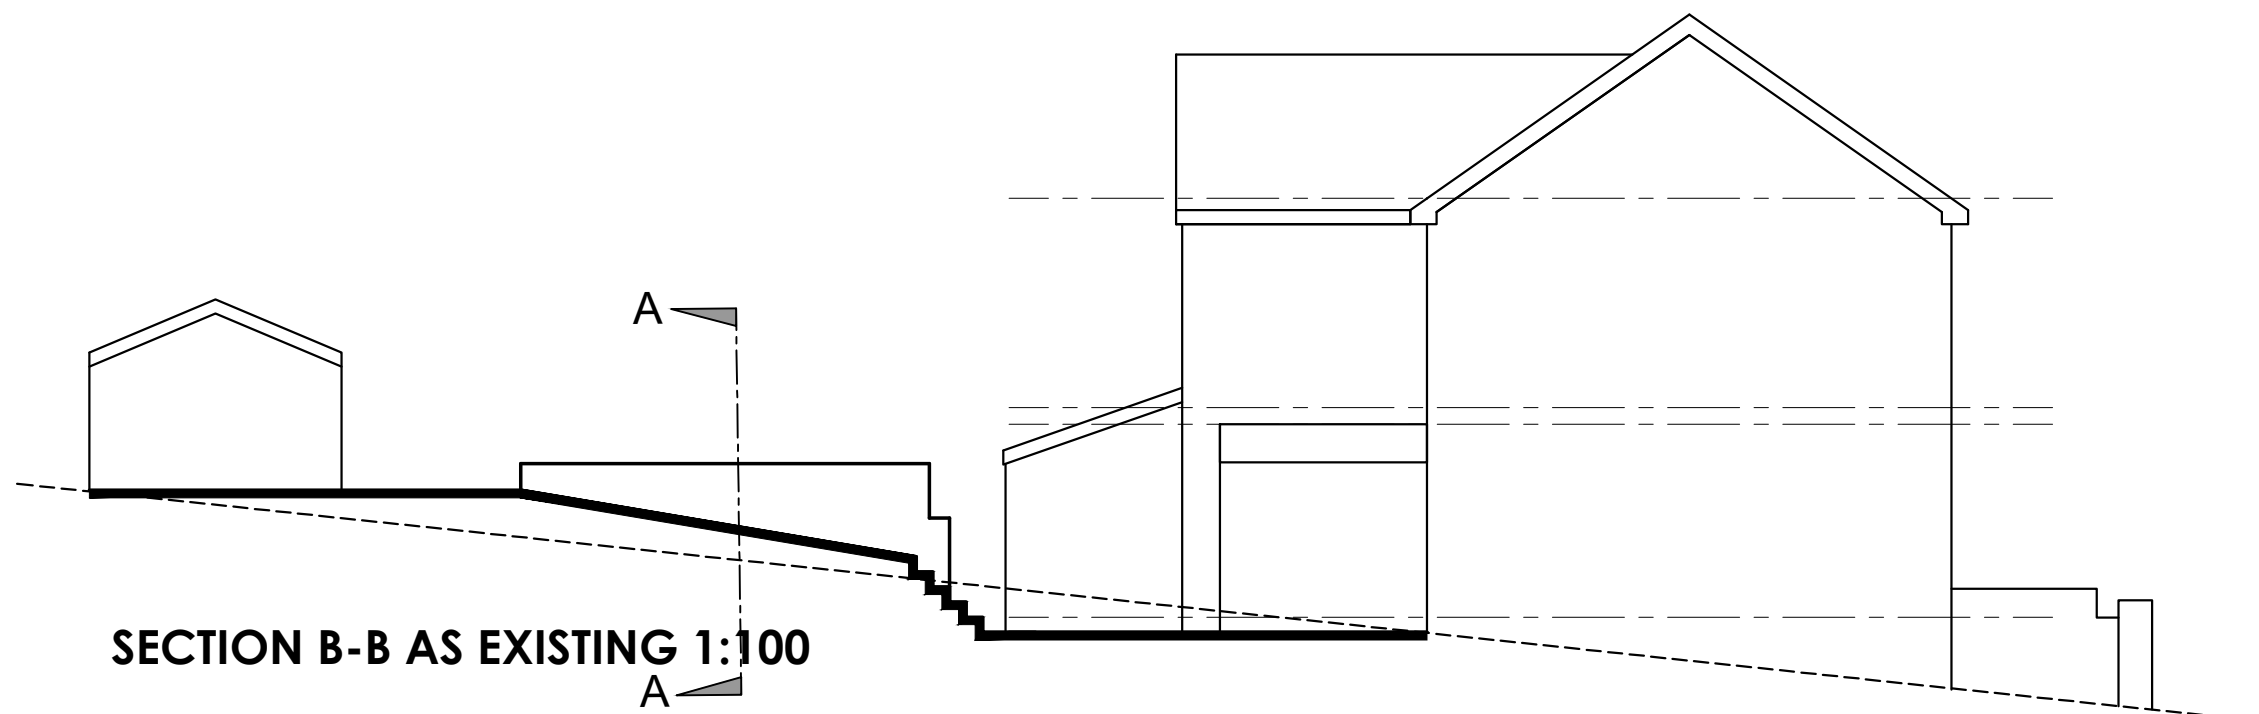

SECTION B-B AS EXISTING 1:100