



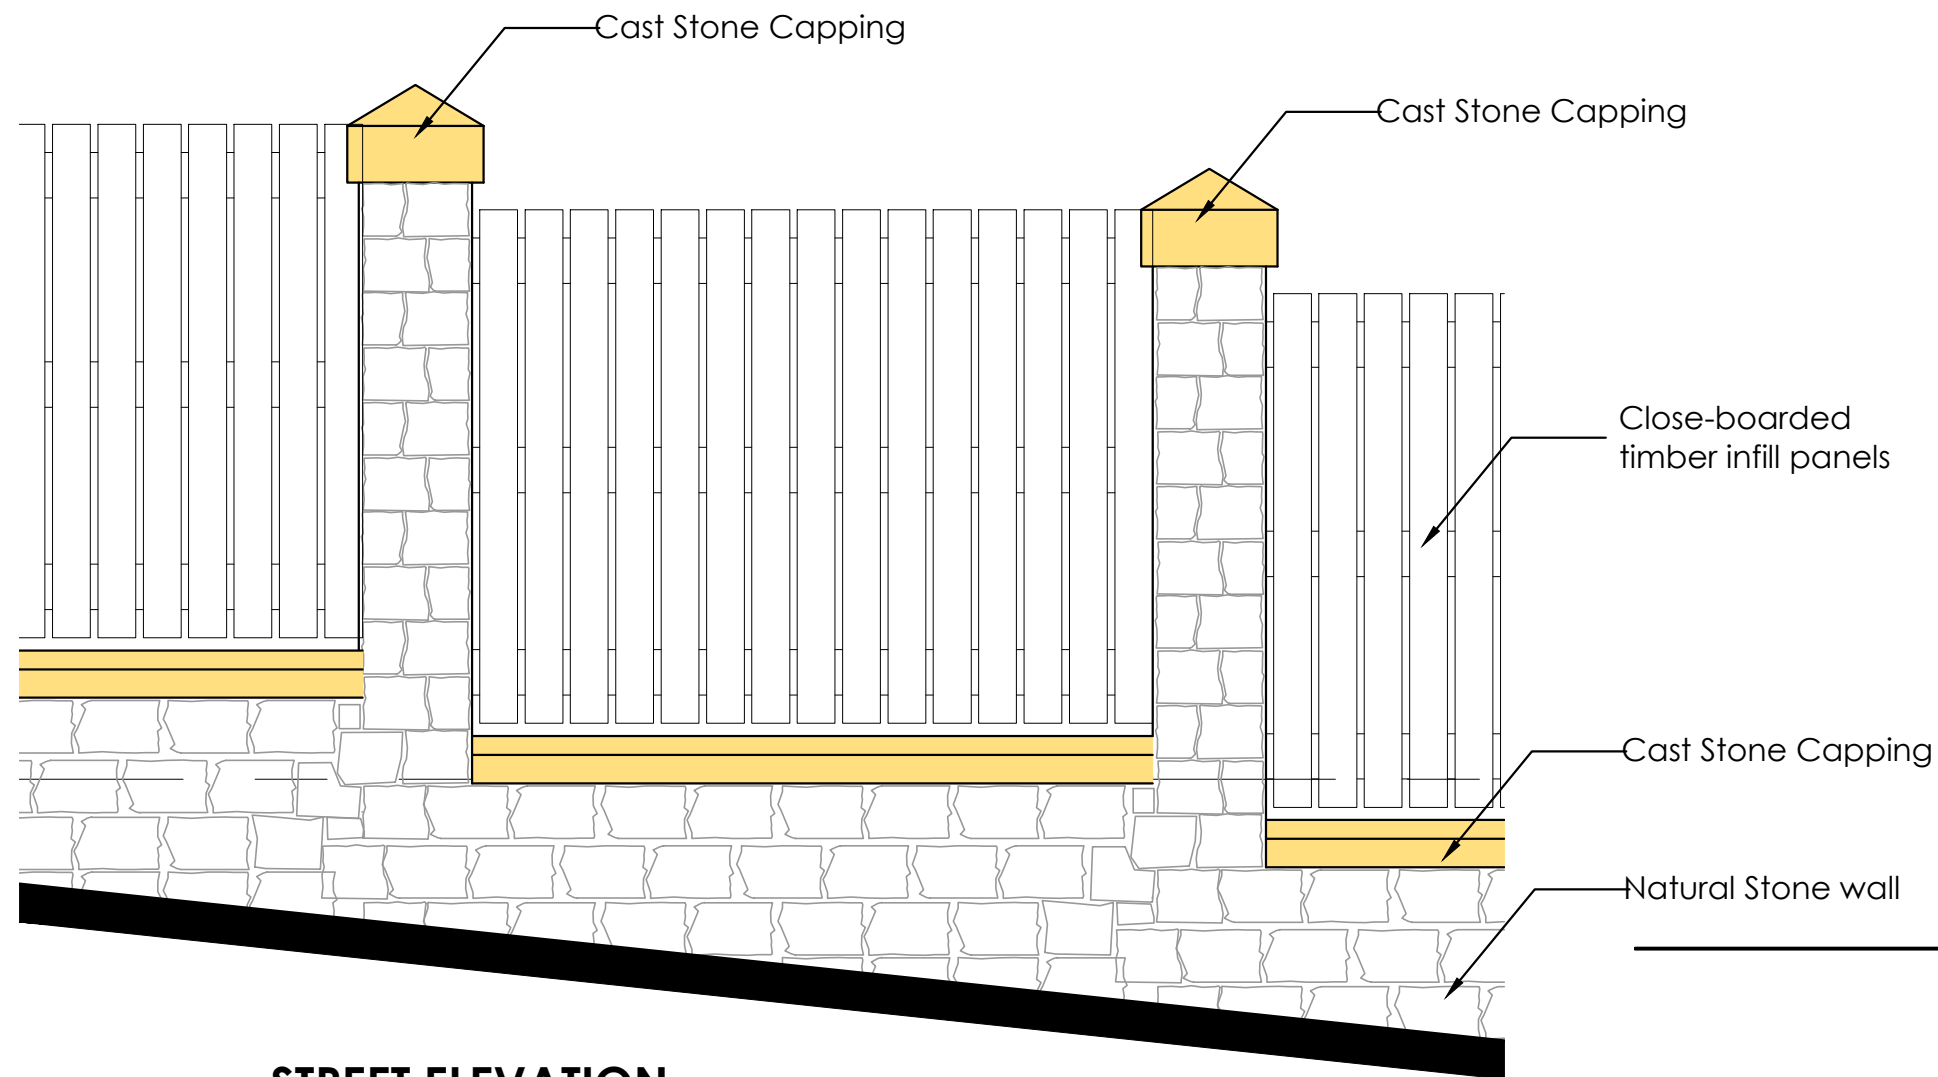

STREET ELEVATION

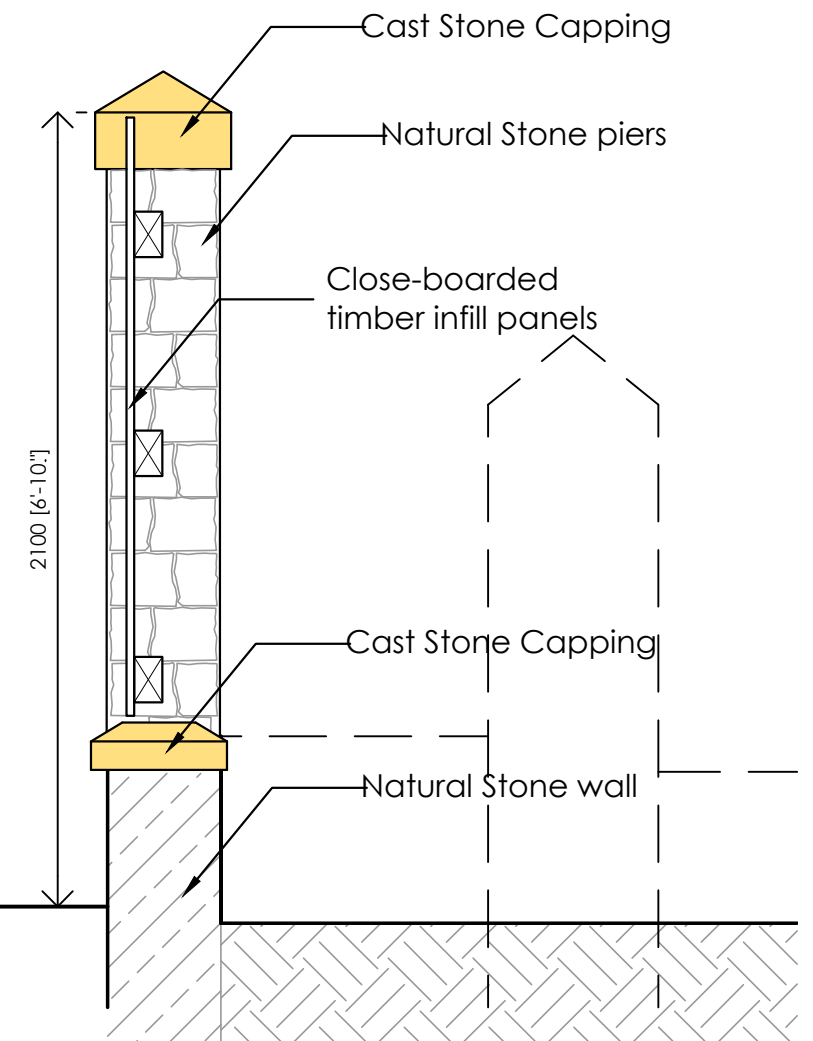

CROSS-SECTION

 **Creation Design**

Creation Design - Wales
 Tel: 01495 616277 / 07508890294
www.creationdesign-wales.com
 E-mail: info@creationdesign-wales.com

PROPOSED GARAGE
 13 MACKINTOSH TERRACE
 TRELEWIS
 CF46 6DA

PROPOSED BOUNDARY WALL

DATE:
July 2021

DRAWN BY:
P.P.

SCALE(S):
1:20 @ A3

DRAWING NO:
21-093/P/07

REV:
-